


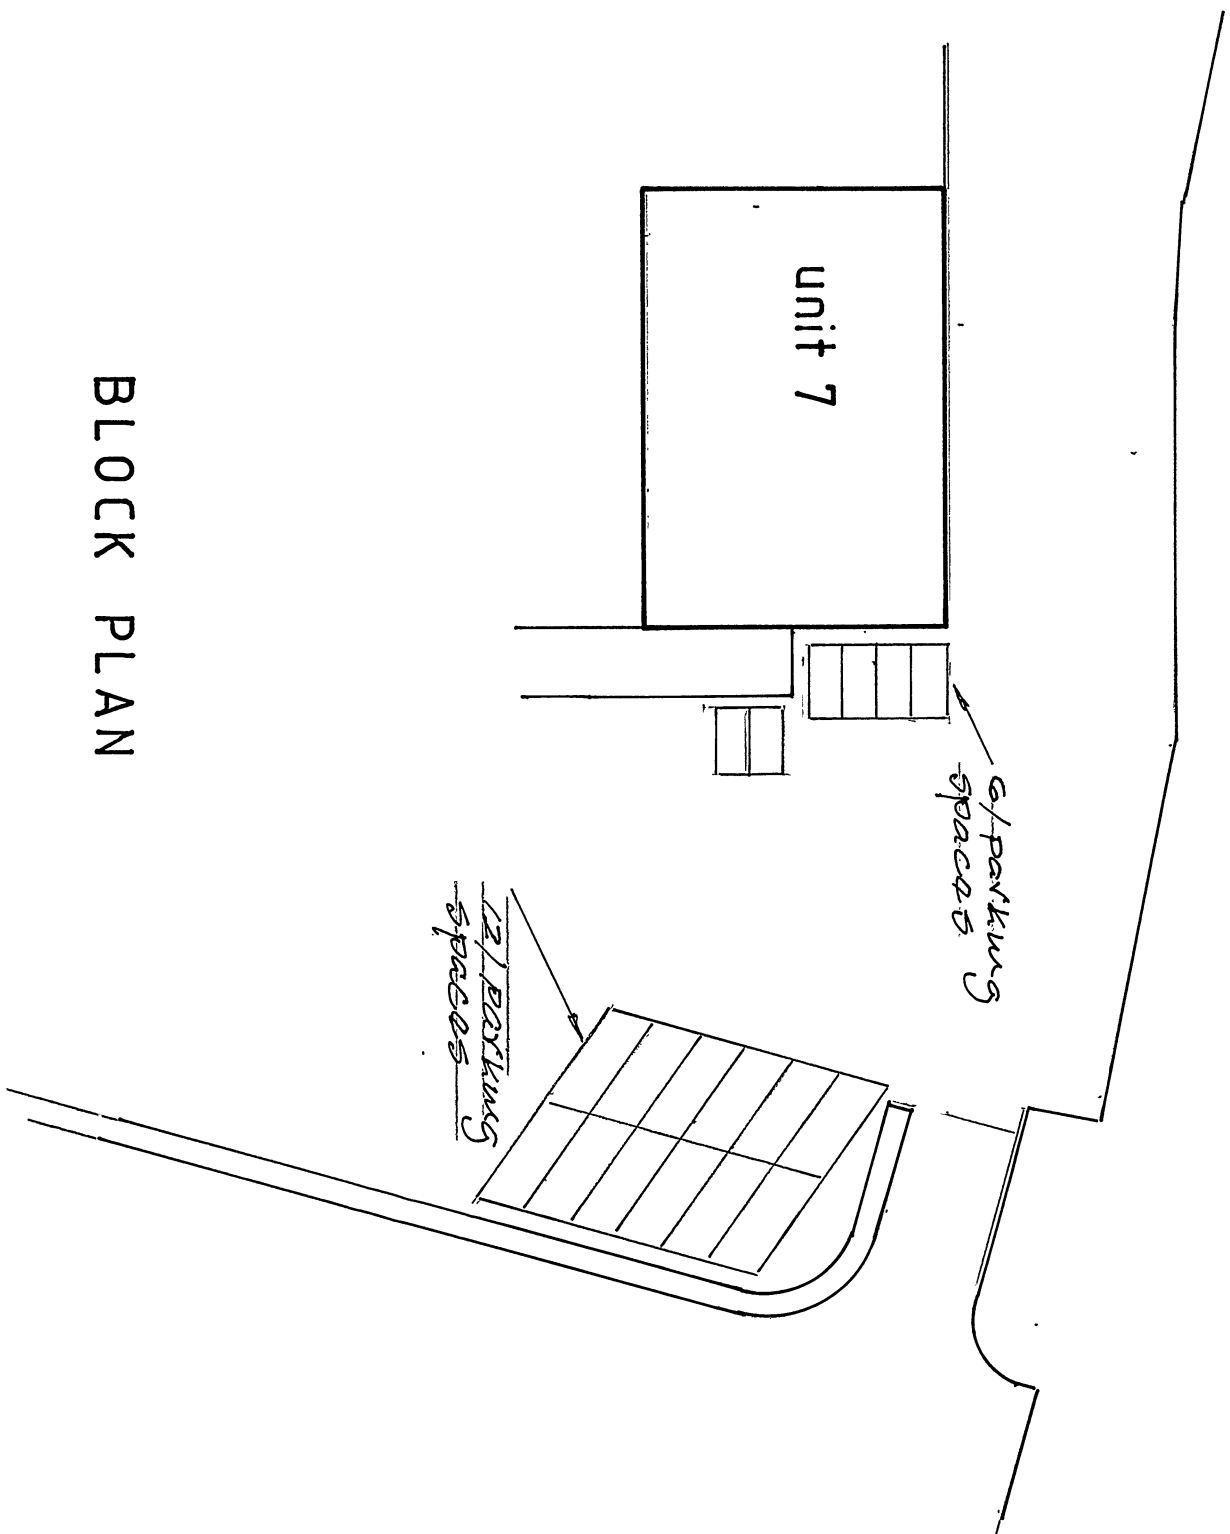

Agent		Project			
T. Morgan		Expressive Motor Company			
Clifton House		Unit 7 Craskey Building			
Wastide		Industrial Estate			
Blawie		Drawing title			
Crest		Block Plan			
Tel: _____		New Motorway			
01495 392852		04910	0410	0410	0410
		3613	20121	150243	711