
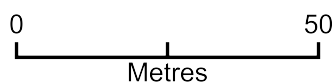


Yr Hafod, Heol-Y-Mynydd, Cefn Coed, CF48 2NQ - Location Plan

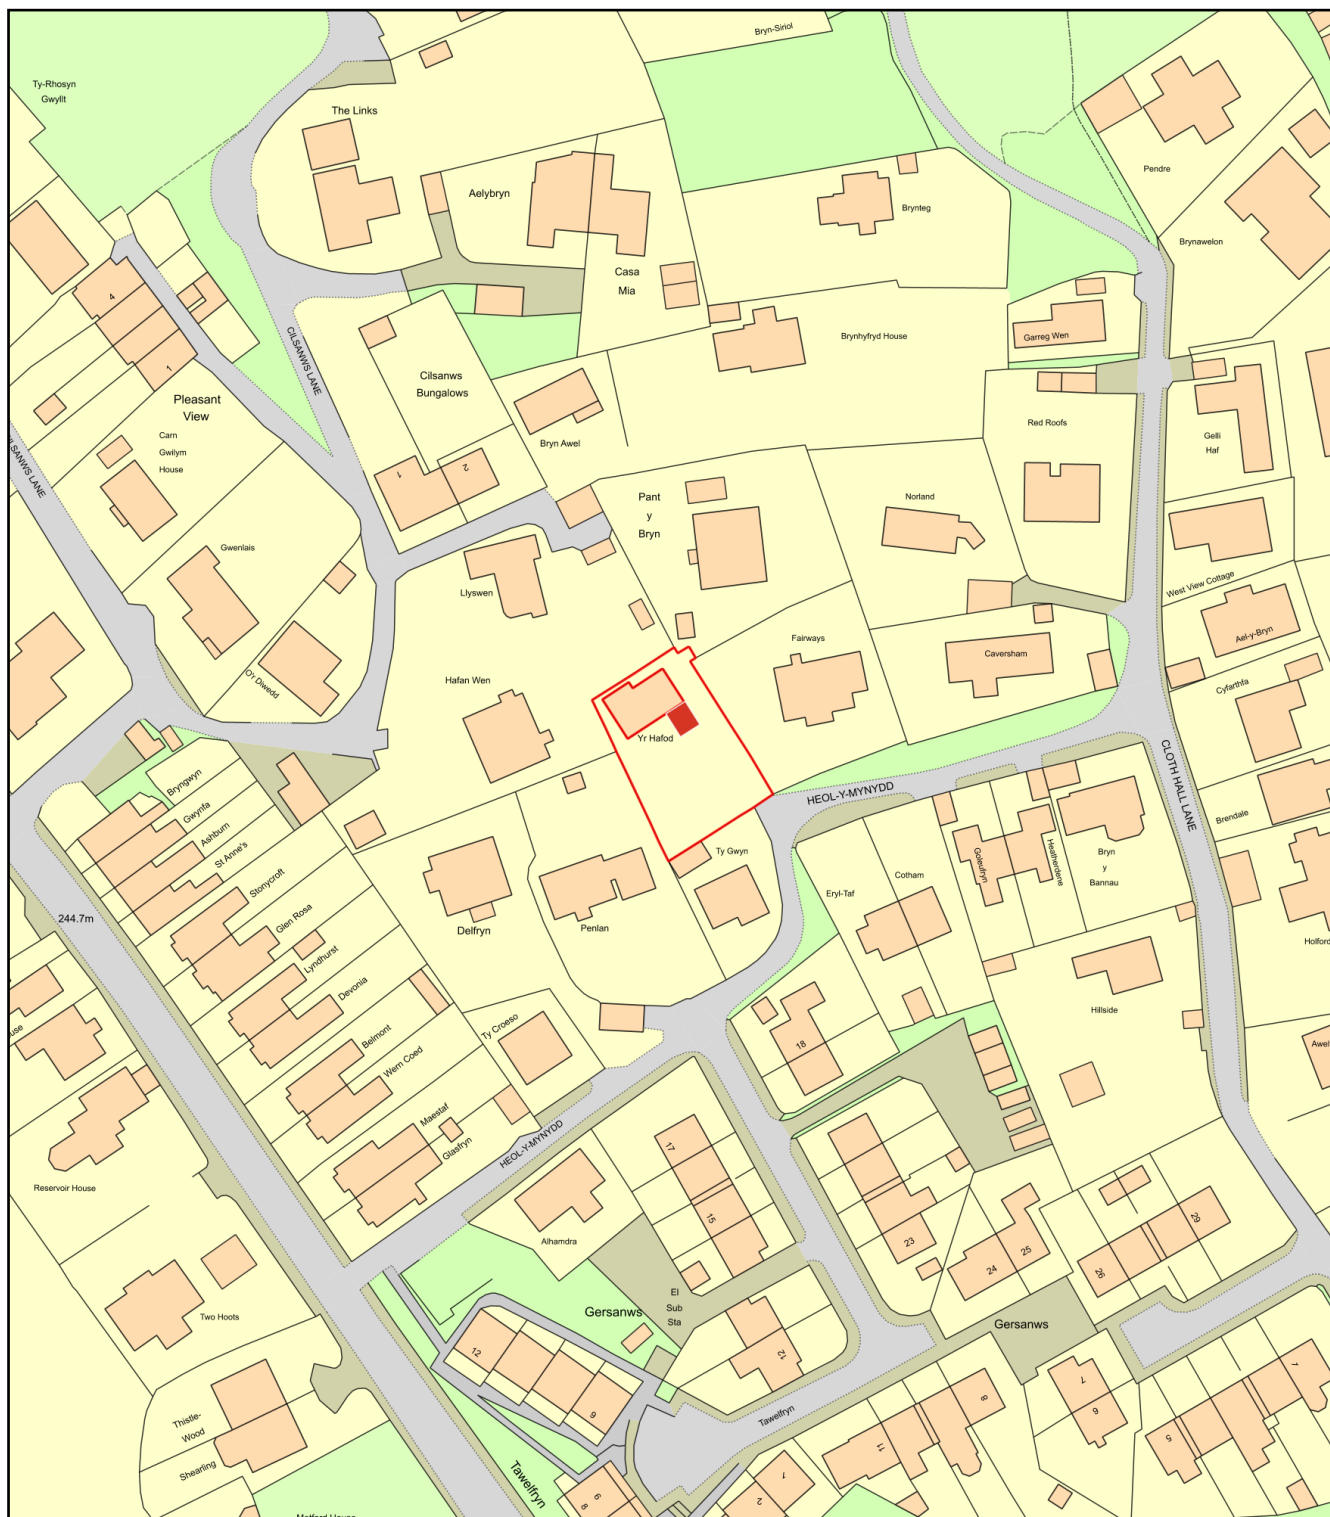

Plan Produced for: Matthew Toon

Date Produced: 07 Feb 2025

Plan Reference Number: TQRQM25038183147133

Scale: 1:1250 @ A4