



DRAWING No.
670104
FIRST EXISTING
& PROPOSED


PROJECT REF:
2 LLEWELLYN ST
CF478SR

AGENT
MAINTY Group LTD
03308081738

ADDRESS.
2 LLEWELLYN ST
CF478SR



EXISTING

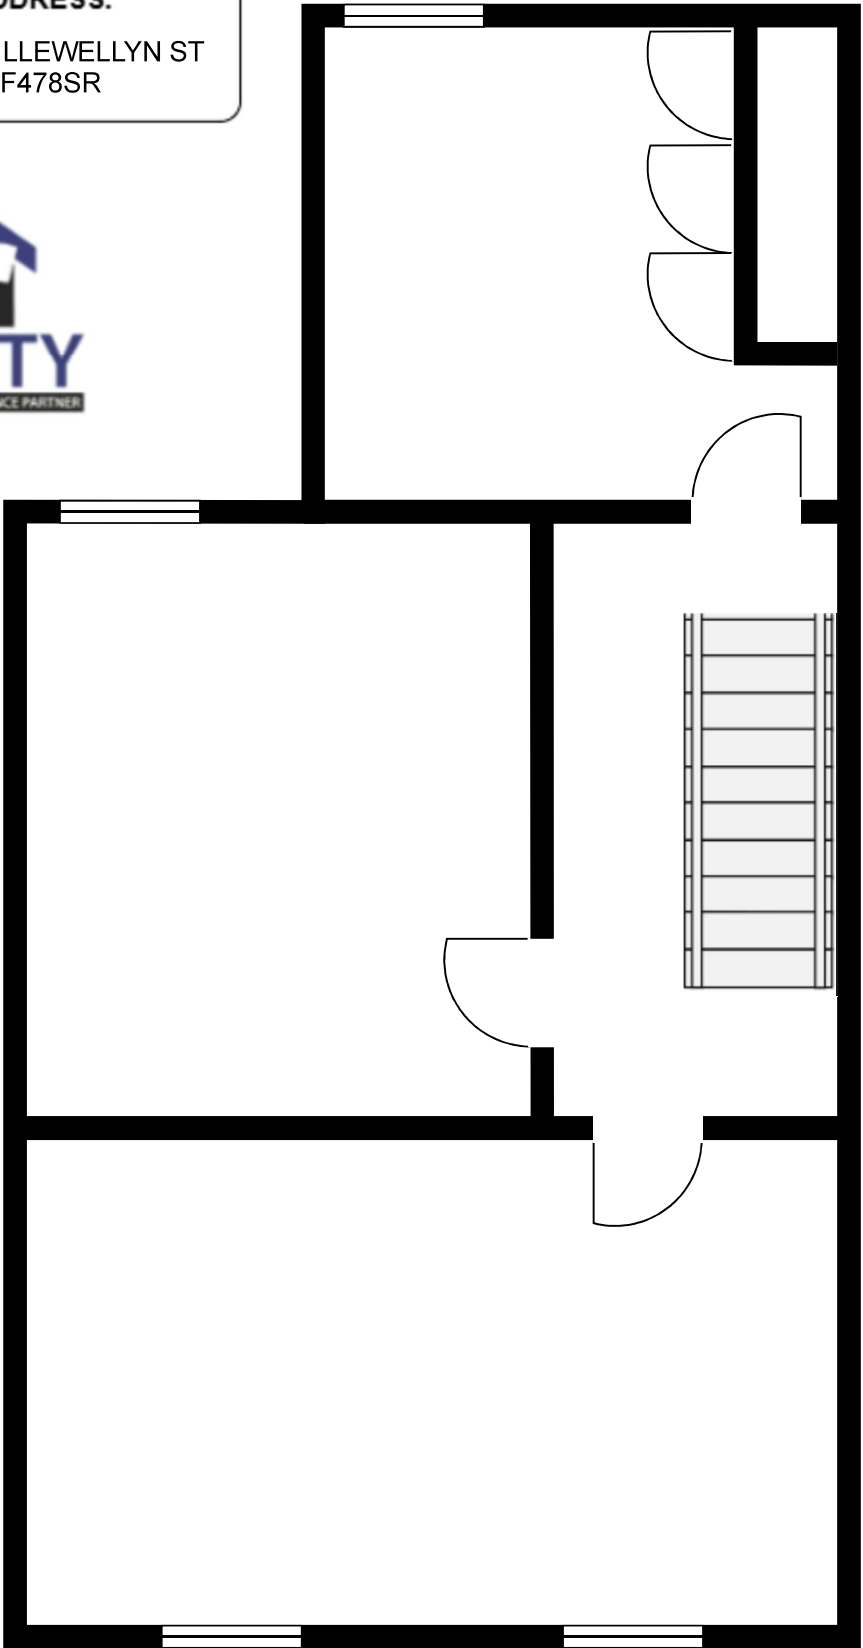

PROPOSED

