




DRAWING No.
670104
SIDE ELEVATION
EXISTING

PROJECT REF:
2 LLEWELLYN ST
CF478SR

AGENT
MAINTY Group LTD
03308081738

ADDRESS.
2 LLEWELLYN ST
CF478SR

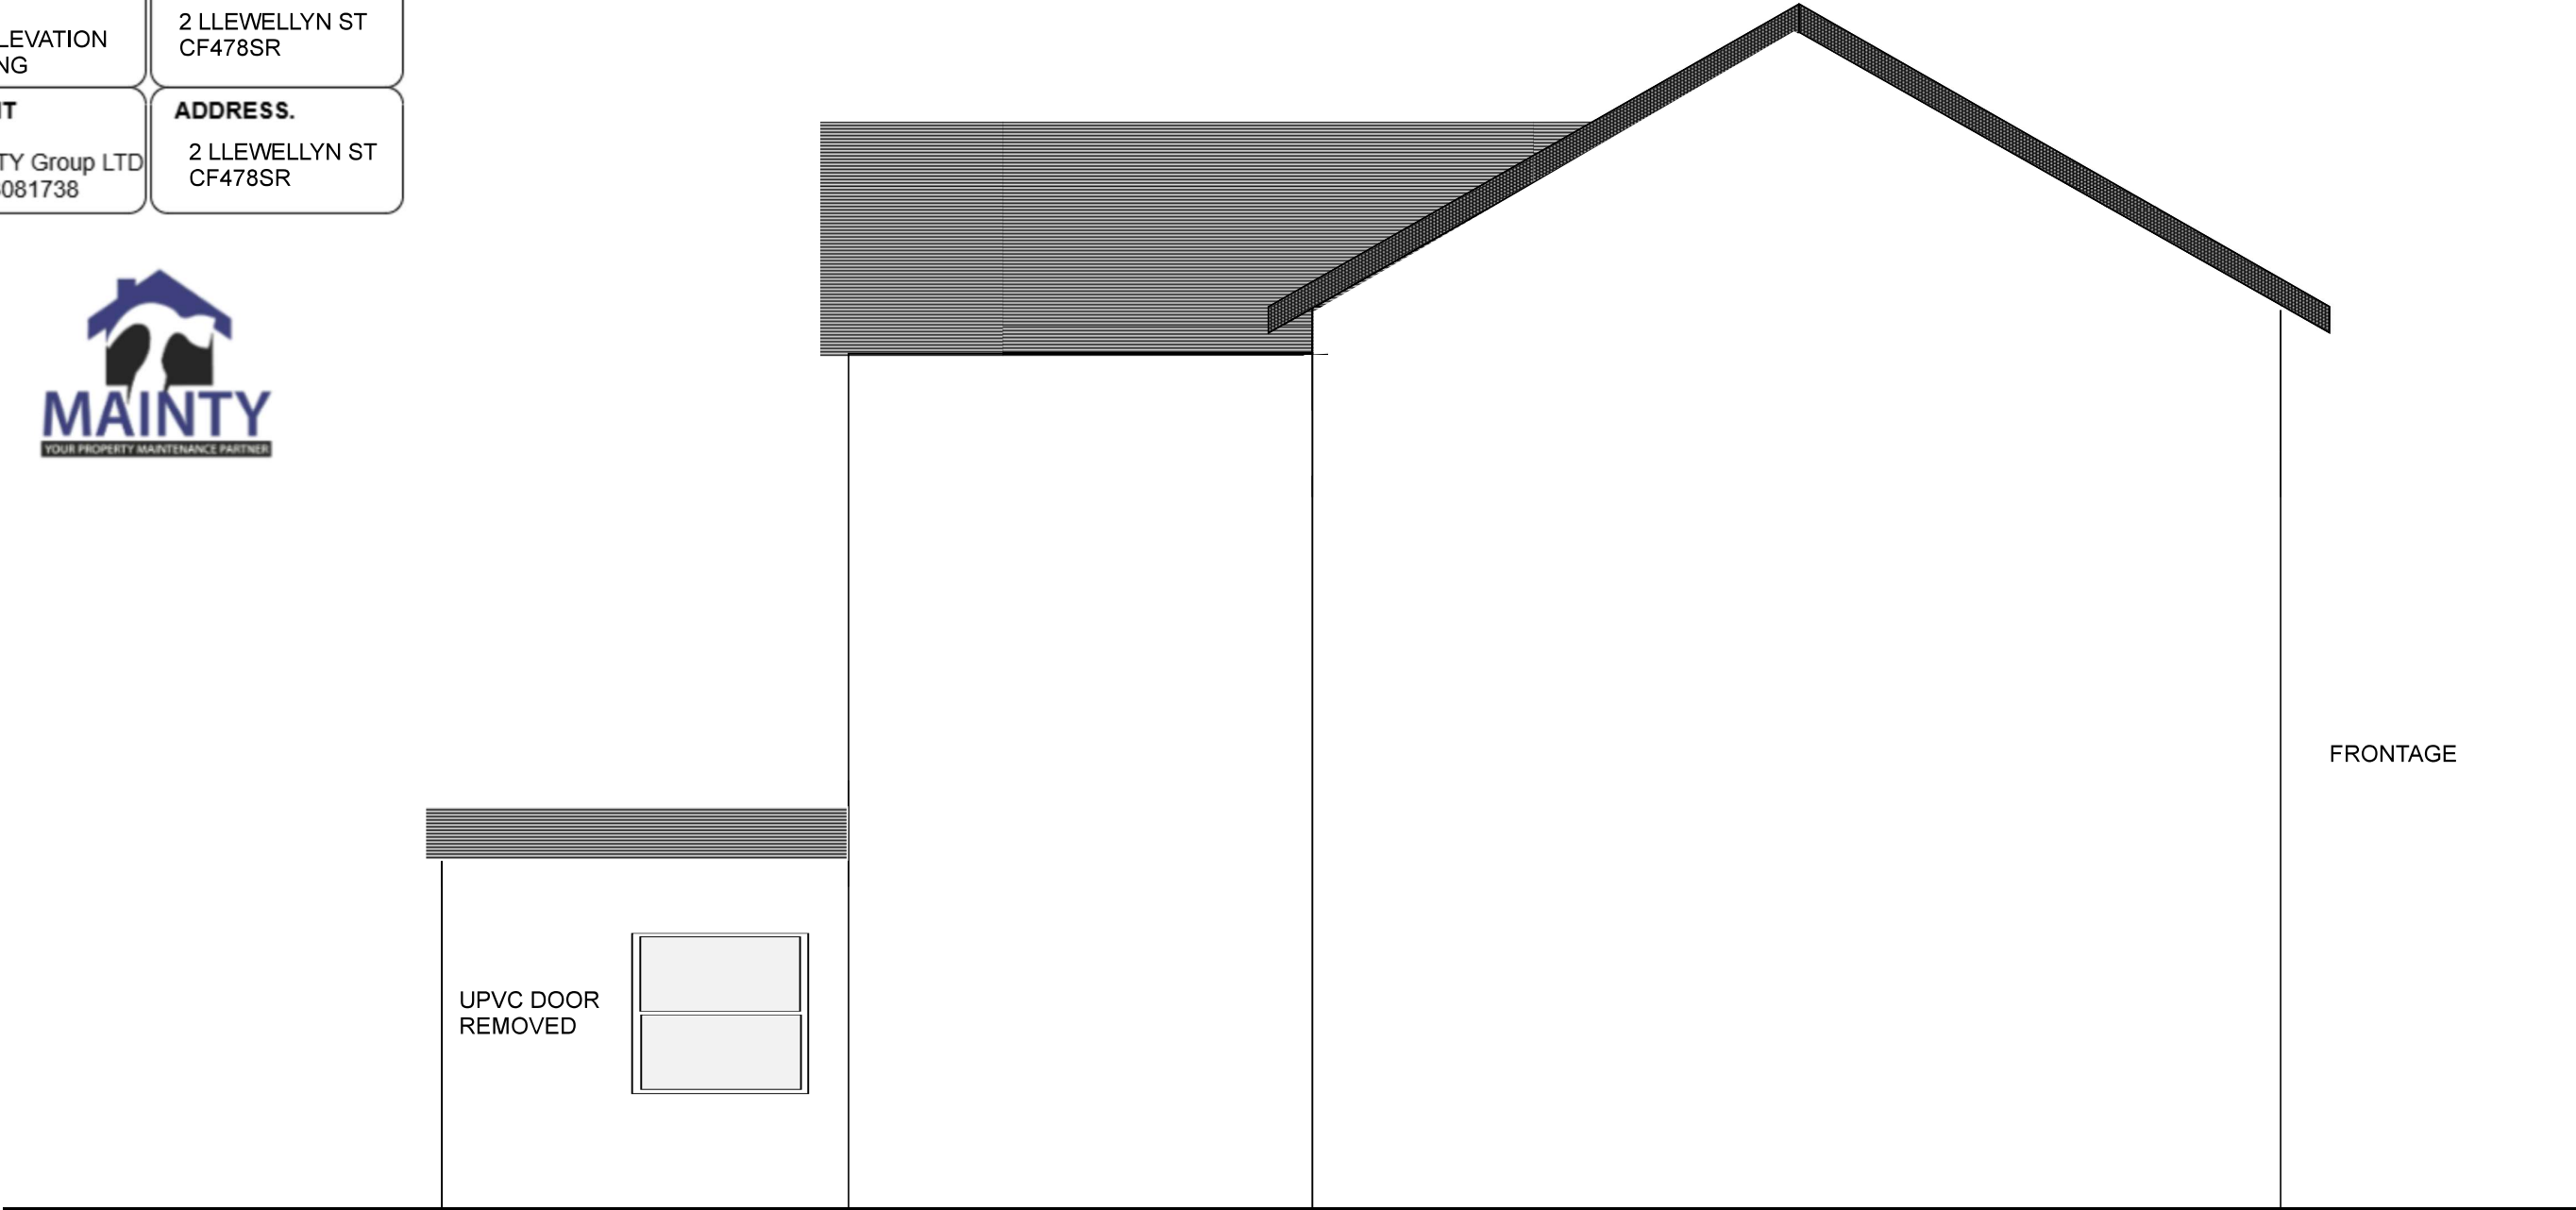

◀ 3.04 ▶