



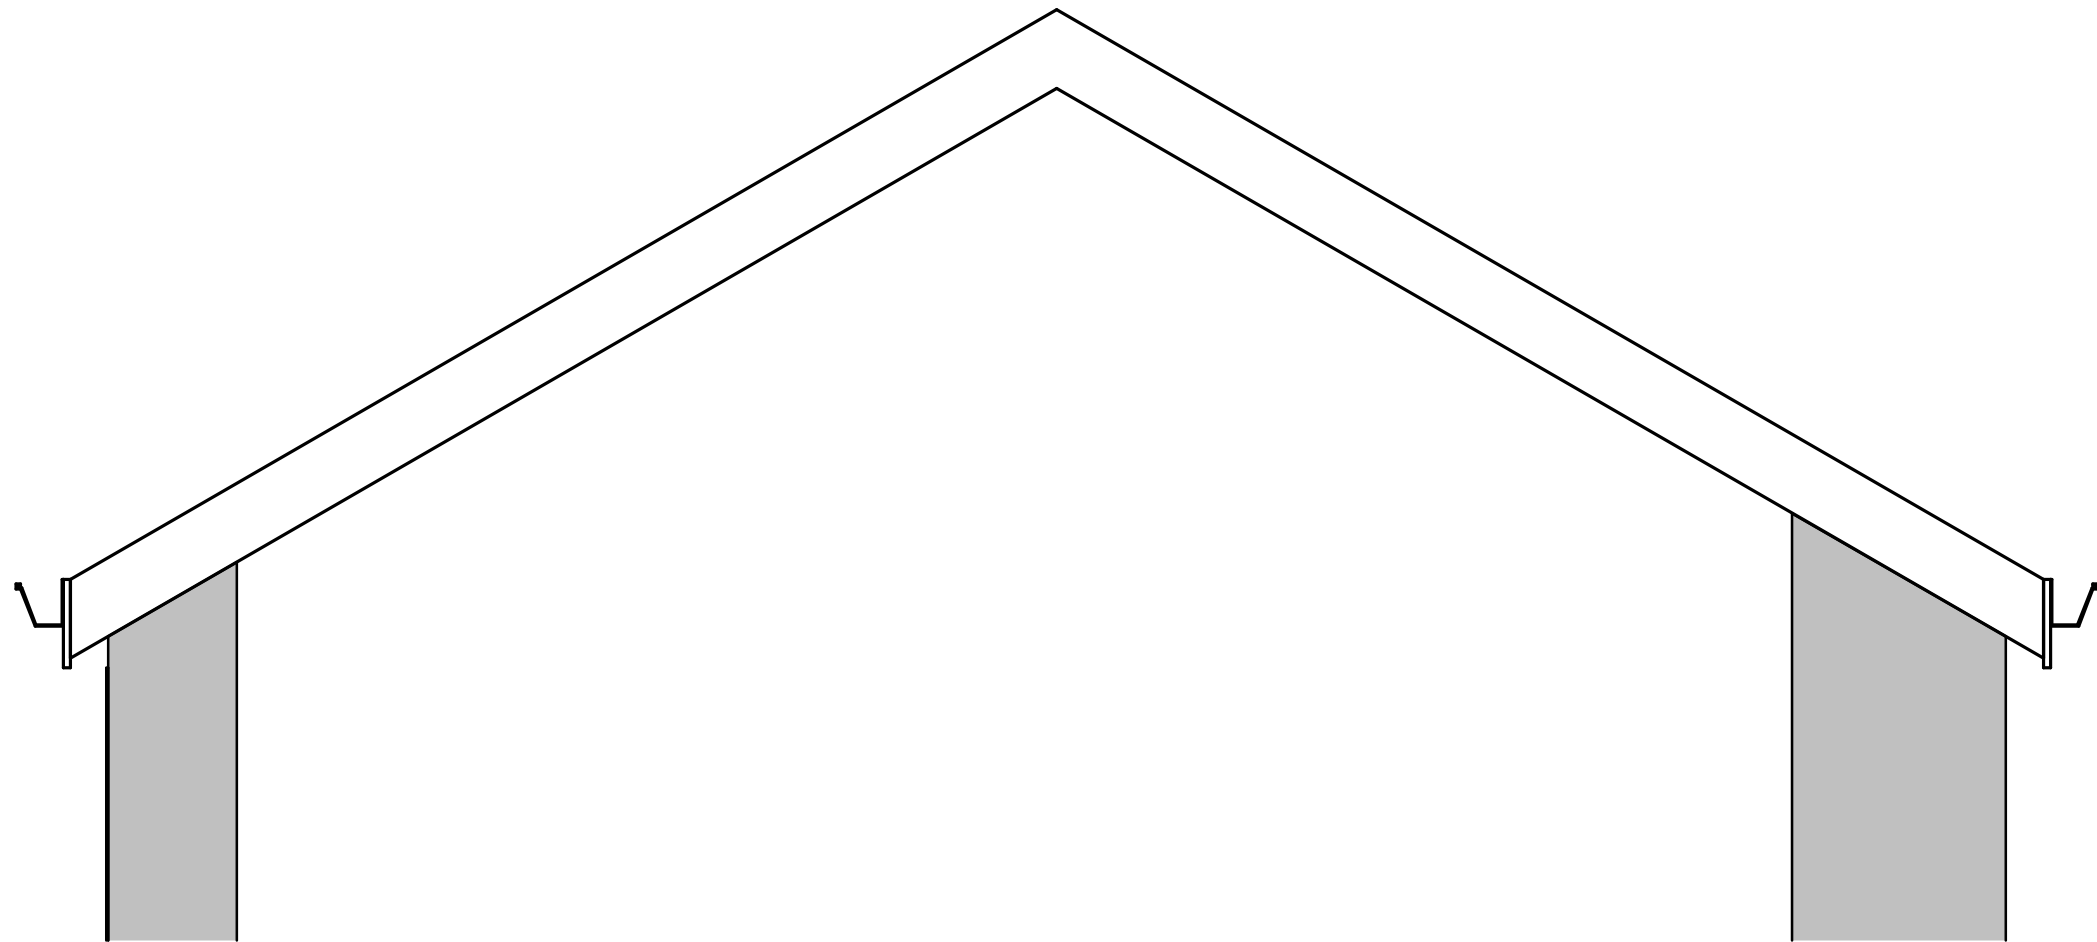

2 Existing Section.
1 : 20

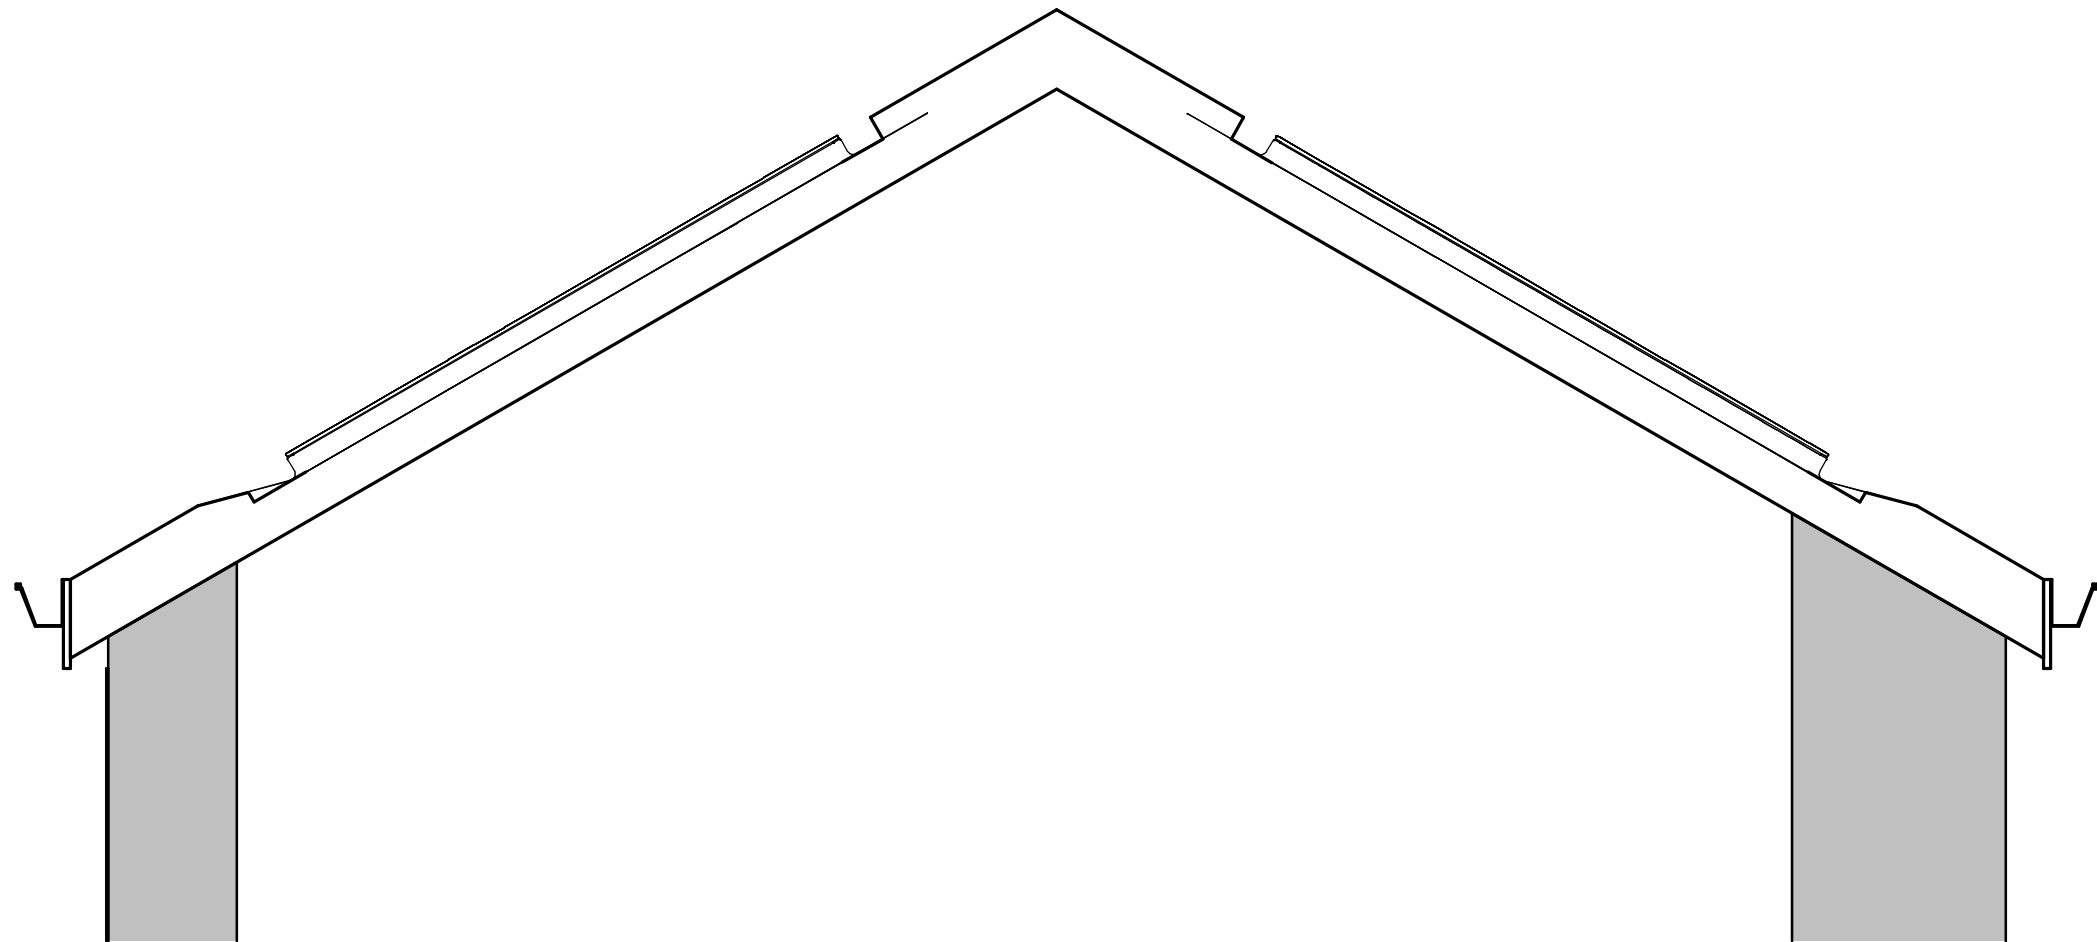

1 Proposed Section.
1 : 20

INDIGO DESIGN (Part of 3dcadwales Ltd) 5 Ashlea Drive,
Merthyr Tydfil, CF47 0NY Tele 01685 385746 Mob -
07940913216 Email: philip@3dcadwales.co.uk

This Drawing is Copyright,
Dimensions to be checked
on site and not scaled from
this drawing



PURPOSE OF ISSUE	DRWAING NUMBER
Planning Approval	VS-05

PROJECT
Solar Panels to main roof

SHEET
Solar Panel Sections

Address	30 Victoria St, Merthyr Tydfil CF47 8BW
---------	---

Checked by	Drawn by	Scale (@ A3)
JH	PH	1 : 20

Rev No	Description	Date
A	Issue	07/06/2024