



General Notes


1. This drawing must not be scaled.

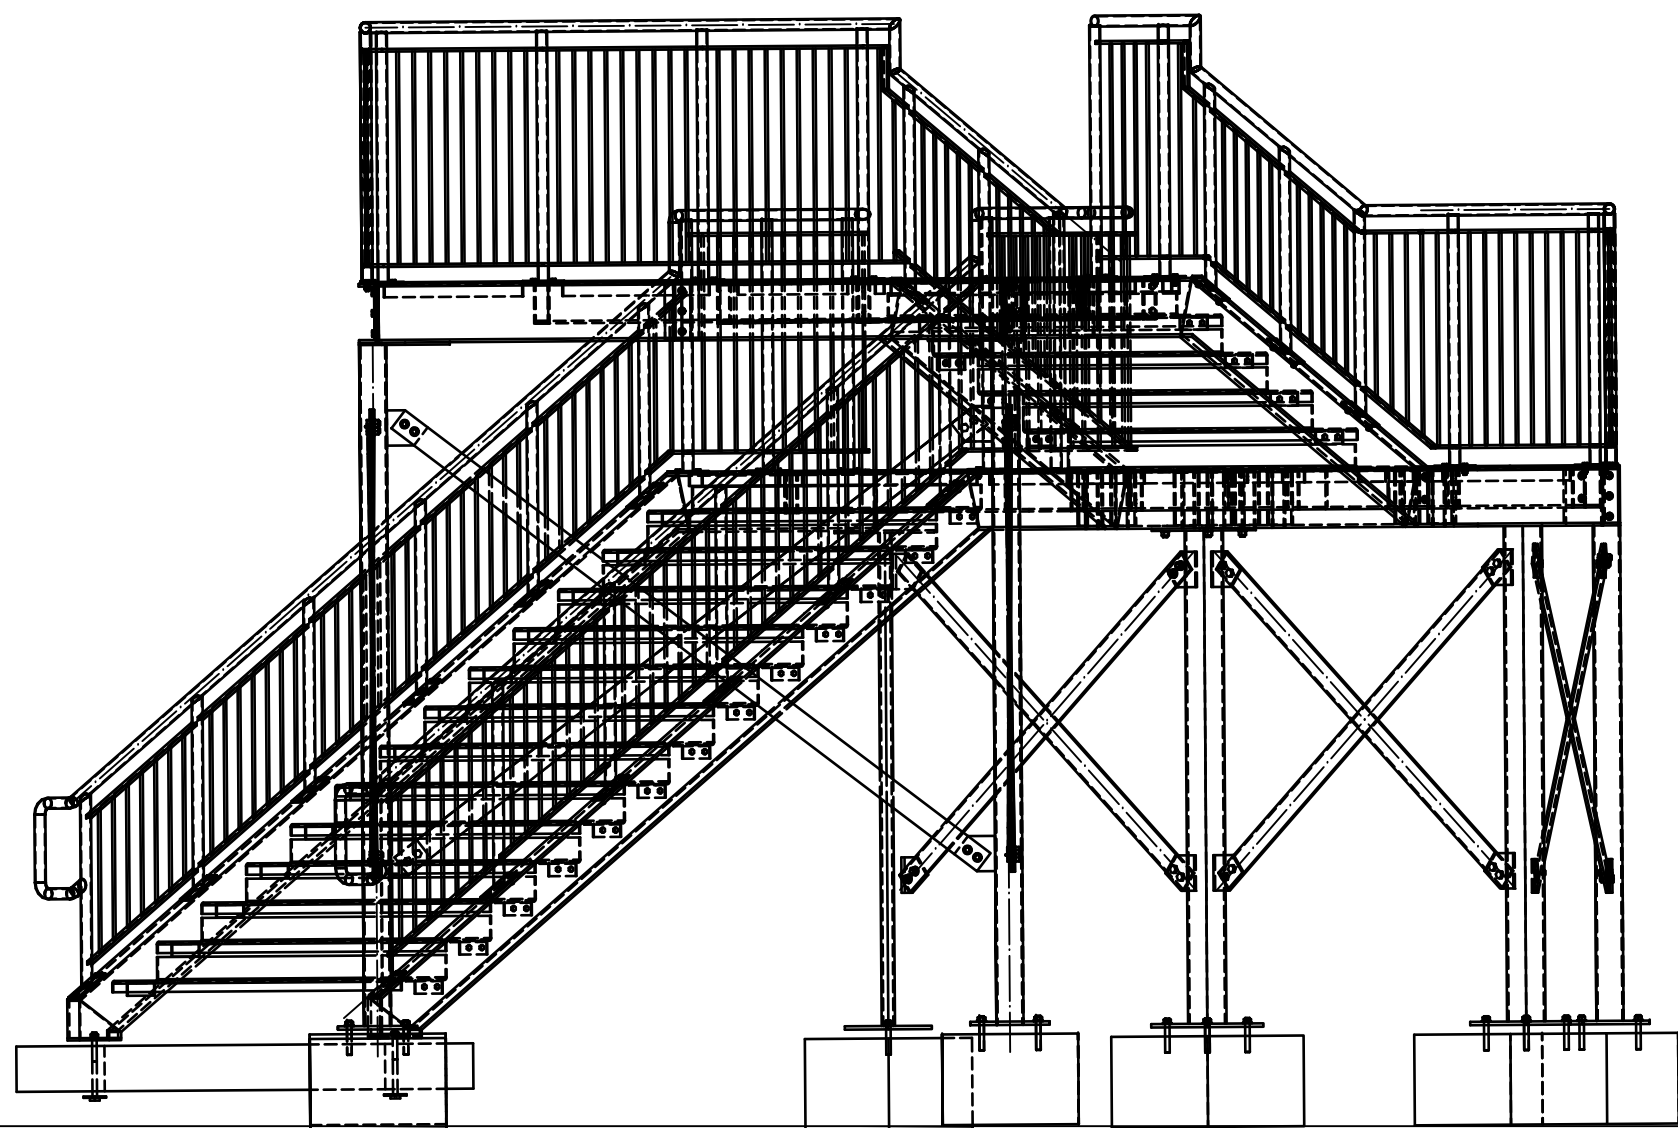


Elevation on

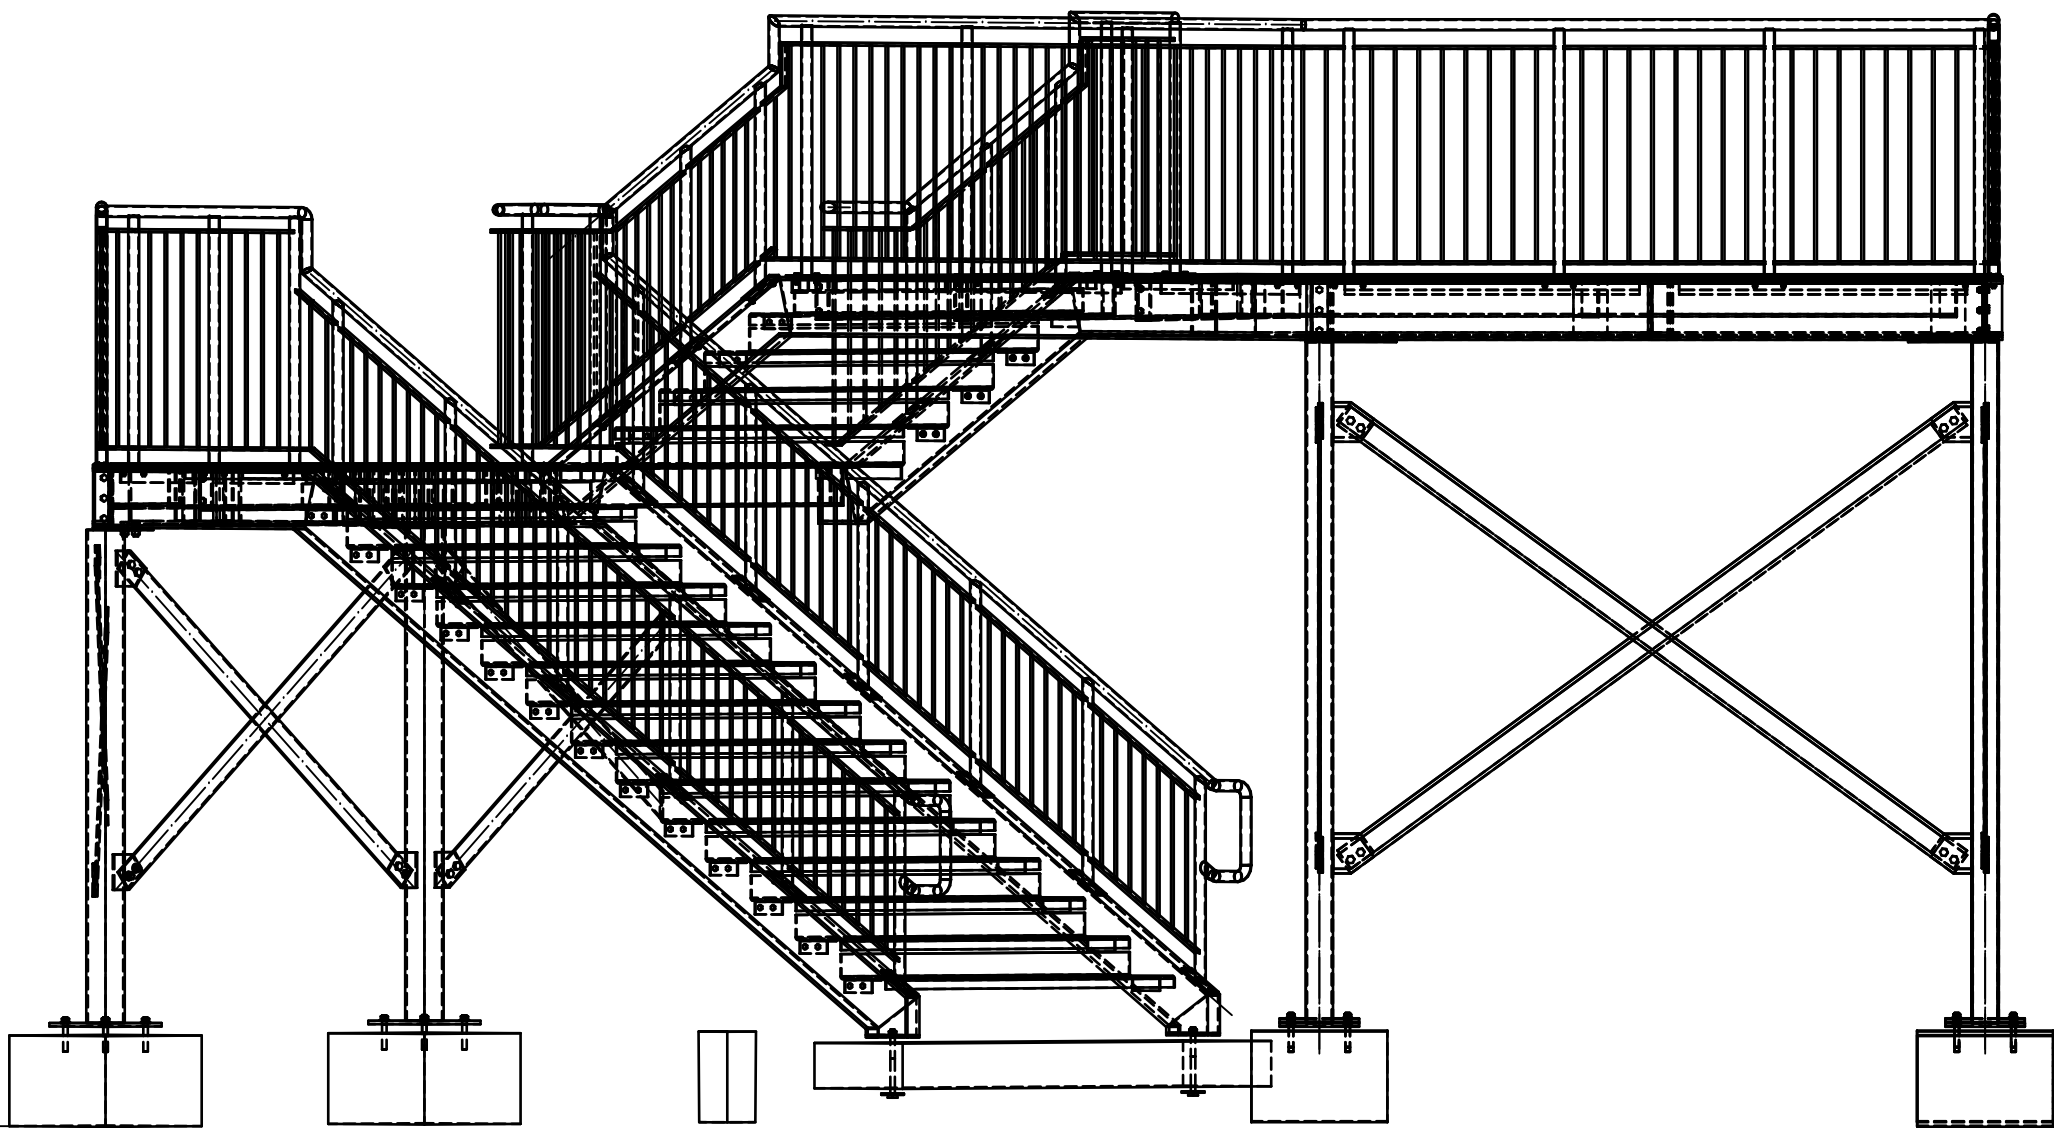

Elevation on

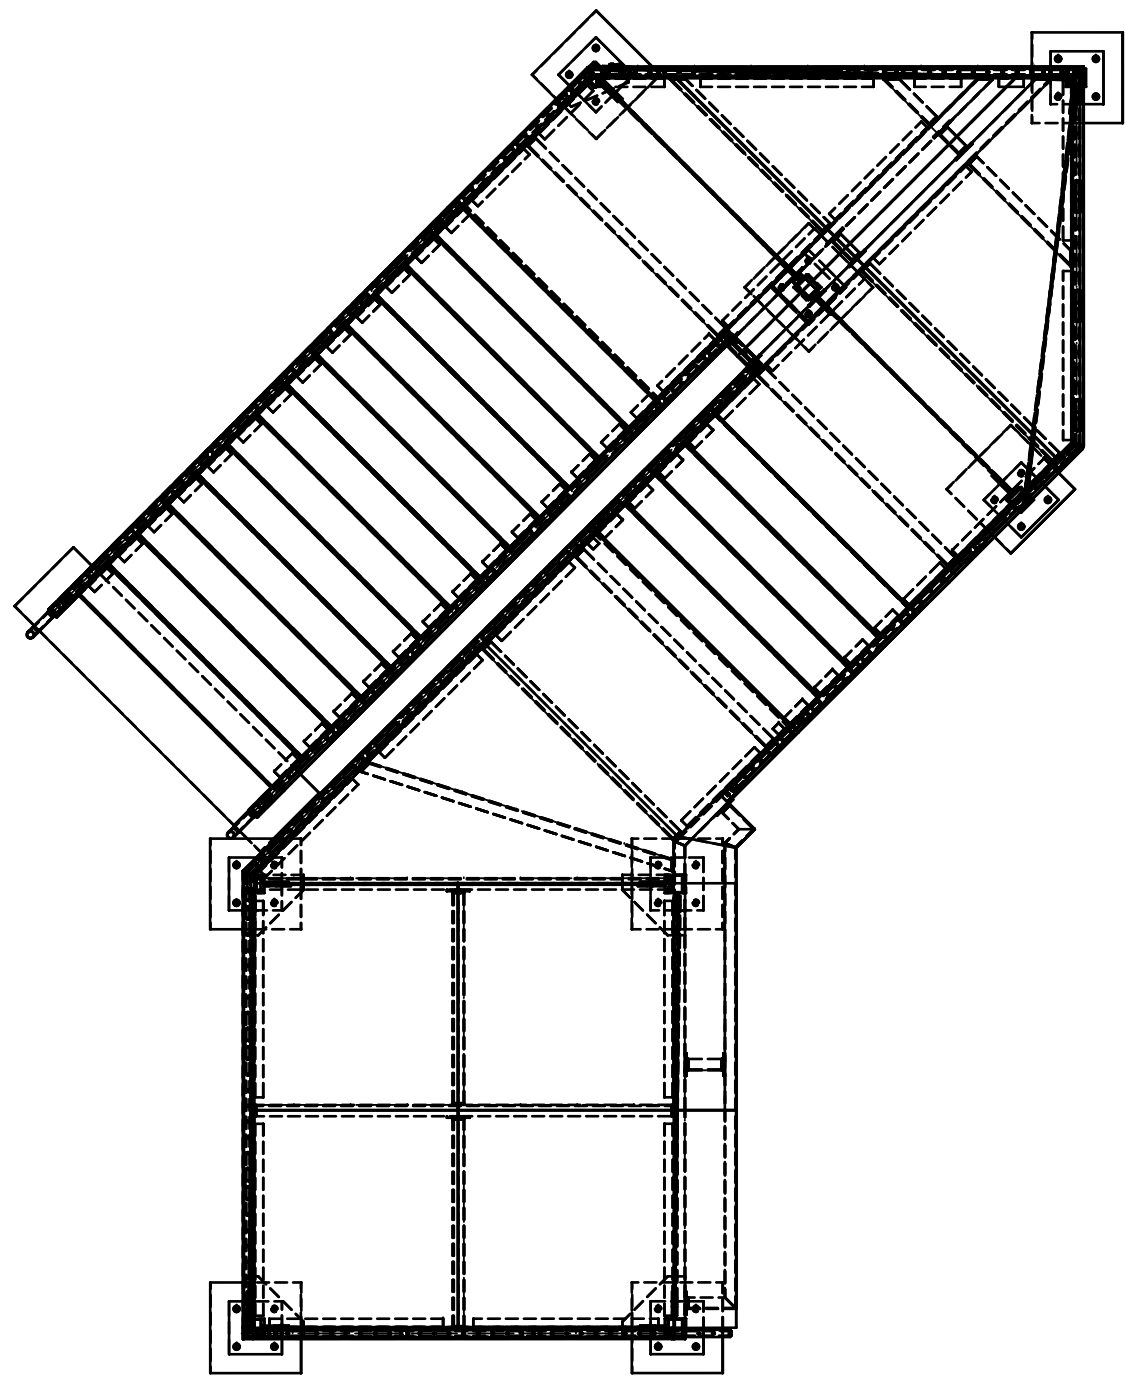

Elevation on

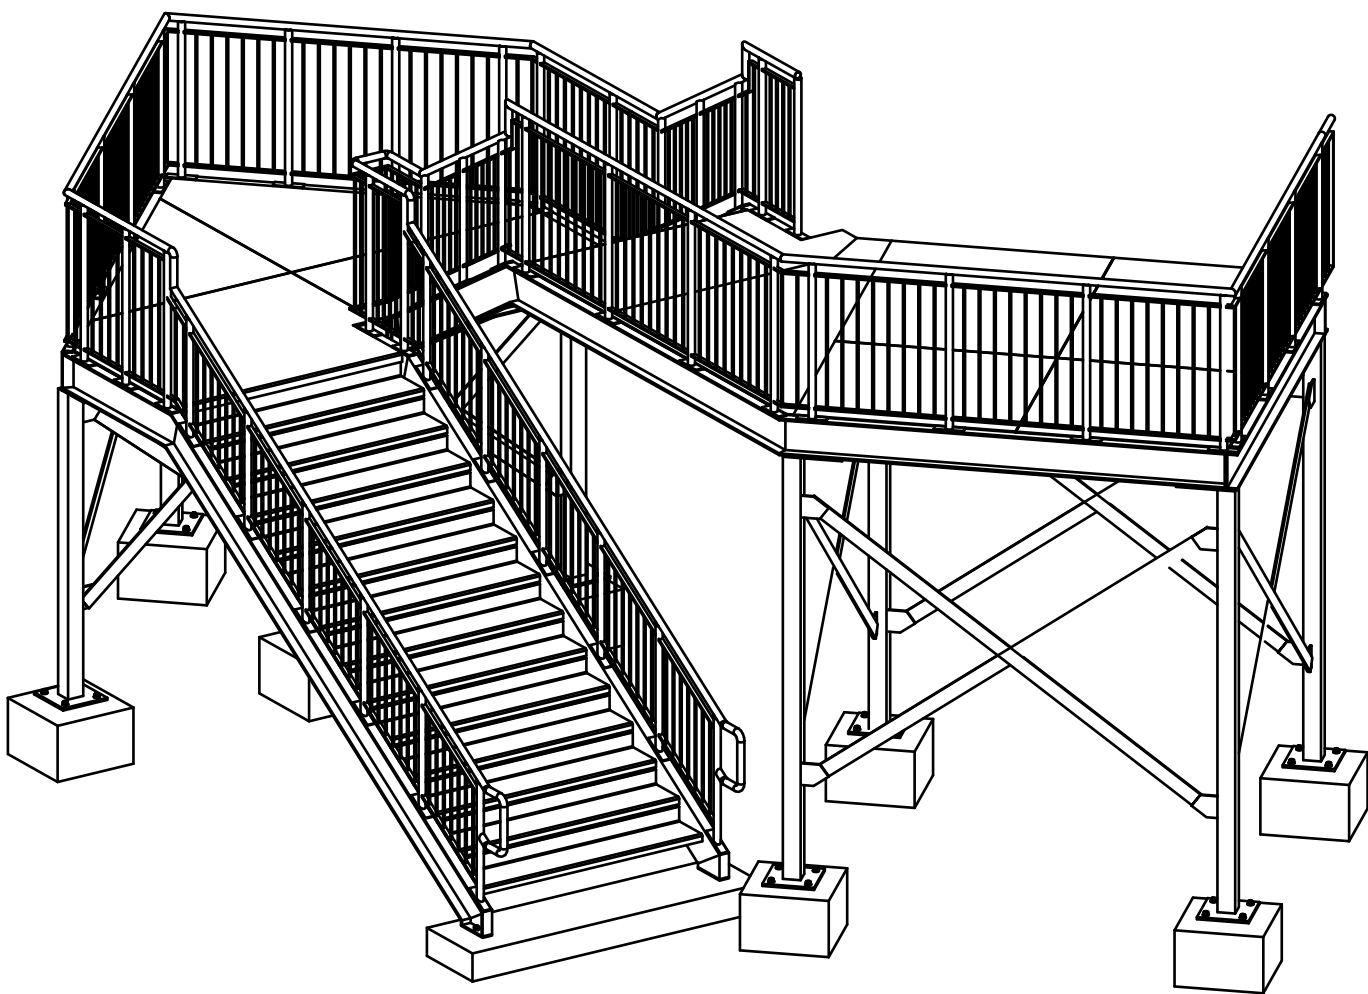

View

Index	Date	Description		Author
CARDIFFENGINEERING &FABRICATIONS FORWARDTHOUGHT		CONTRACT Staircase @ Wilko Merthyr	DESCRIPTION General Layout	
DRAWN BY Carl	DATE 27/10/2019	SCALE 1:33 1/3, 1:50	JOB No. 19.389	DRG No. [A] -103 Rev. —