
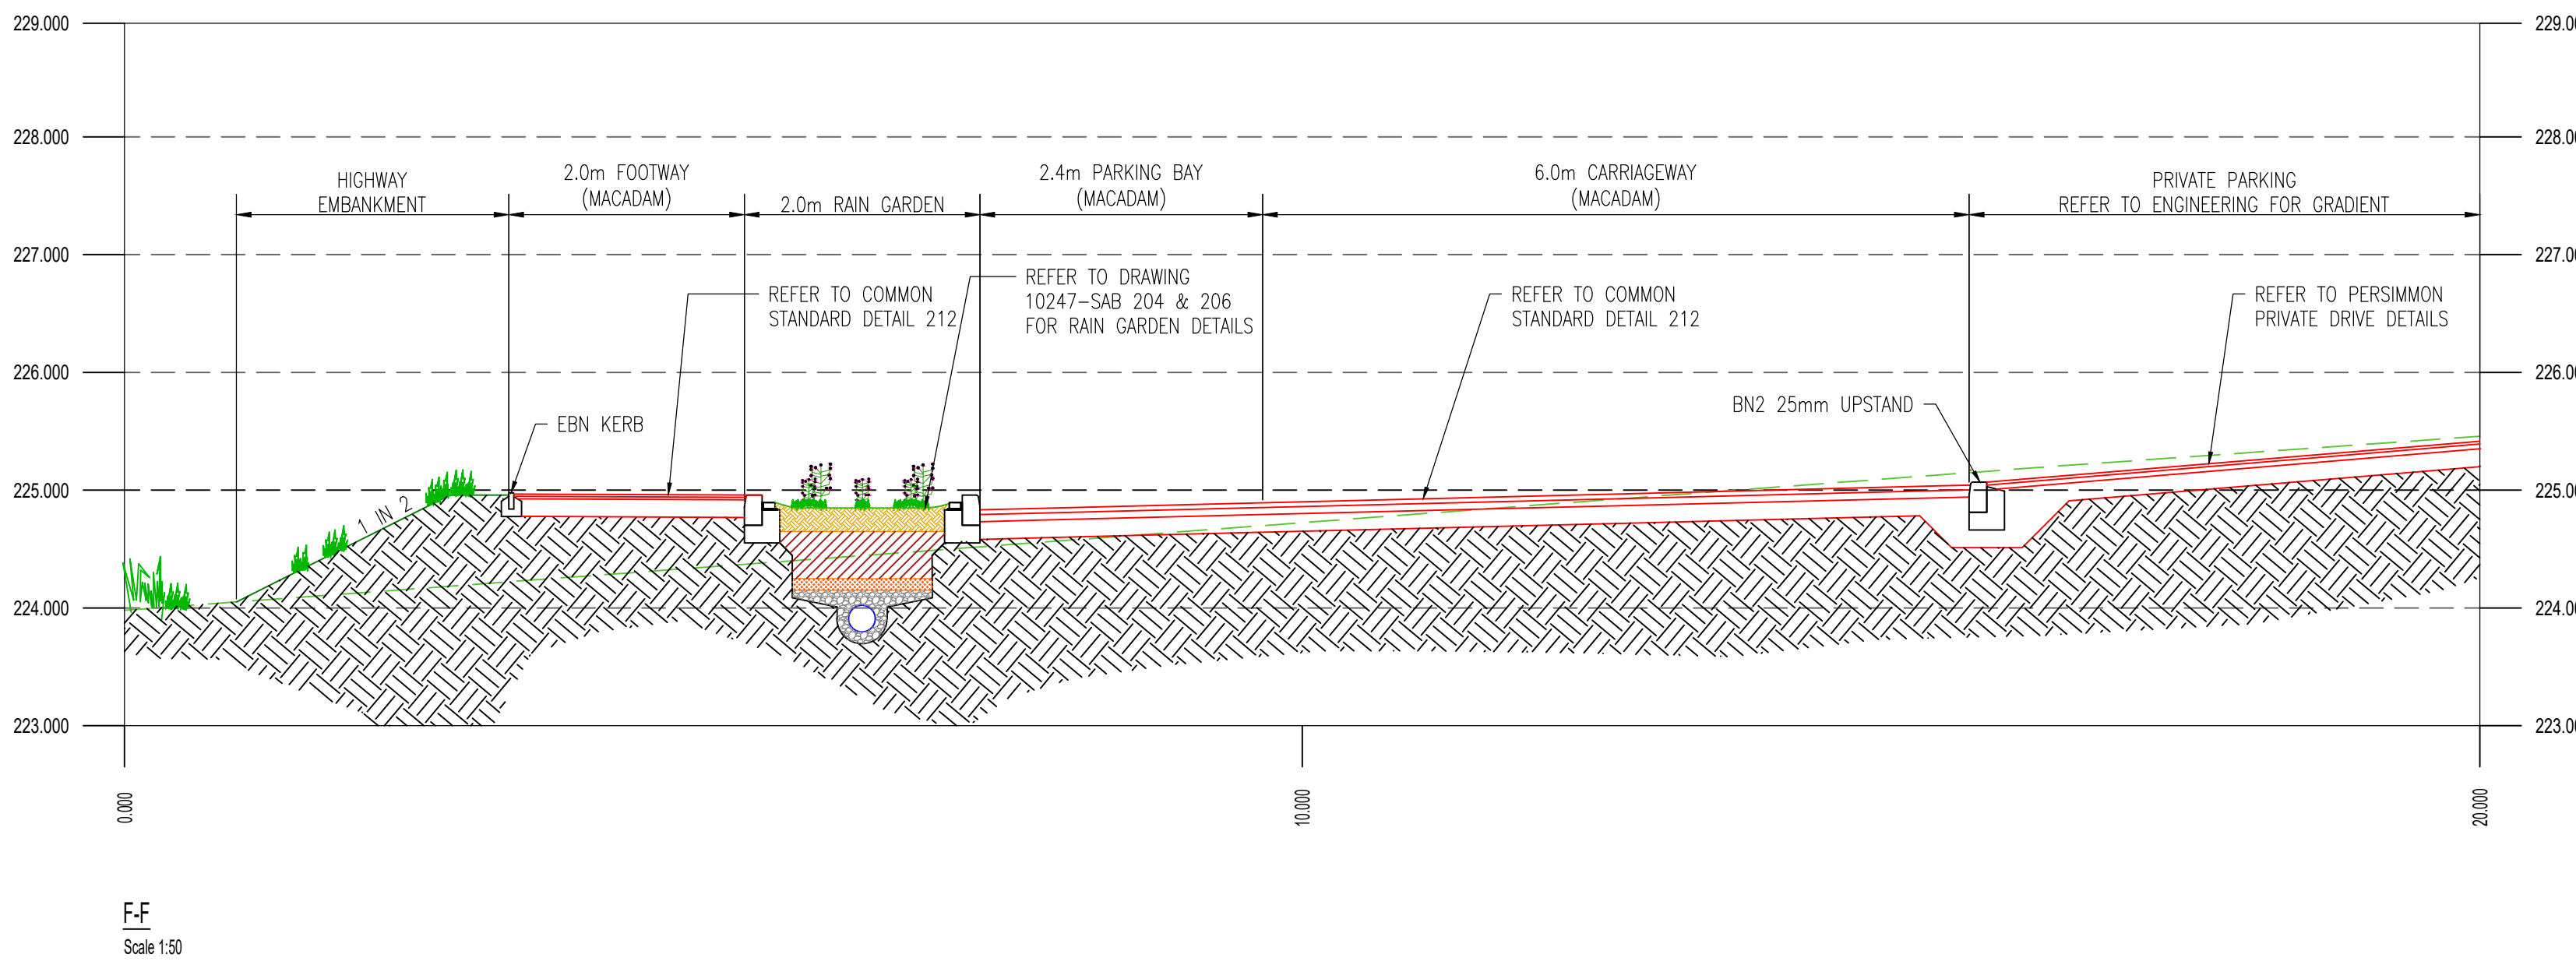
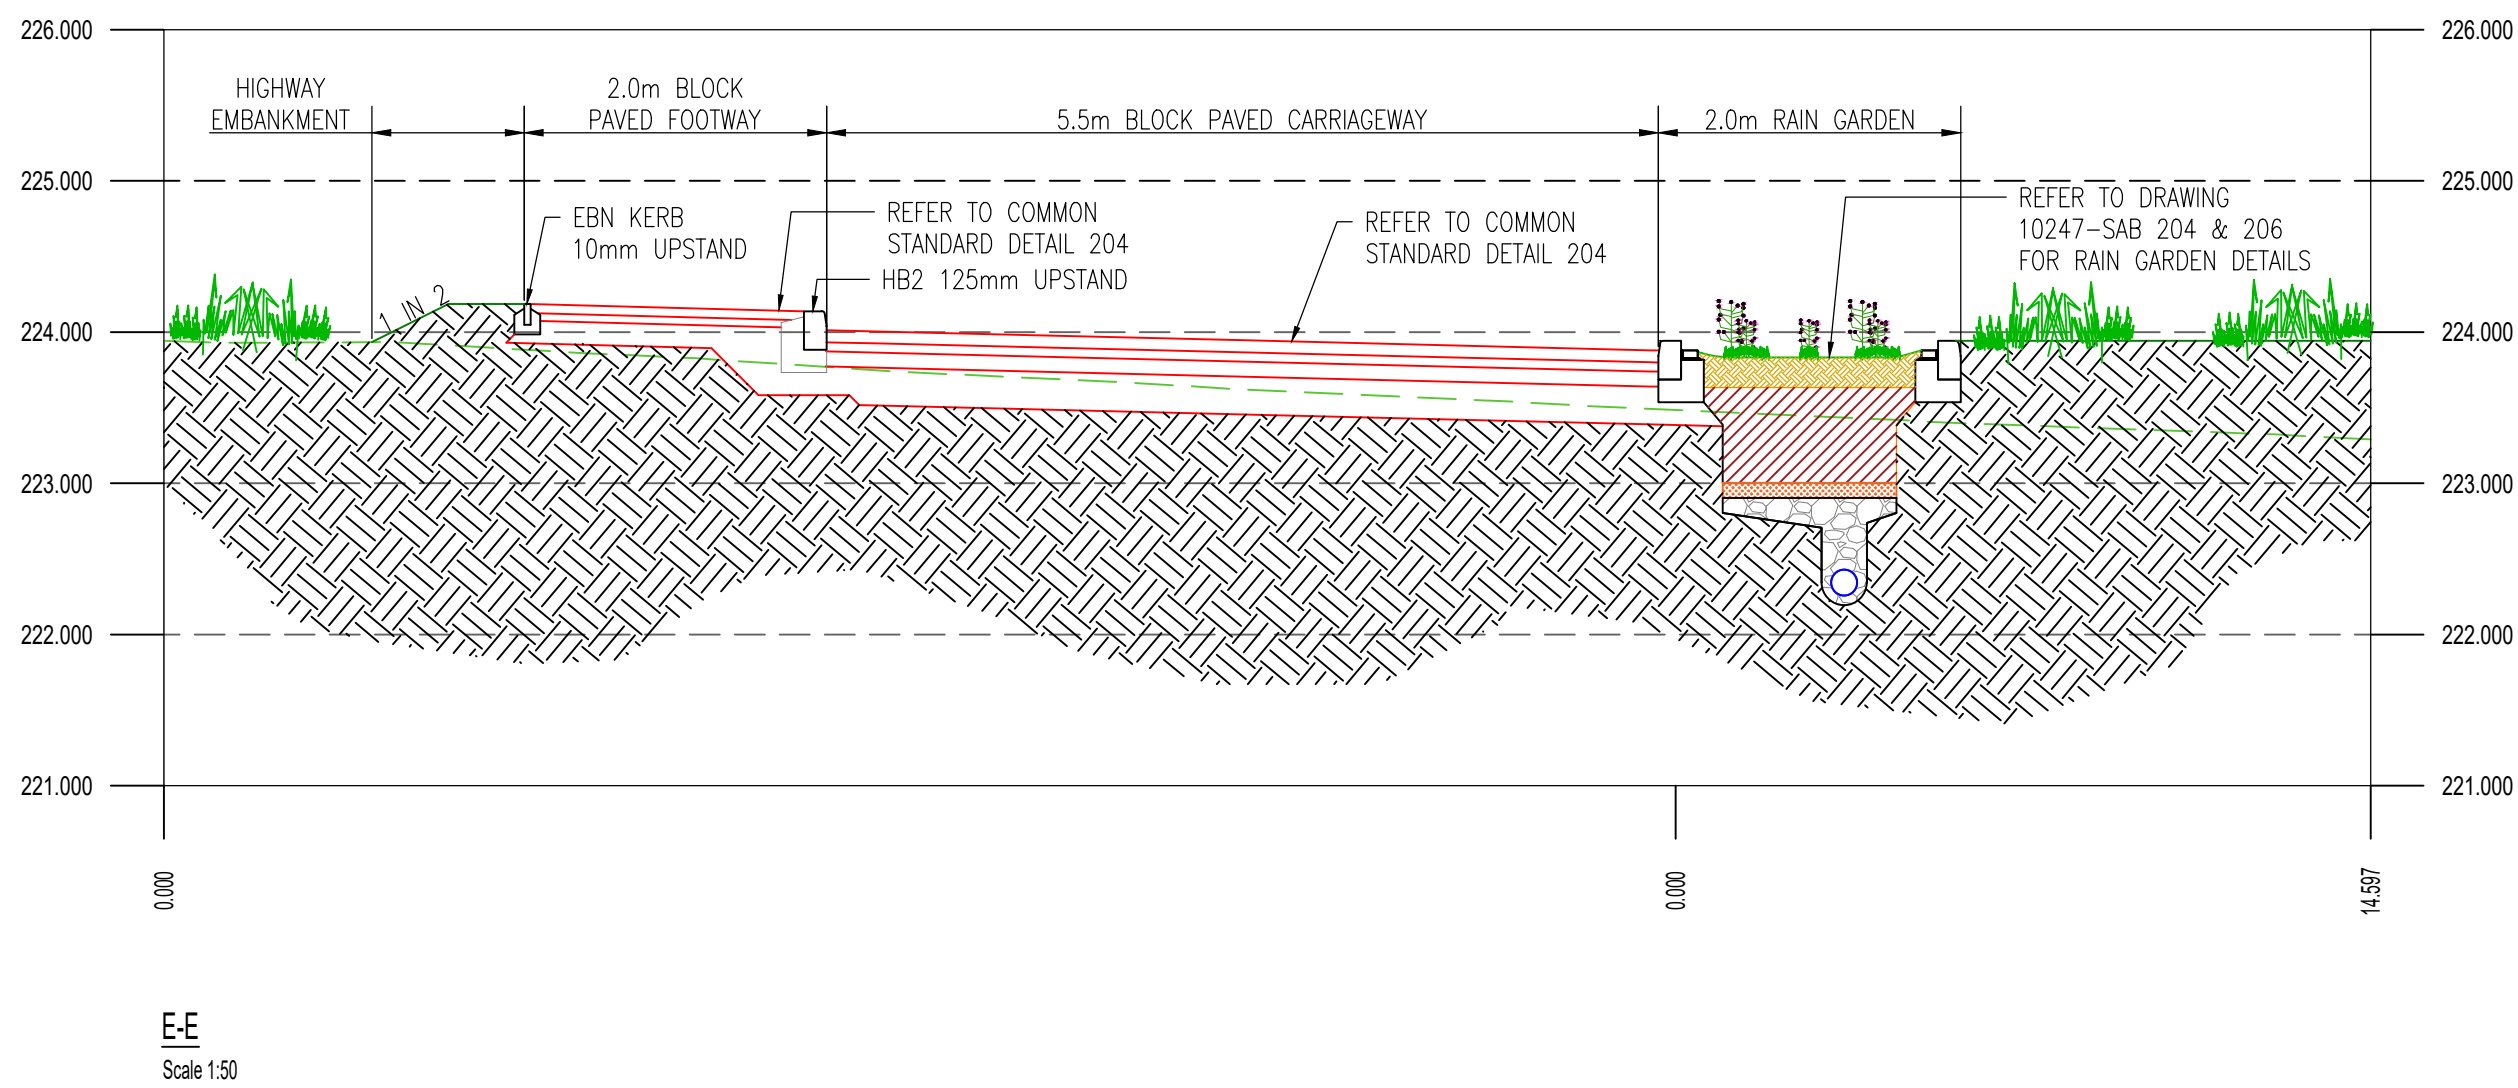
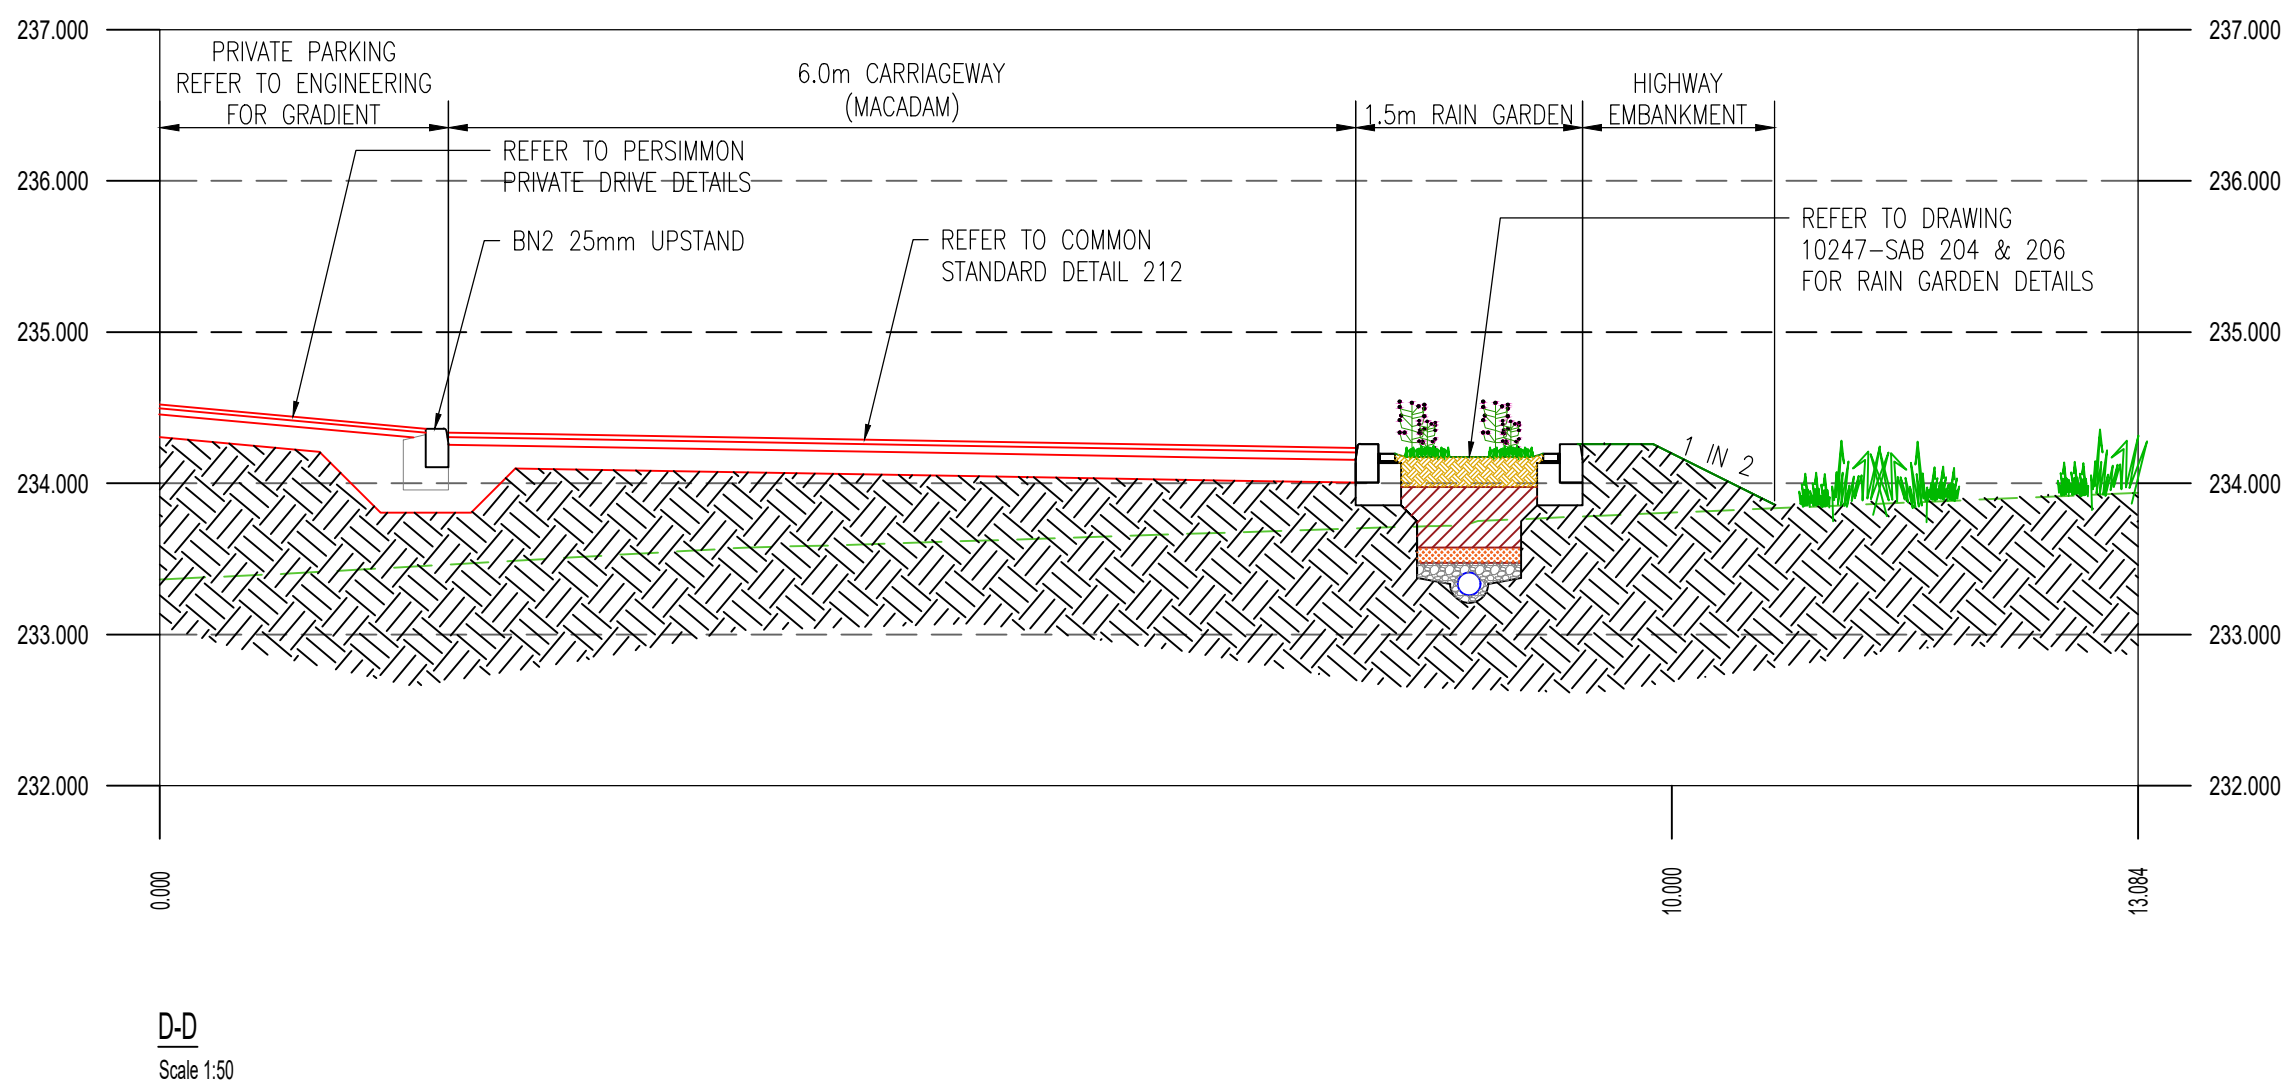
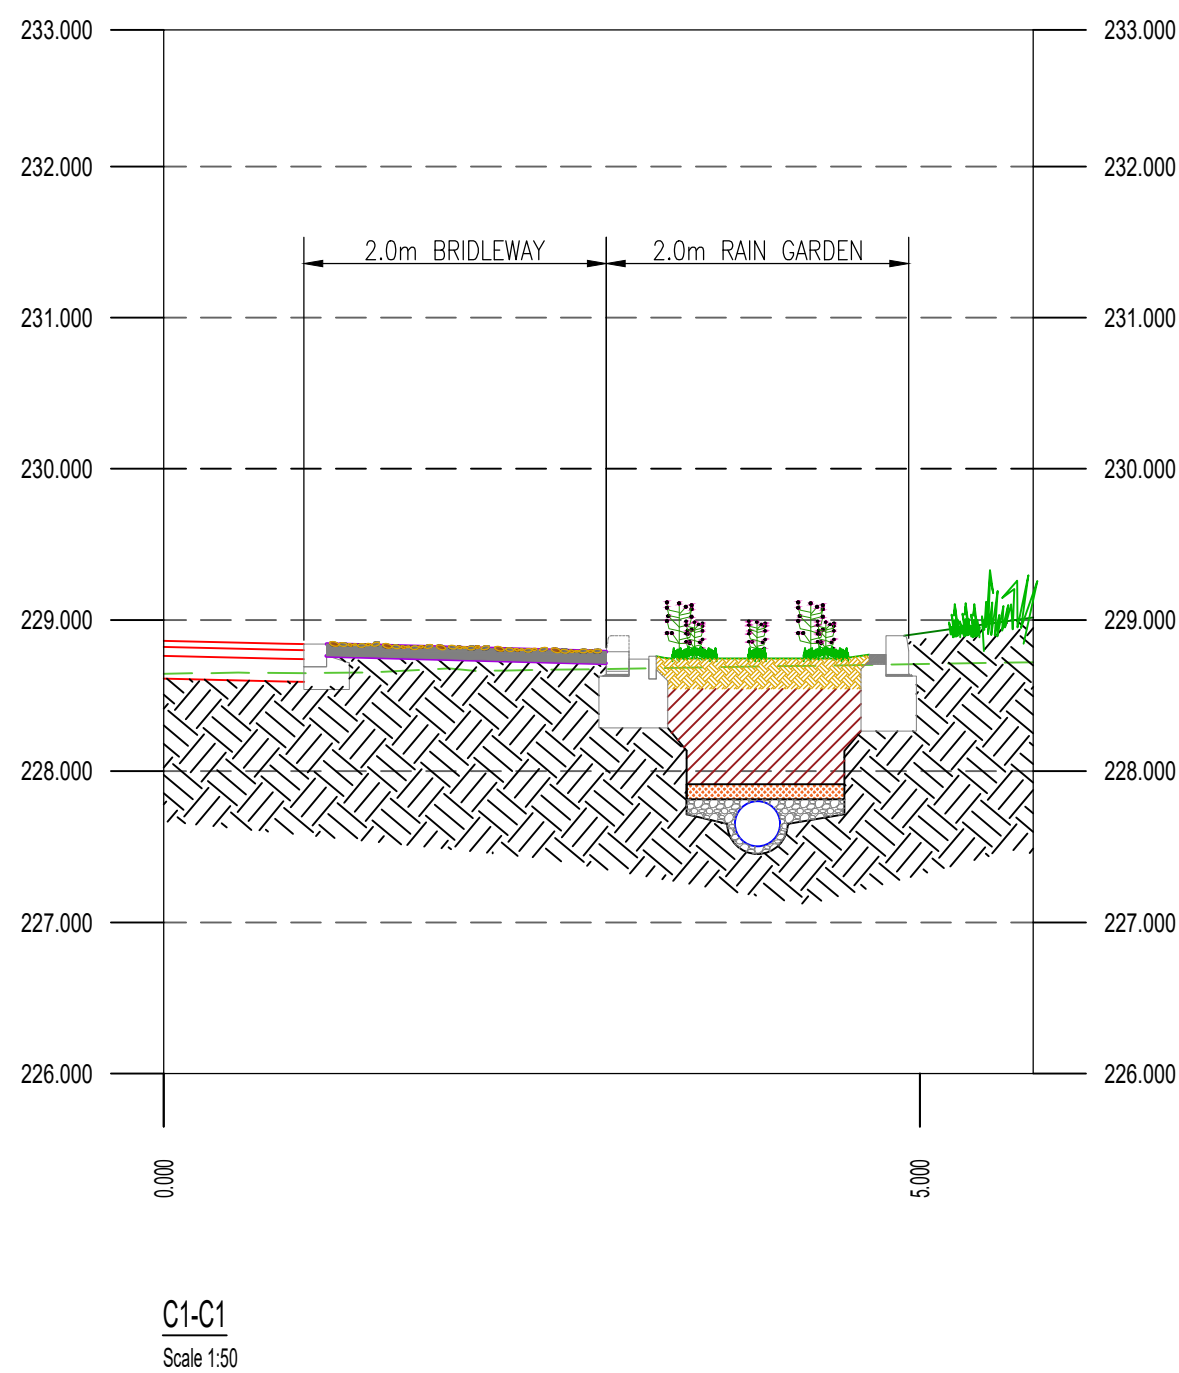
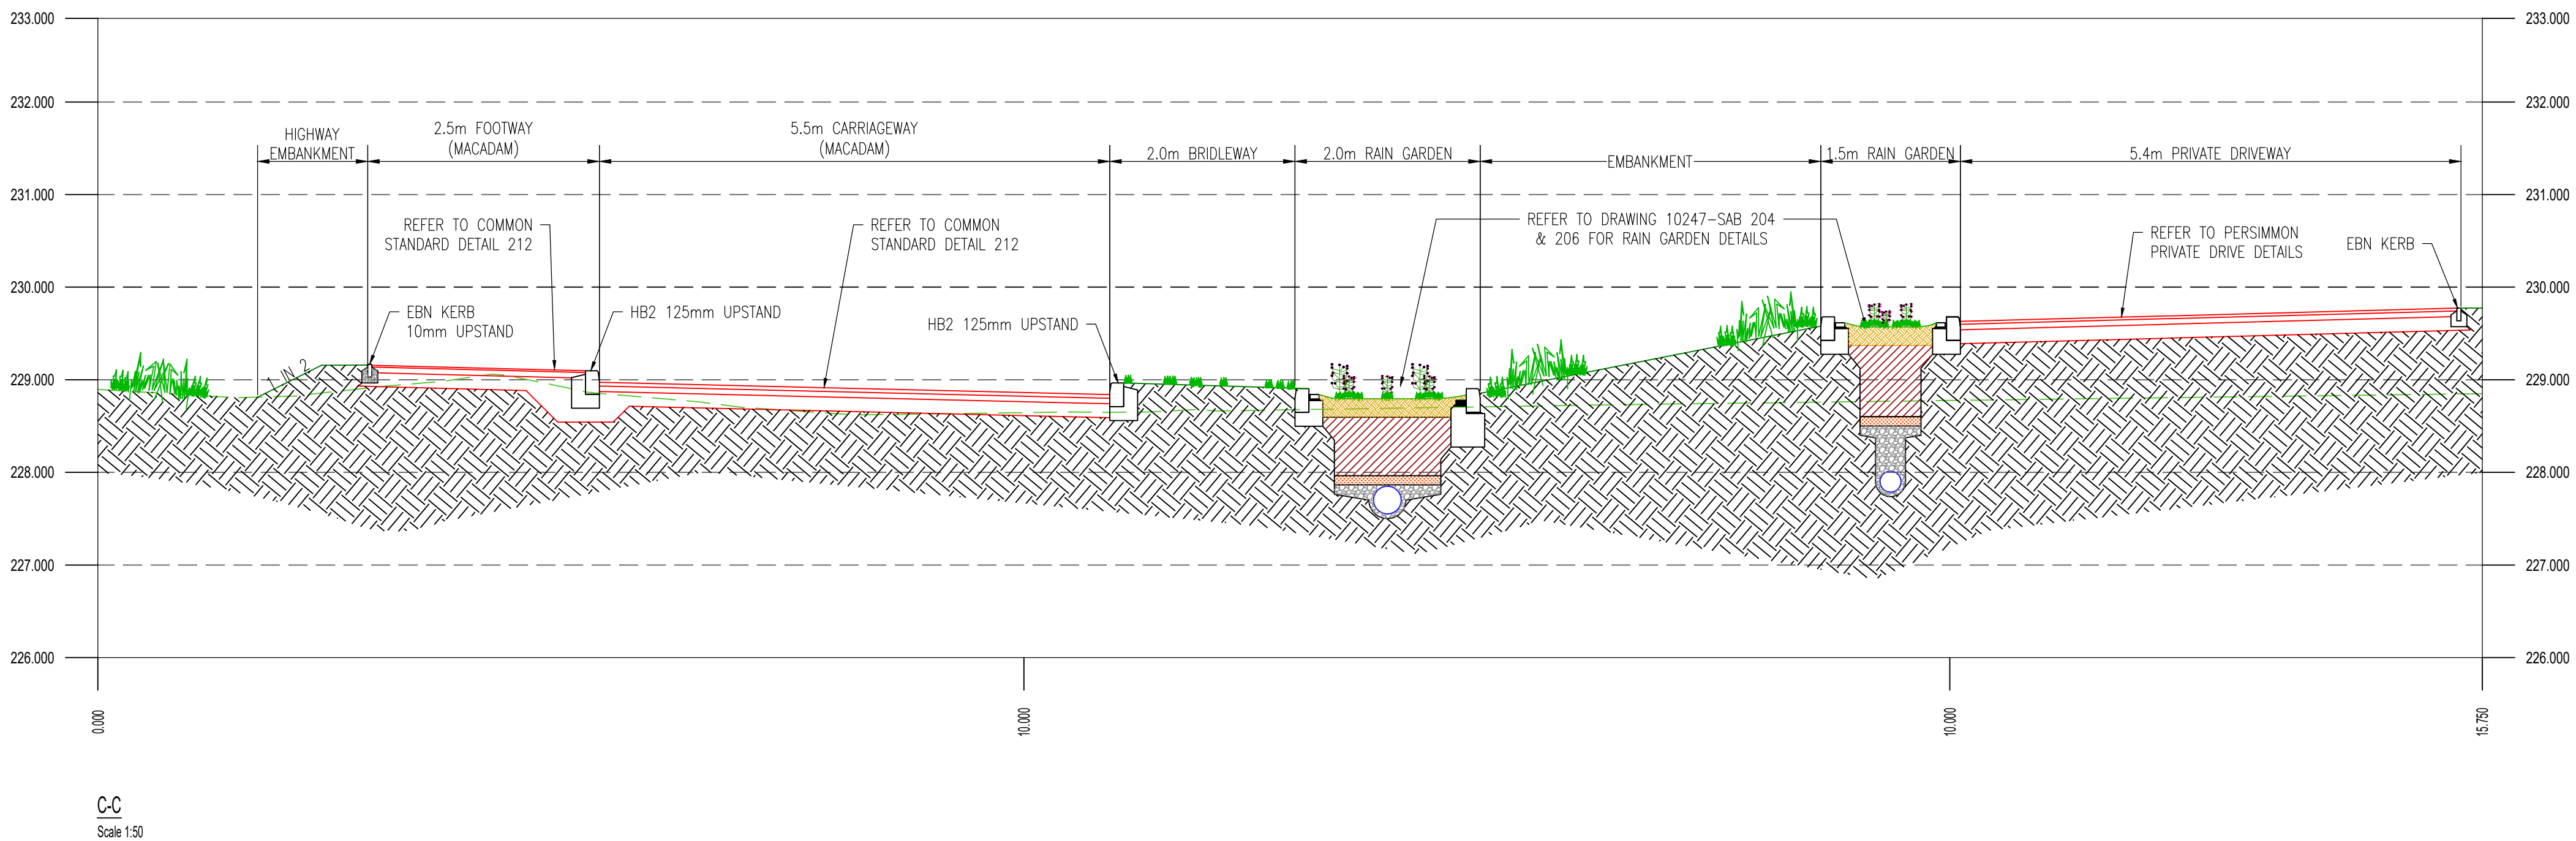
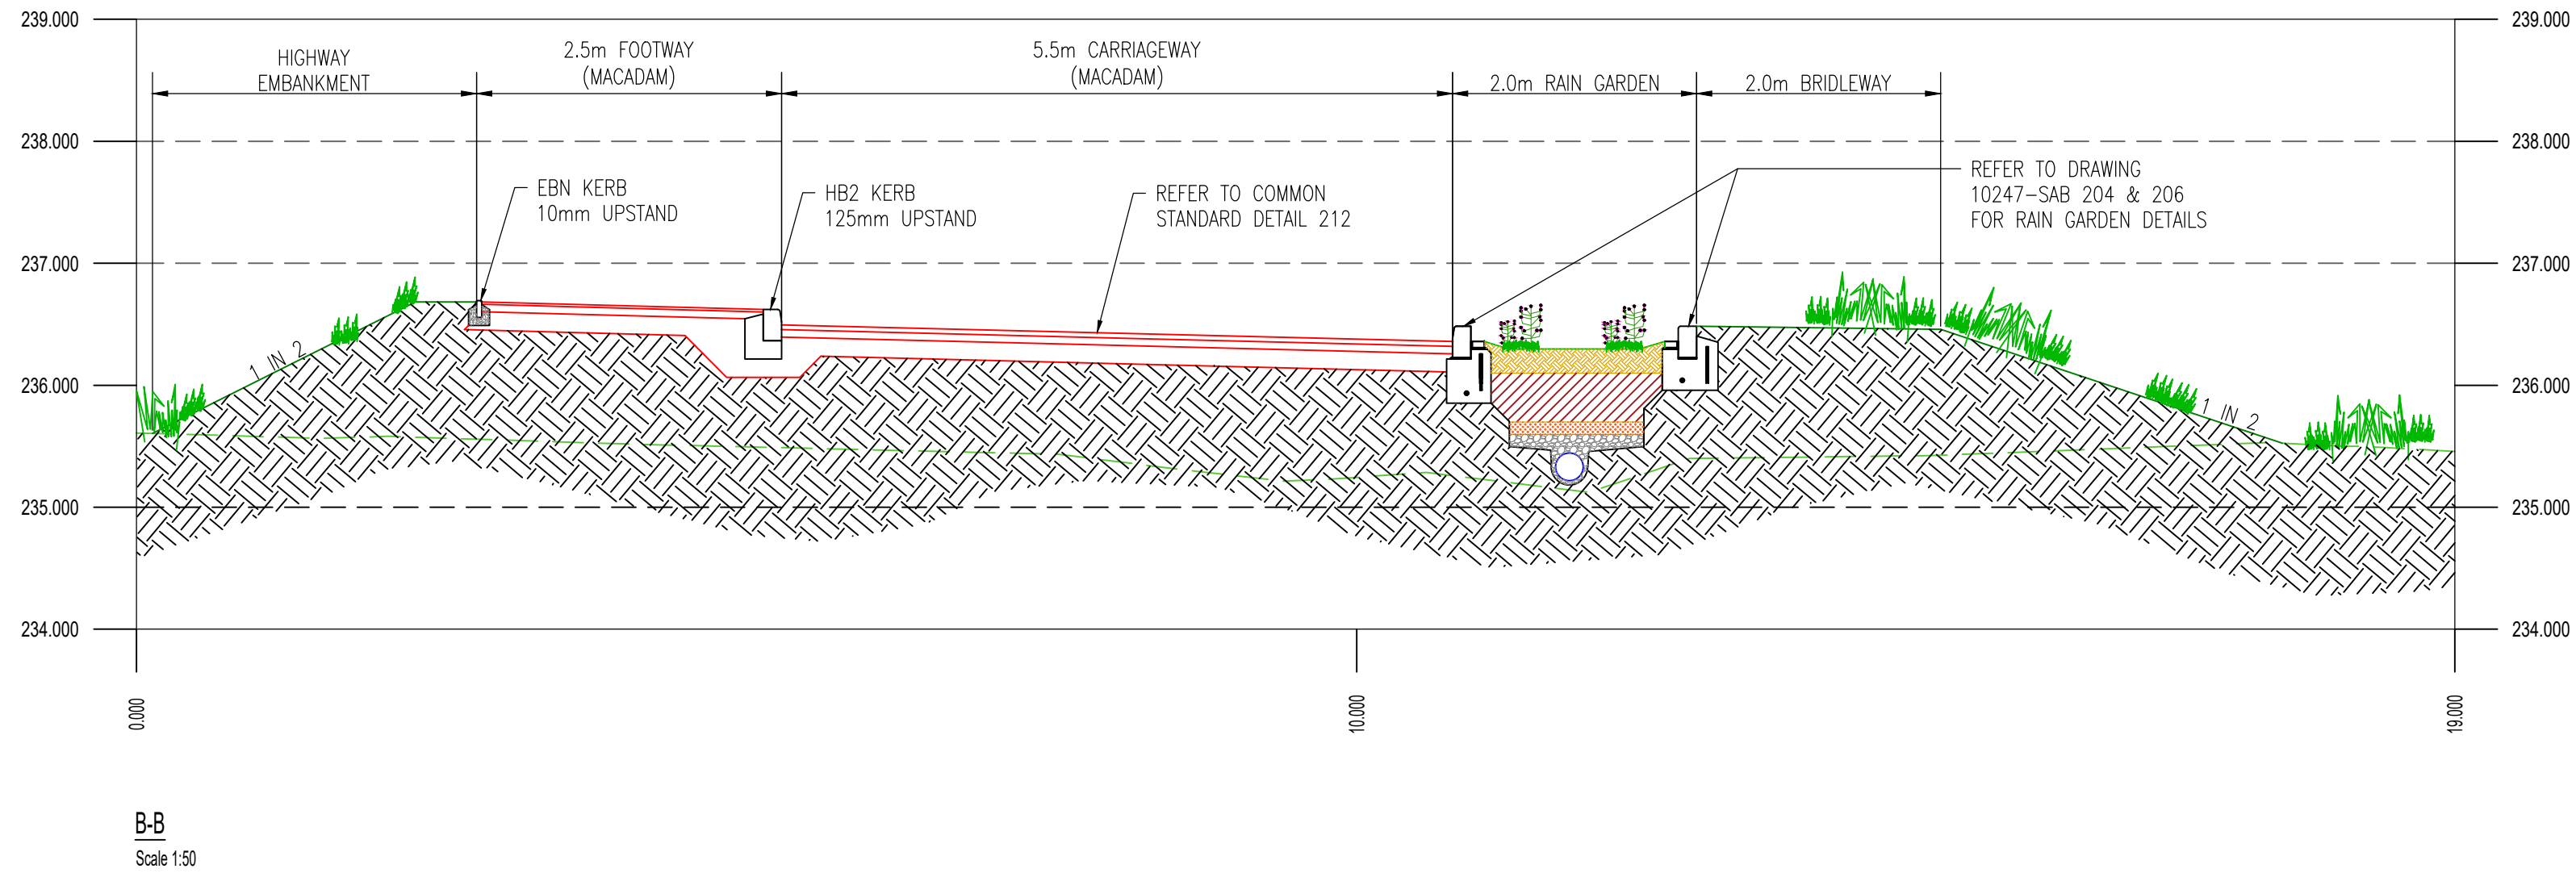


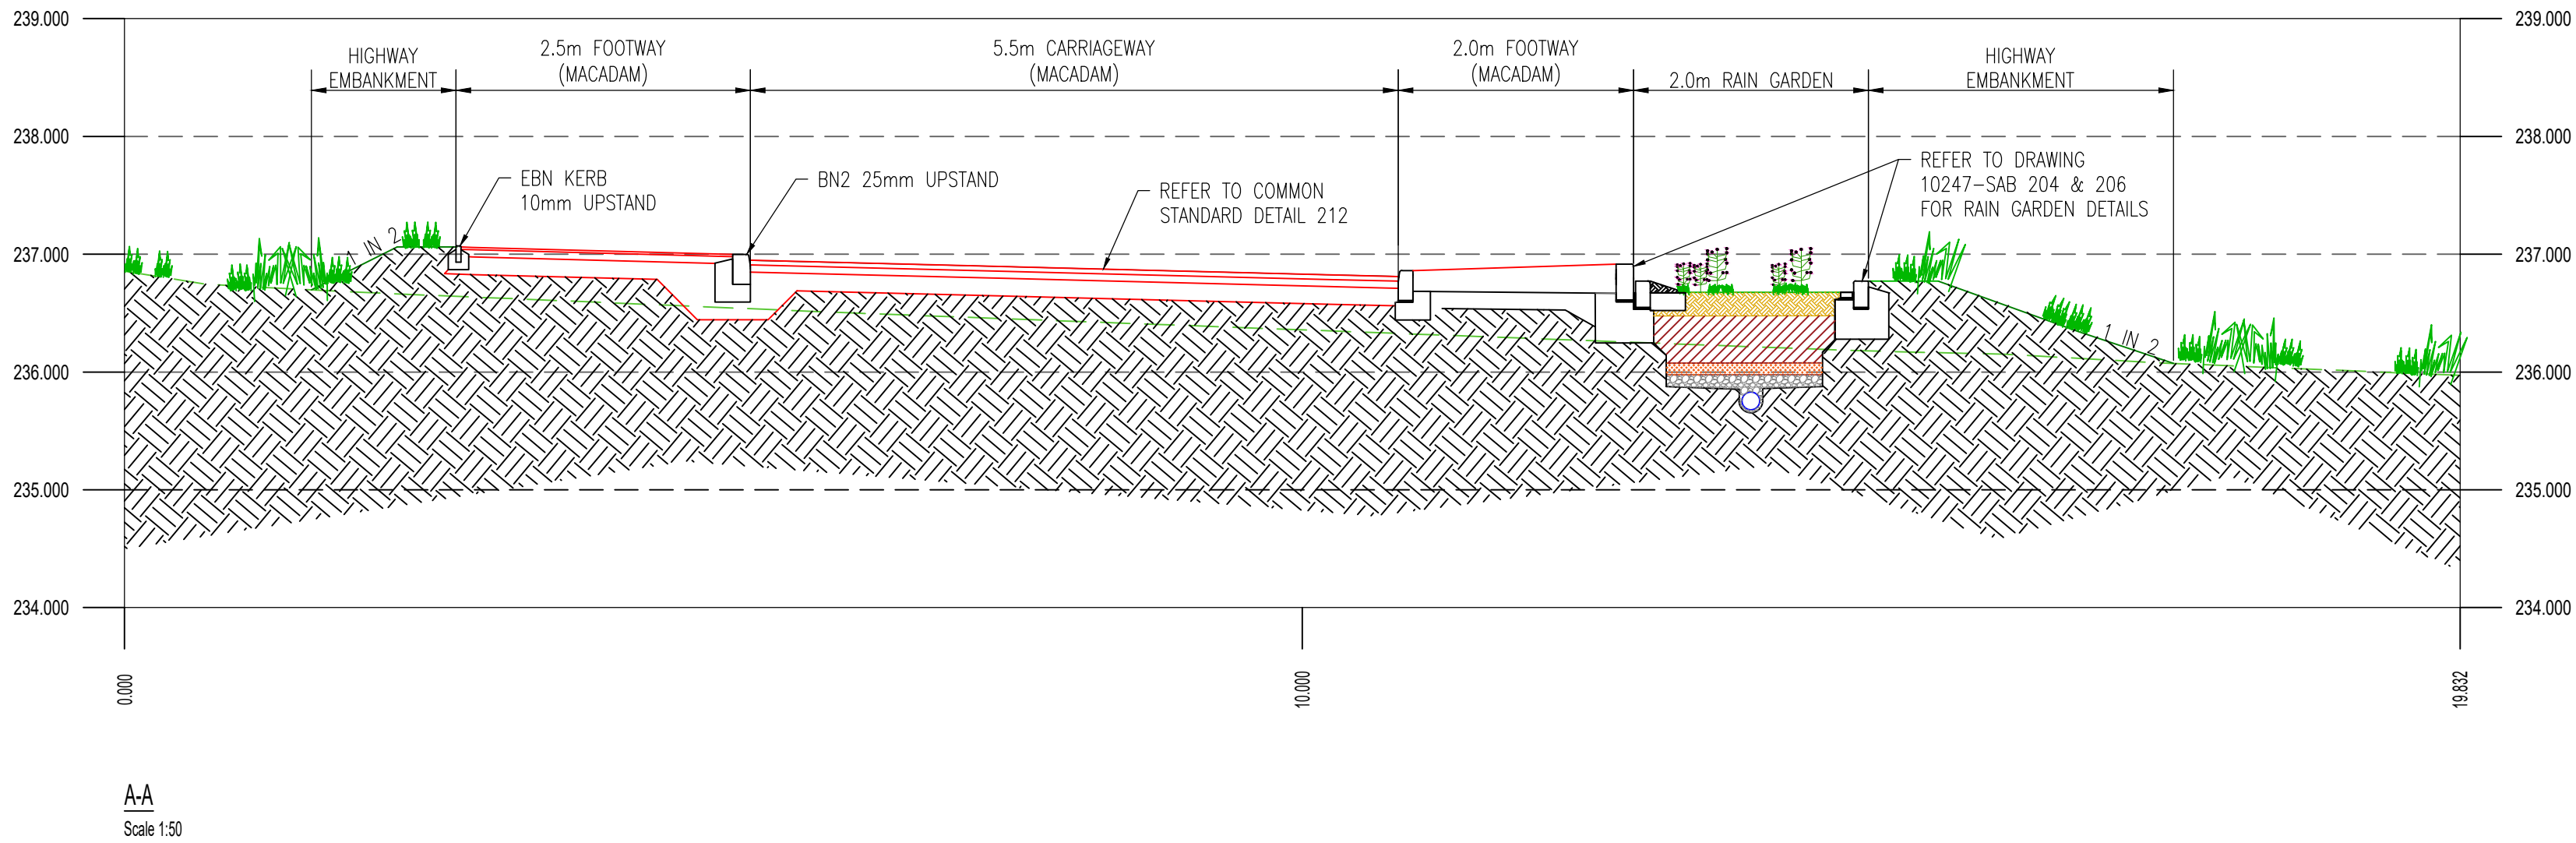

REFER TO THE BELOW DRAWINGS FOR DETAILS & SPECIFICATION FOR RAIN GARDENS;

10247 - SAB - 206B - SUDS STANDARD DETAILS &  
10247 - SAB - 204B - BIORETENTION VERGE DETAILS

**GENERAL NOTES**

1. DO NOT SCALE.
2. THE CONTRACTOR IS TO CHECK AND VERIFY ALL BUILDINGS AND SITE DIMENSIONS AND LEVELS, BEFORE WORKS START ON SITE. THE CONTRACTOR IS TO COMPLY IN ALL ASPECTS WITH THE CURRENT BUILDING LEGISLATION, BRITISH STANDARDS, BUILDING REGULATIONS ETC.
3. POSITIONS OF EXISTING SERVICES/STATUTORY UNDERTAKERS ADJACENT TO OR CROSSING PROPOSED EXCAVATIONS ARE TO BE CHECKED BY THE CONTRACTOR PRIOR TO STARTING WORK.
4. THIS DRAWING IS TO BE READ IN CONJUNCTION WITH AND CHECKED AGAINST ALL OTHER DRAWINGS, ENGINEERING DETAILS, SPECIFICATION AND ANY STRUCTURAL, GEOTECHNICAL, OR OTHER SPECIALIST DOCUMENT PROVIDED.
5. ANY ANOMALY OR CONTRADICTION BETWEEN ANY OF THE ABOVE IS TO BE REPORTED.

|             |                               |                                    |
|-------------|-------------------------------|------------------------------------|
| Revision:   | Project:                      | Twynrodyn Merthyr                  |
| Client:     | PERSIMMON                     |                                    |
| Drawing:    | Highway Construction Sections |                                    |
| Scale:      | As Shown @ A3                 | Date: September 2022 Drawn by: CDT |
| Drawing No: | 10247 - 109                   | Rev:                               |

**PHOENIX DESIGN**  
Partnership Ltd.  
Unit 5, Walsley Garage, Mansfield Road, L24 8RN  
Tel: 0151 618 6960 Fax: 0151 618 6971  
email: enquiries@phoenixdesign.co.uk www.phoenixdesign.co.uk

This drawing is the copyright of Phoenix Design Partnership Ltd. No liability will be accepted for amendments by others to either the printed or digital format.

Orig Status: **FOR TENDER**