

(A3)

27 VICTORIA STREET
RESPECTIVE ILLUSTRATION

210295



①

PLANNING DEPARTMENT
17 AUG 2021
RECEIVED

MERTHYR TYDFIL
COUNTY BOROUGH
COUNCIL
OFFICE COPY
PLEASE DO NOT
REMOVE

①

②

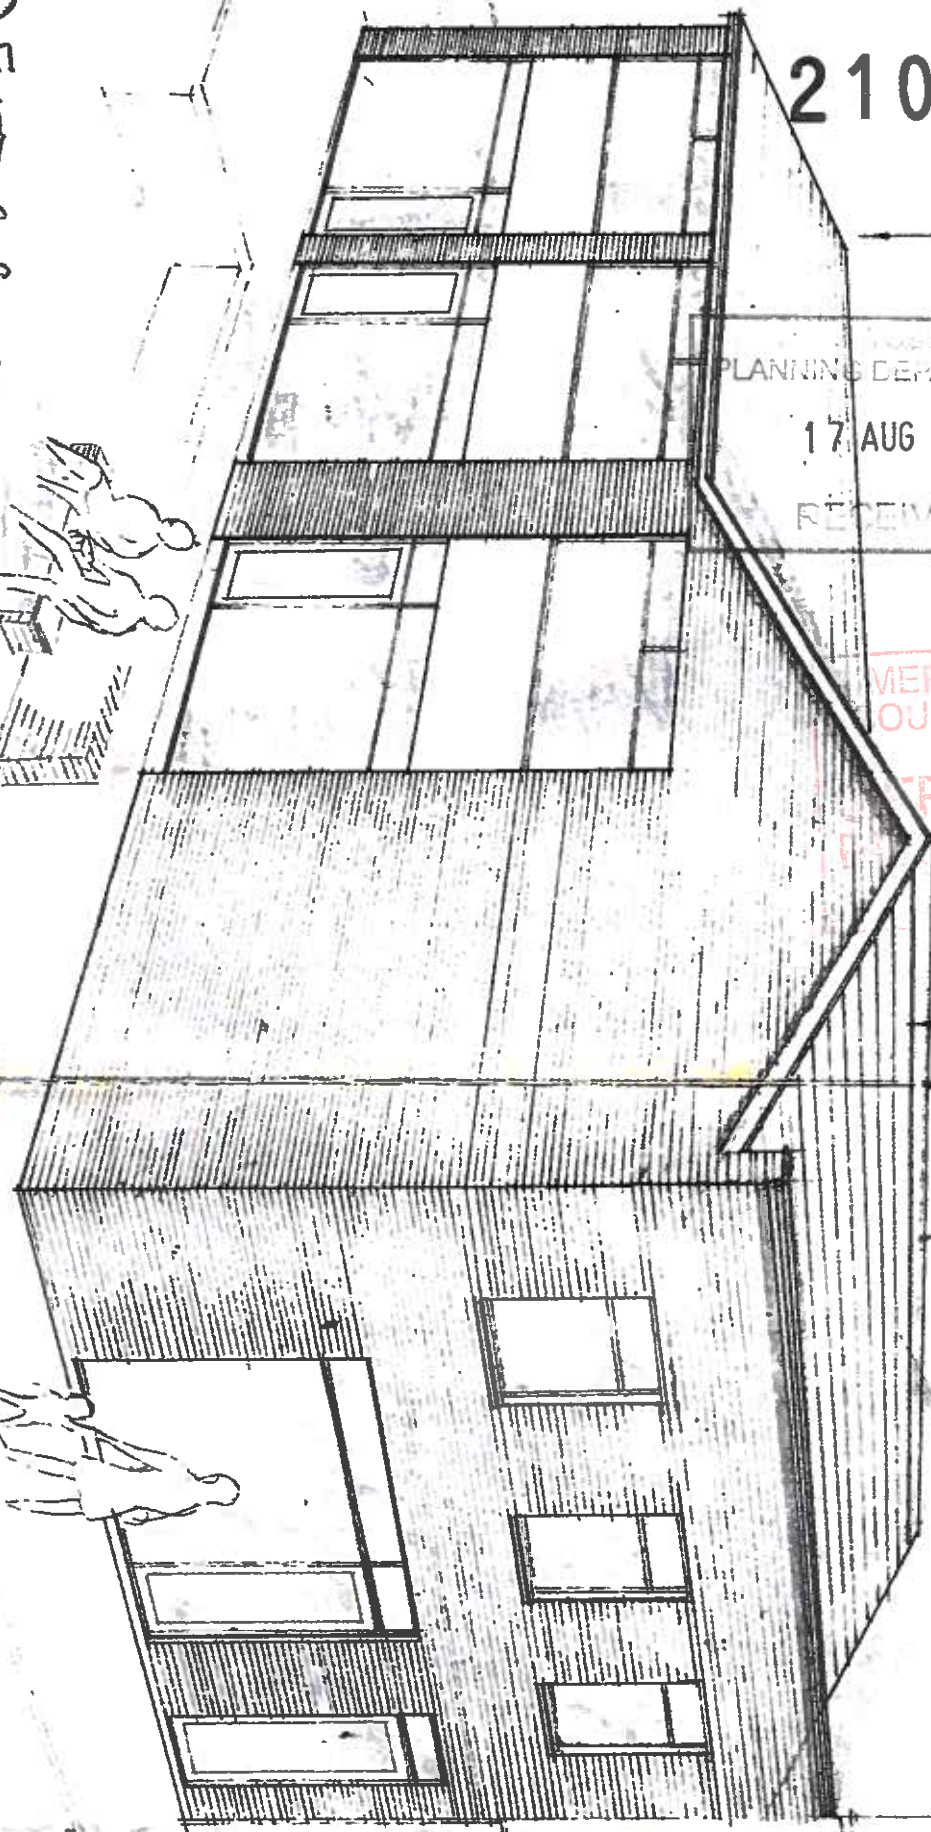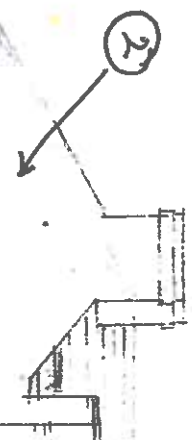

① EXISTING CONCRETE TILES TO BE REPLACED WITH FIBRE CEMENT SLATES (BLUE/BLACK)

② PINE END CLADDING TO BE REPLACED WITH AS EXISTING UPVETTES (DARK GREY)

Amended as per emails
dated 18/01/22 and
07/03/22.