


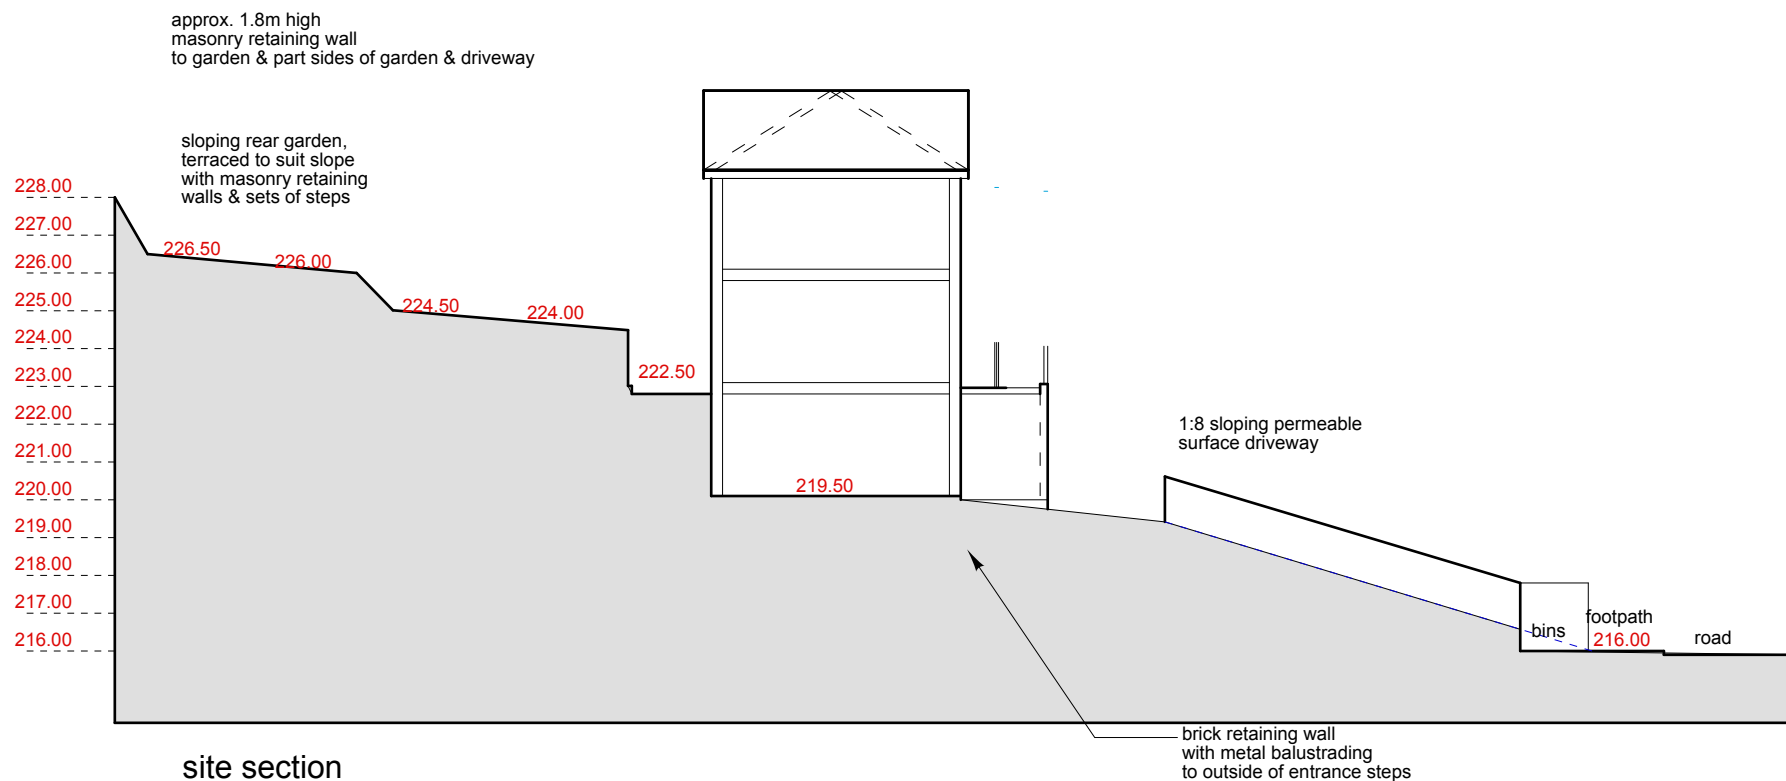

<i>Trewent Designs Ltd</i>
client - Ms. Kate Milne
proj: Plot 1, Springfield Rise, Treharris, CF46 5RD
site section
scale - 1:200 @ A4
dwg no. - 2151-10