

SECTION 7

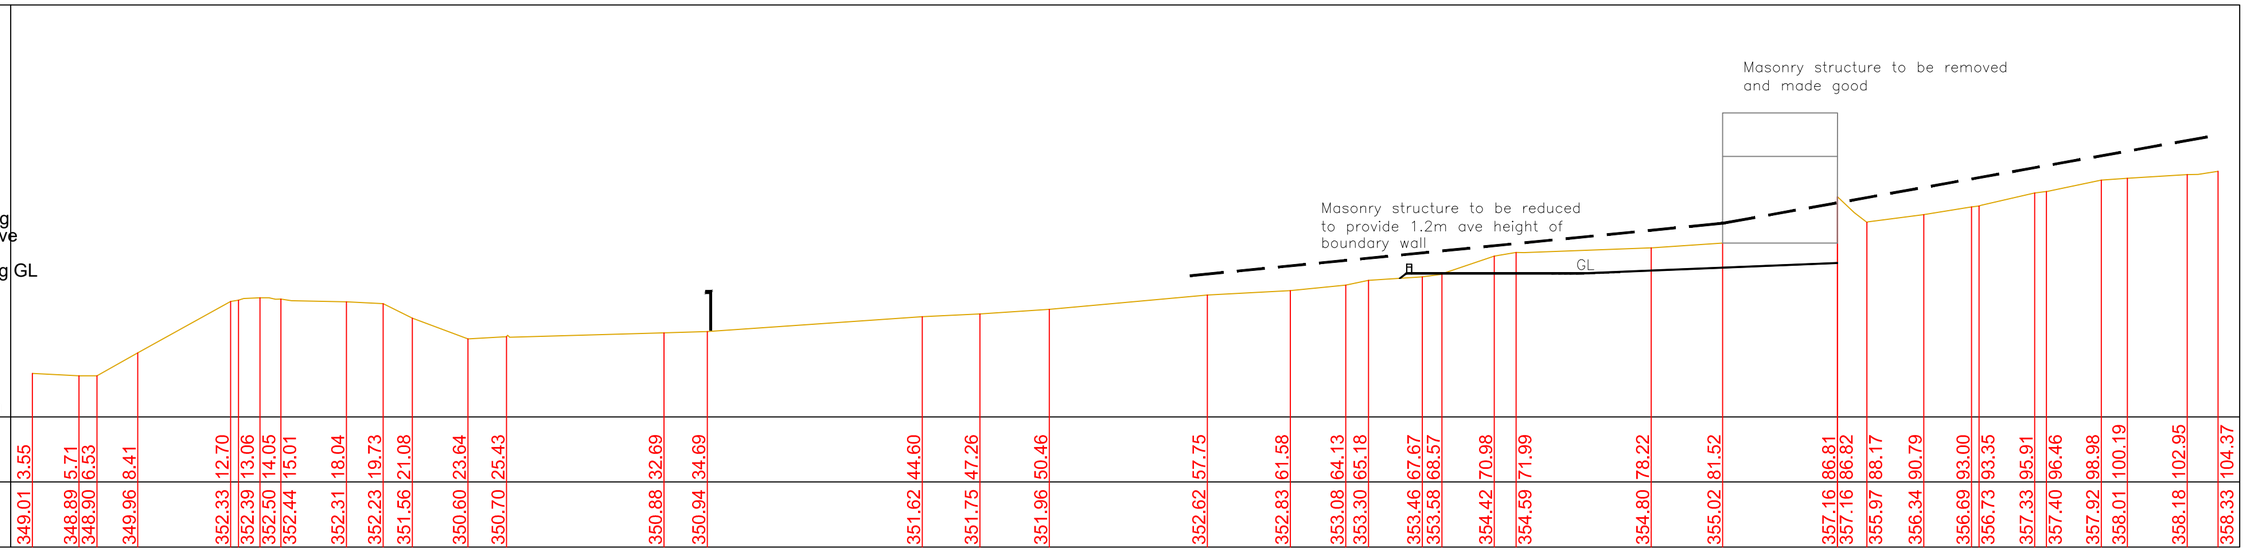


Chainage	3.55	5.71	6.53	8.41	12.70	13.06	14.05	15.01	18.04	19.73	21.08	23.64	25.43	32.69	34.69	44.60	47.26	50.46	57.75	61.58	64.13	65.18	67.67	68.57	70.98	71.99	78.22	81.52	86.81	86.82	88.17	90.79	93.00	93.35	95.91	96.46	98.98	100.19	102.95	104.37
Level	349.01	348.89	348.90	349.96	352.33	352.39	352.50	352.44	352.31	352.23	351.56	350.60	350.70	350.88	350.94	351.62	351.75	351.96	352.62	352.83	353.08	353.30	353.46	353.58	354.42	354.59	354.80	355.02	357.16	357.16	355.97	356.34	356.69	356.73	357.33	357.40	357.92	358.01	358.18	358.33

SECTION 8

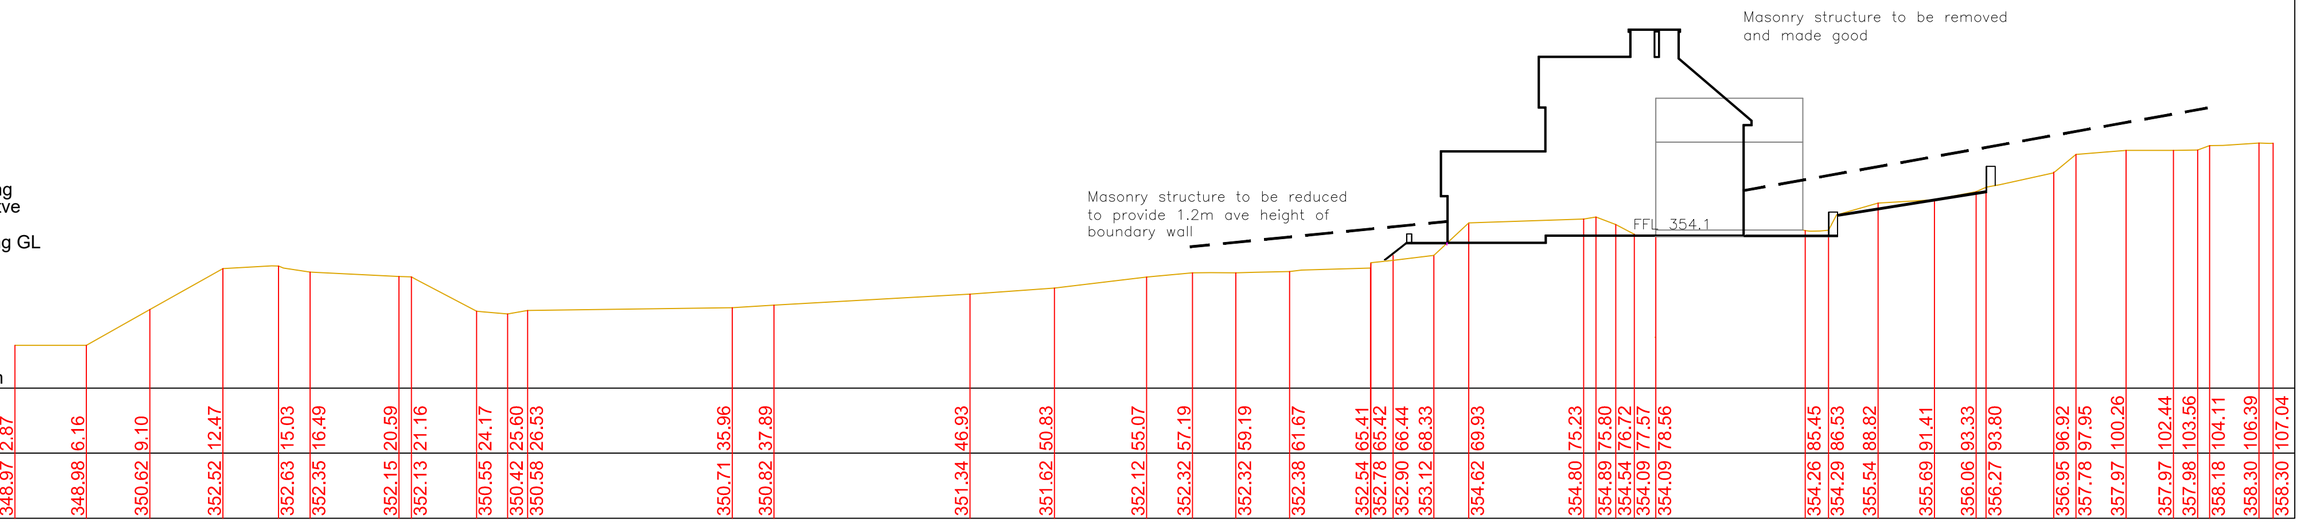

Chainage	2.87	6.16	9.10	12.47	15.03	16.49	20.59	21.16	24.17	25.60	26.53	35.96	37.89	46.93	50.83	55.07	57.19	59.19	61.67	65.41	65.42	66.44	68.33	69.93	75.23	75.80	76.72	77.57	78.56	85.45	86.53	88.82	91.41	93.33	93.80	96.92	97.95	100.26	102.44	103.56	104.11	106.39	107.04
Level	348.97	348.98	350.62	352.52	352.63	352.35	352.15	352.13	350.55	350.42	350.58	350.71	350.82	351.34	351.62	352.12	352.32	352.32	352.38	352.54	352.78	352.90	353.12	354.62	354.80	354.89	354.54	354.09	354.09	354.26	354.29	355.54	355.69	356.06	356.27	356.95	357.78	357.97	357.97	357.98	358.18	358.30	358.30

SECTION 9

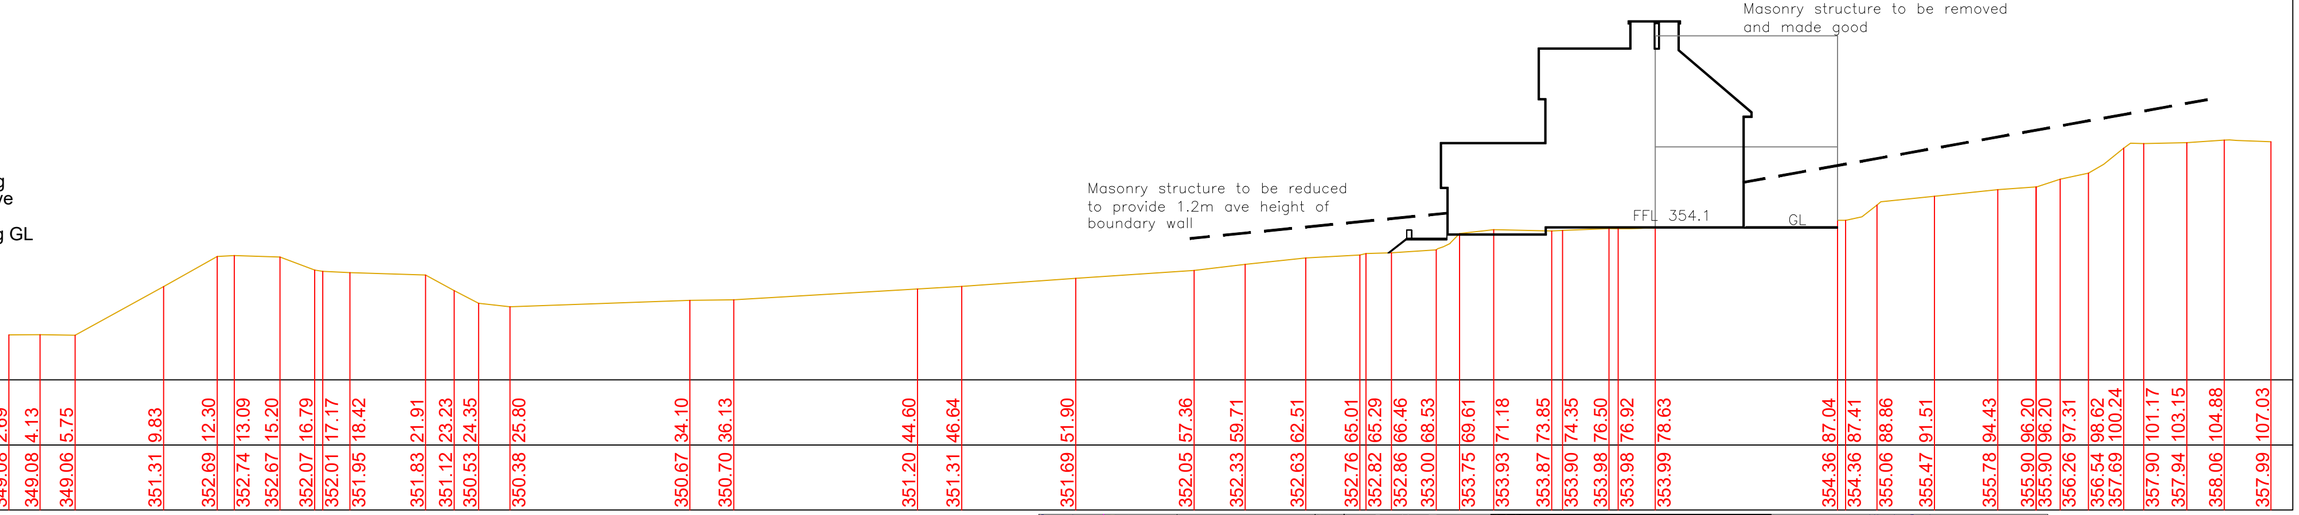

Chainage	2.69	4.13	5.75	9.83	12.30	13.09	15.20	16.79	17.17	18.42	21.91	23.23	24.35	25.80	34.10	36.13	44.60	46.64	51.90	57.36	59.71	62.51	65.01	65.29	66.46	68.53	69.61	71.18	73.85	74.35	76.50	76.92	78.63	87.04	87.41	88.86	91.51	94.43	96.20	96.20	97.31	98.62	100.24	101.17	103.15	104.88	107.03
Level	349.08	349.08	349.06	351.31	352.69	352.74	352.67	352.07	352.01	351.95	351.83	351.12	350.53	350.38	350.67	350.70	351.20	351.31	351.69	352.05	352.33	352.63	352.76	352.82	352.86	353.00	353.75	353.93	353.87	353.90	353.98	353.98	353.99	354.36	354.36	355.06	355.47	355.78	355.90	355.90	356.26	356.54	357.69	357.90	357.94	358.06	357.99

Drawn by PT	Date MAR 24	Scale 1:200	Address	Garth Farm Pant Dowlais Merthyr Tydfil CF48 3YA
Title Proposed Sections		Paper A2		
		Drwg No Garth Farm SEC 12		

Project

Demolition of Existing Dwelling and Outbuildings with Erection of New 4 Bedroom Dwelling

Utopia Design
Building Planning Application Support
Paul Thomas: BSc (Hons)
Tel: 01685 559230. Mob: 07908 725065
Email: utopiadas@hotmail.com

Issued Only for Purpose Indicated

Drawing Status: FOR PLANNING/B CONTROL PURPOSES ONLY

Utopia Design Architectural Services