
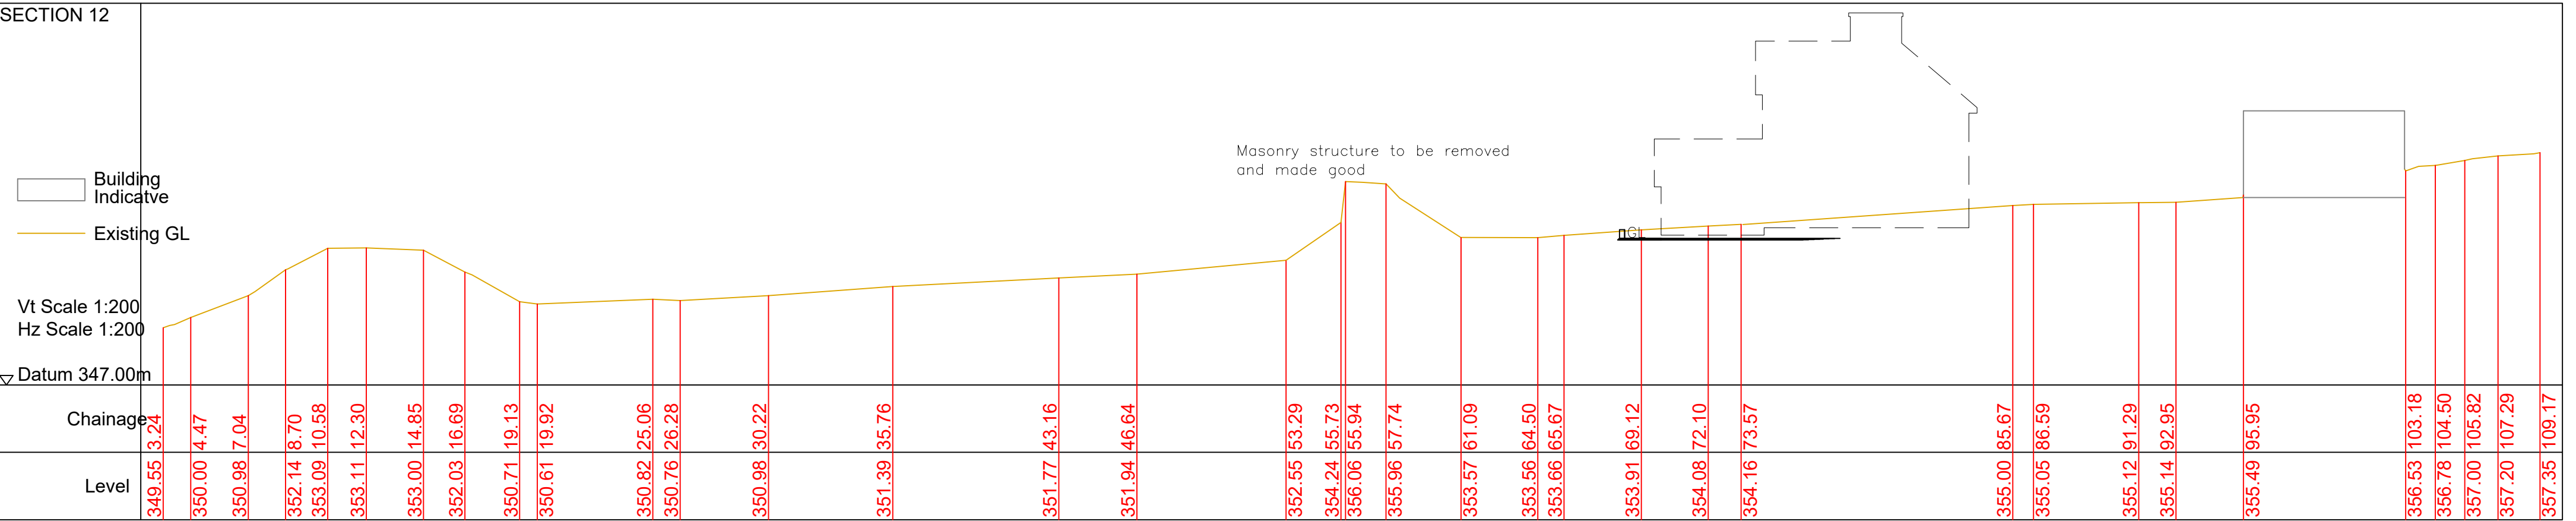
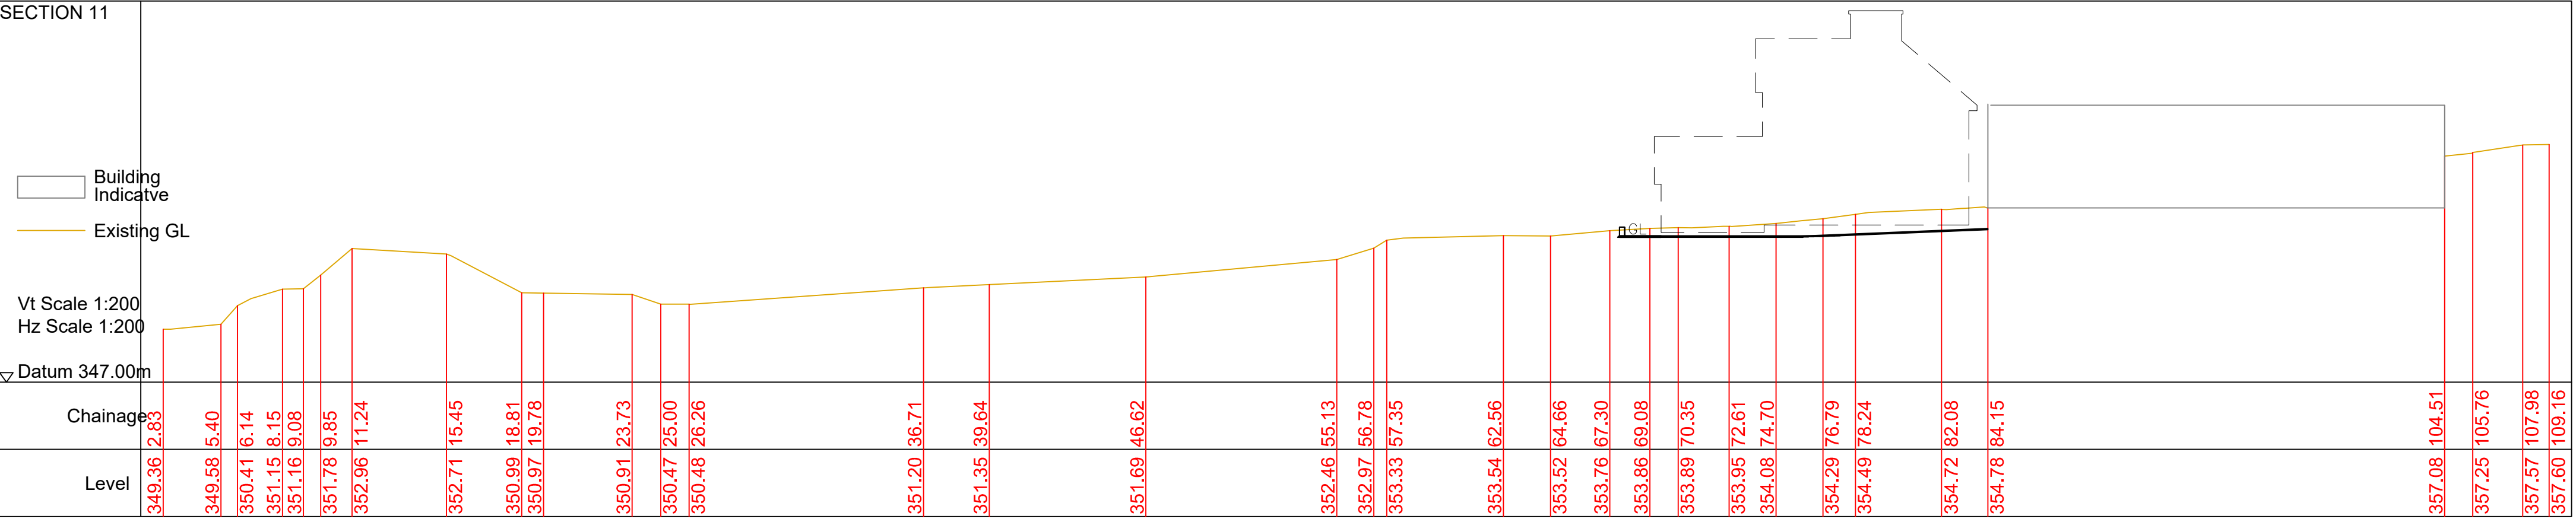


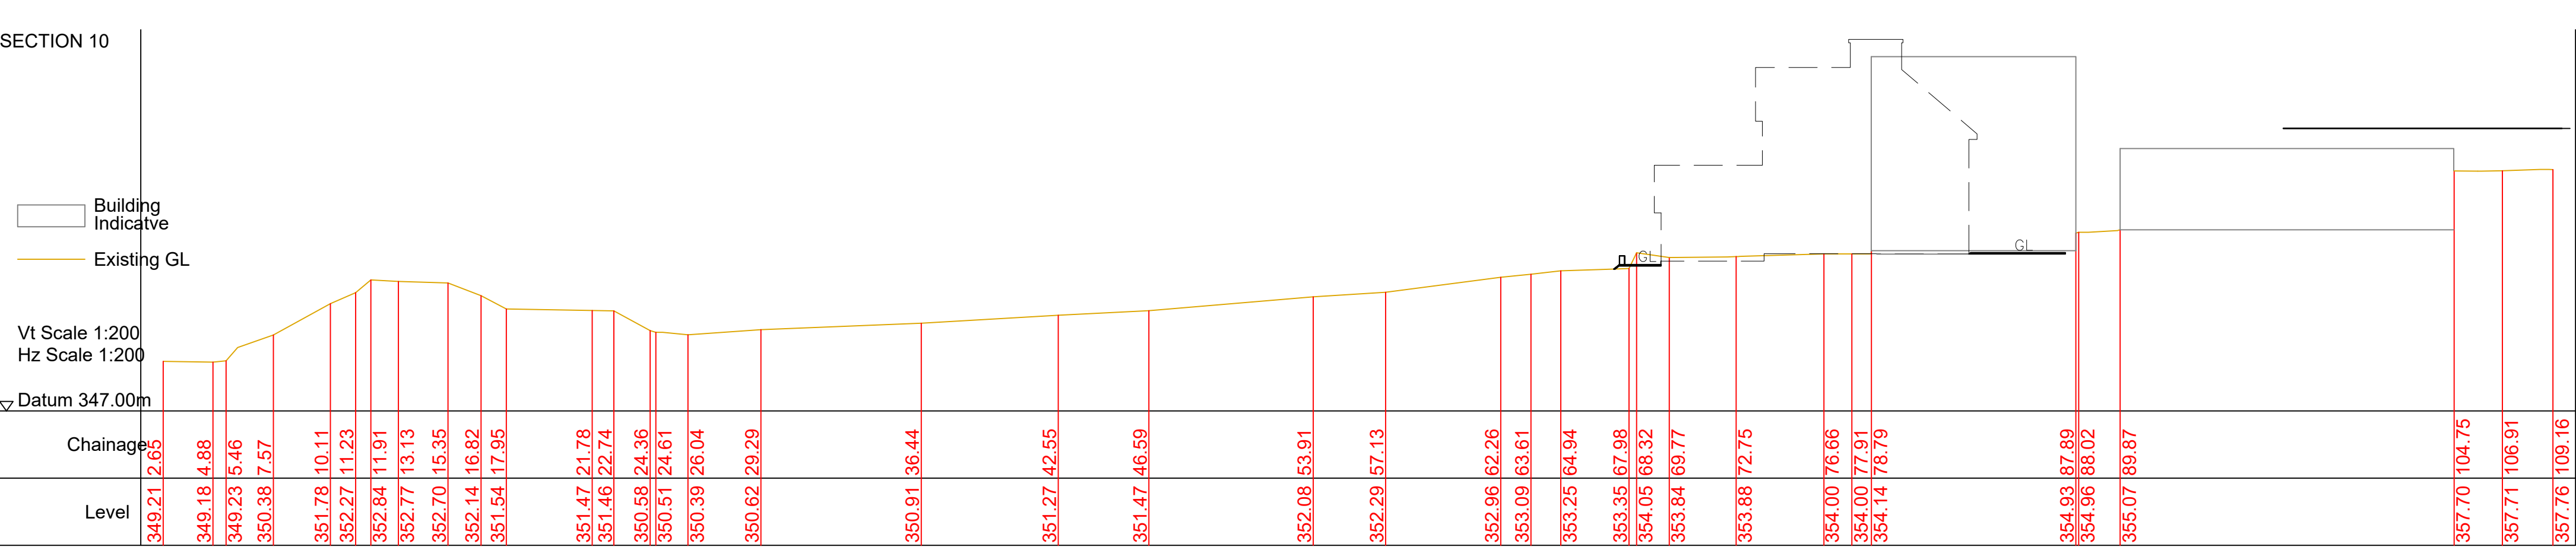

New access

RL

350.56

353.52

Parking

NEW ACCESS ROAD SECTION 13

Drawn byPT

DateMAR 24

Scale1:200

AddressGarth Farm Pant

ProjectDemolition of Existing Dwelling and Outbuildings with Erection of New 4 Bedroom Dwelling

TitleProposed Sections

PaperA2

Drwg NoGarth Farm SEC 13

Utopia Design

Building Planning Application Support

Paul Thomas: BSc (Hons)

Tel: 01685 559230. Mob: 07908 725065

Email: utopiodas@hotmail.com

Issued Only for Purpose Indicated

Drawing Status: FOR PLANNING/B CONTROL PURPOSES ONLY

Utopia Design

Building Planning Application Support

Paul Thomas: BSc (Hons)

Tel: 01685 559230. Mob: 07908 725065

Email: utopiodas@hotmail.com

Issued Only for Purpose Indicated

Drawing Status: FOR PLANNING/B CONTROL PURPOSES ONLY