




Section A

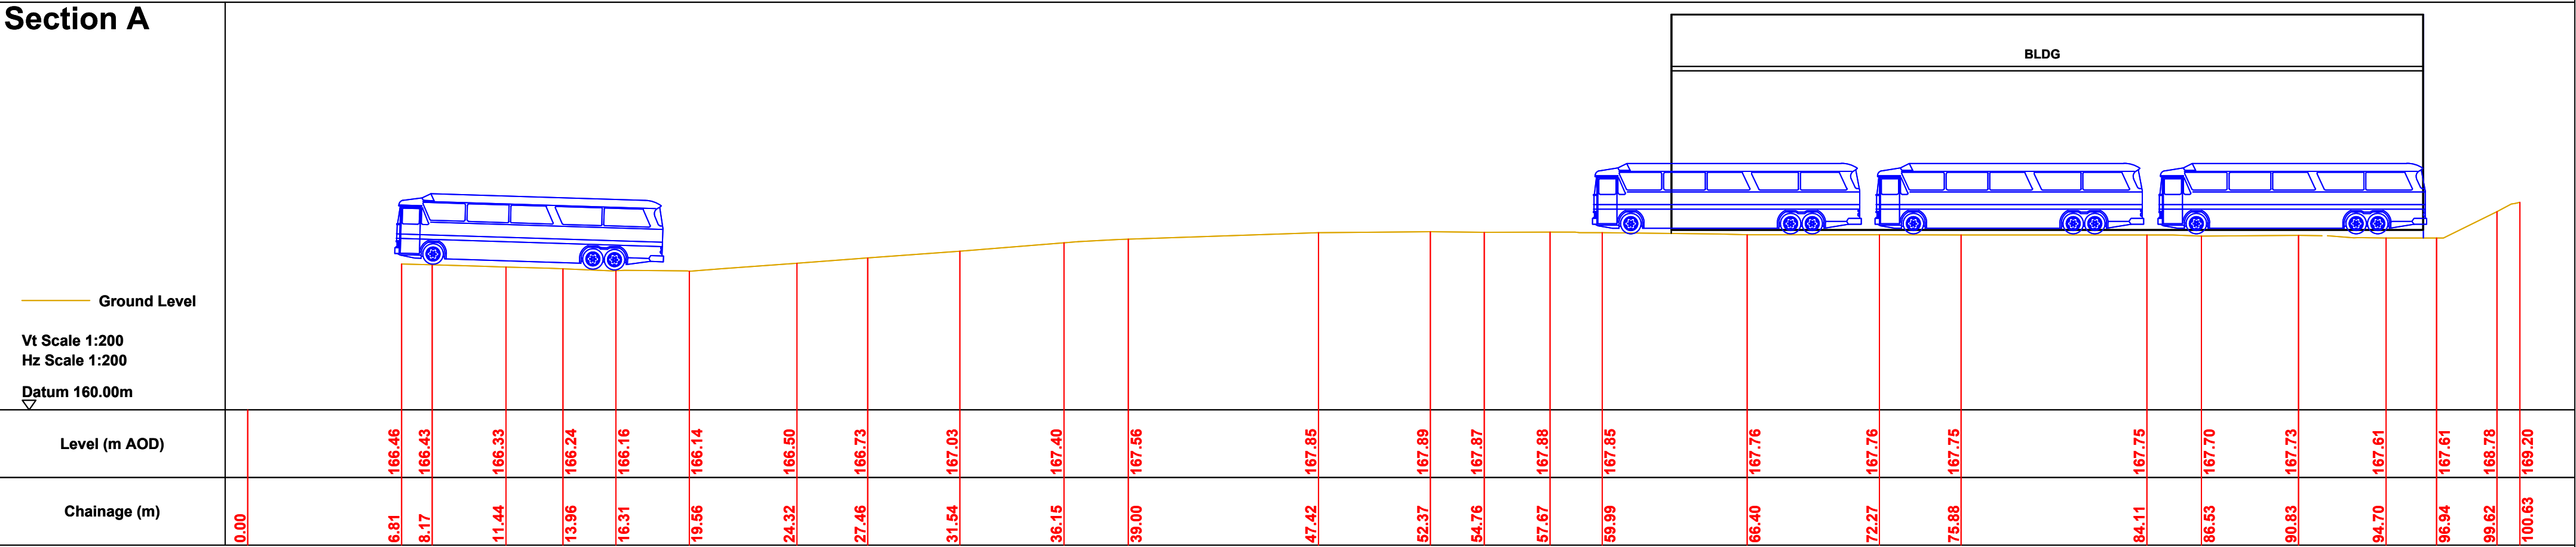

Section B

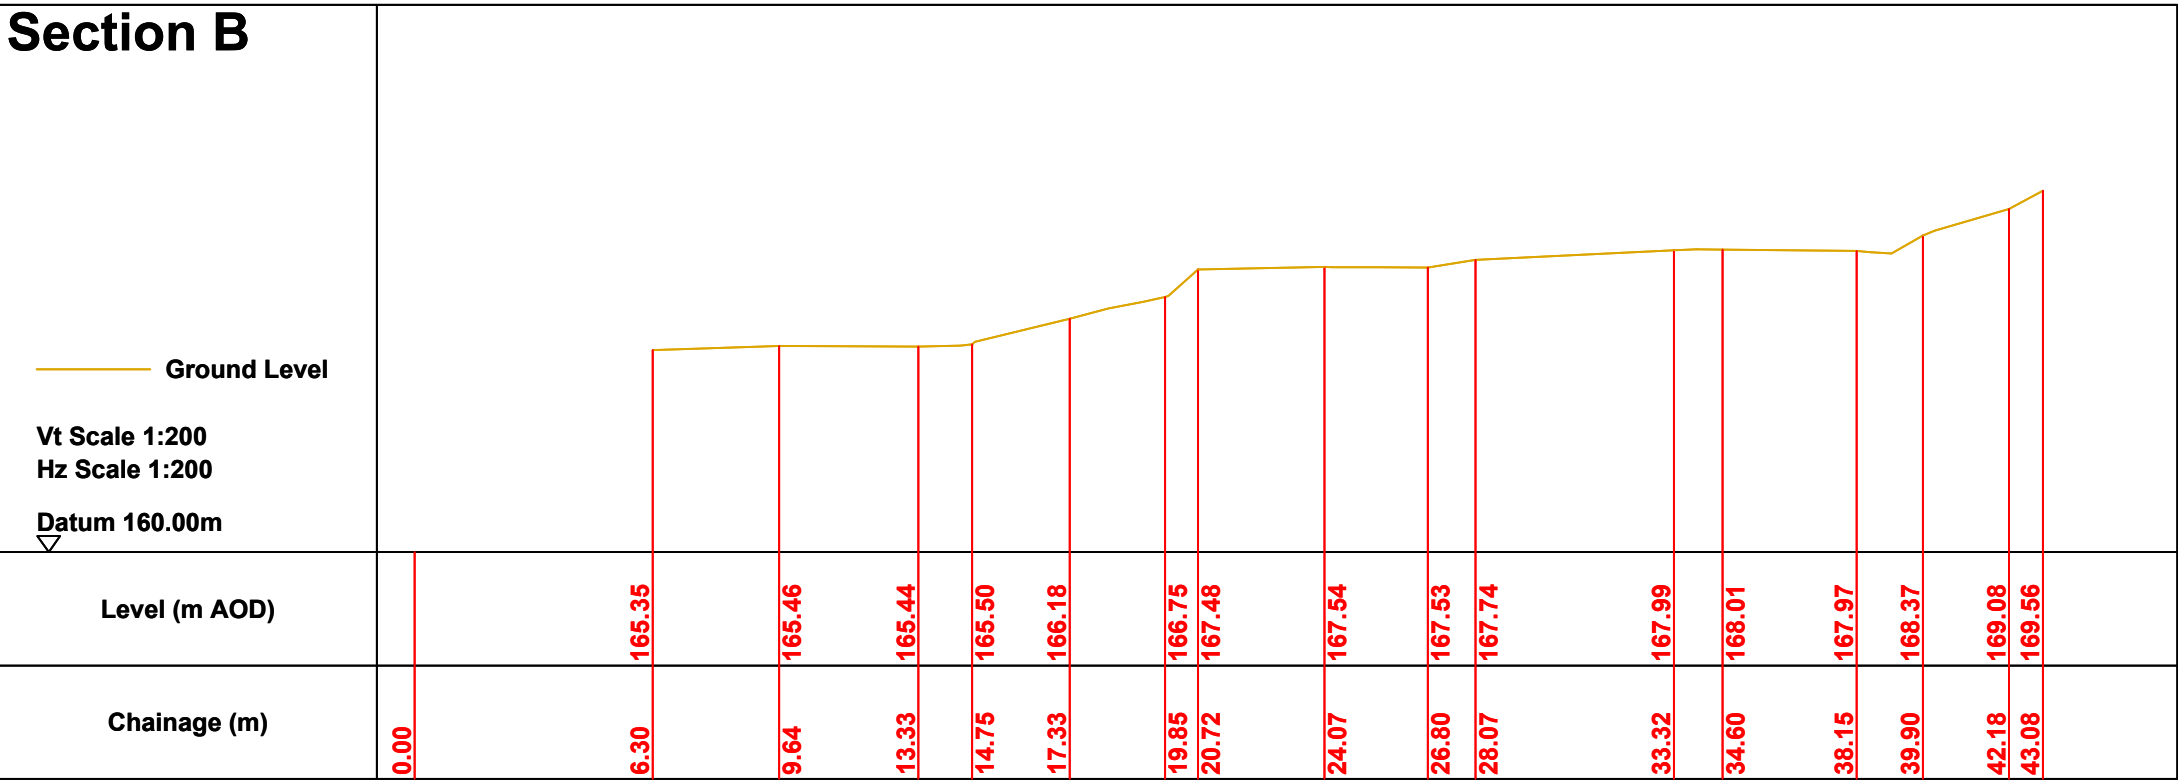

Section C

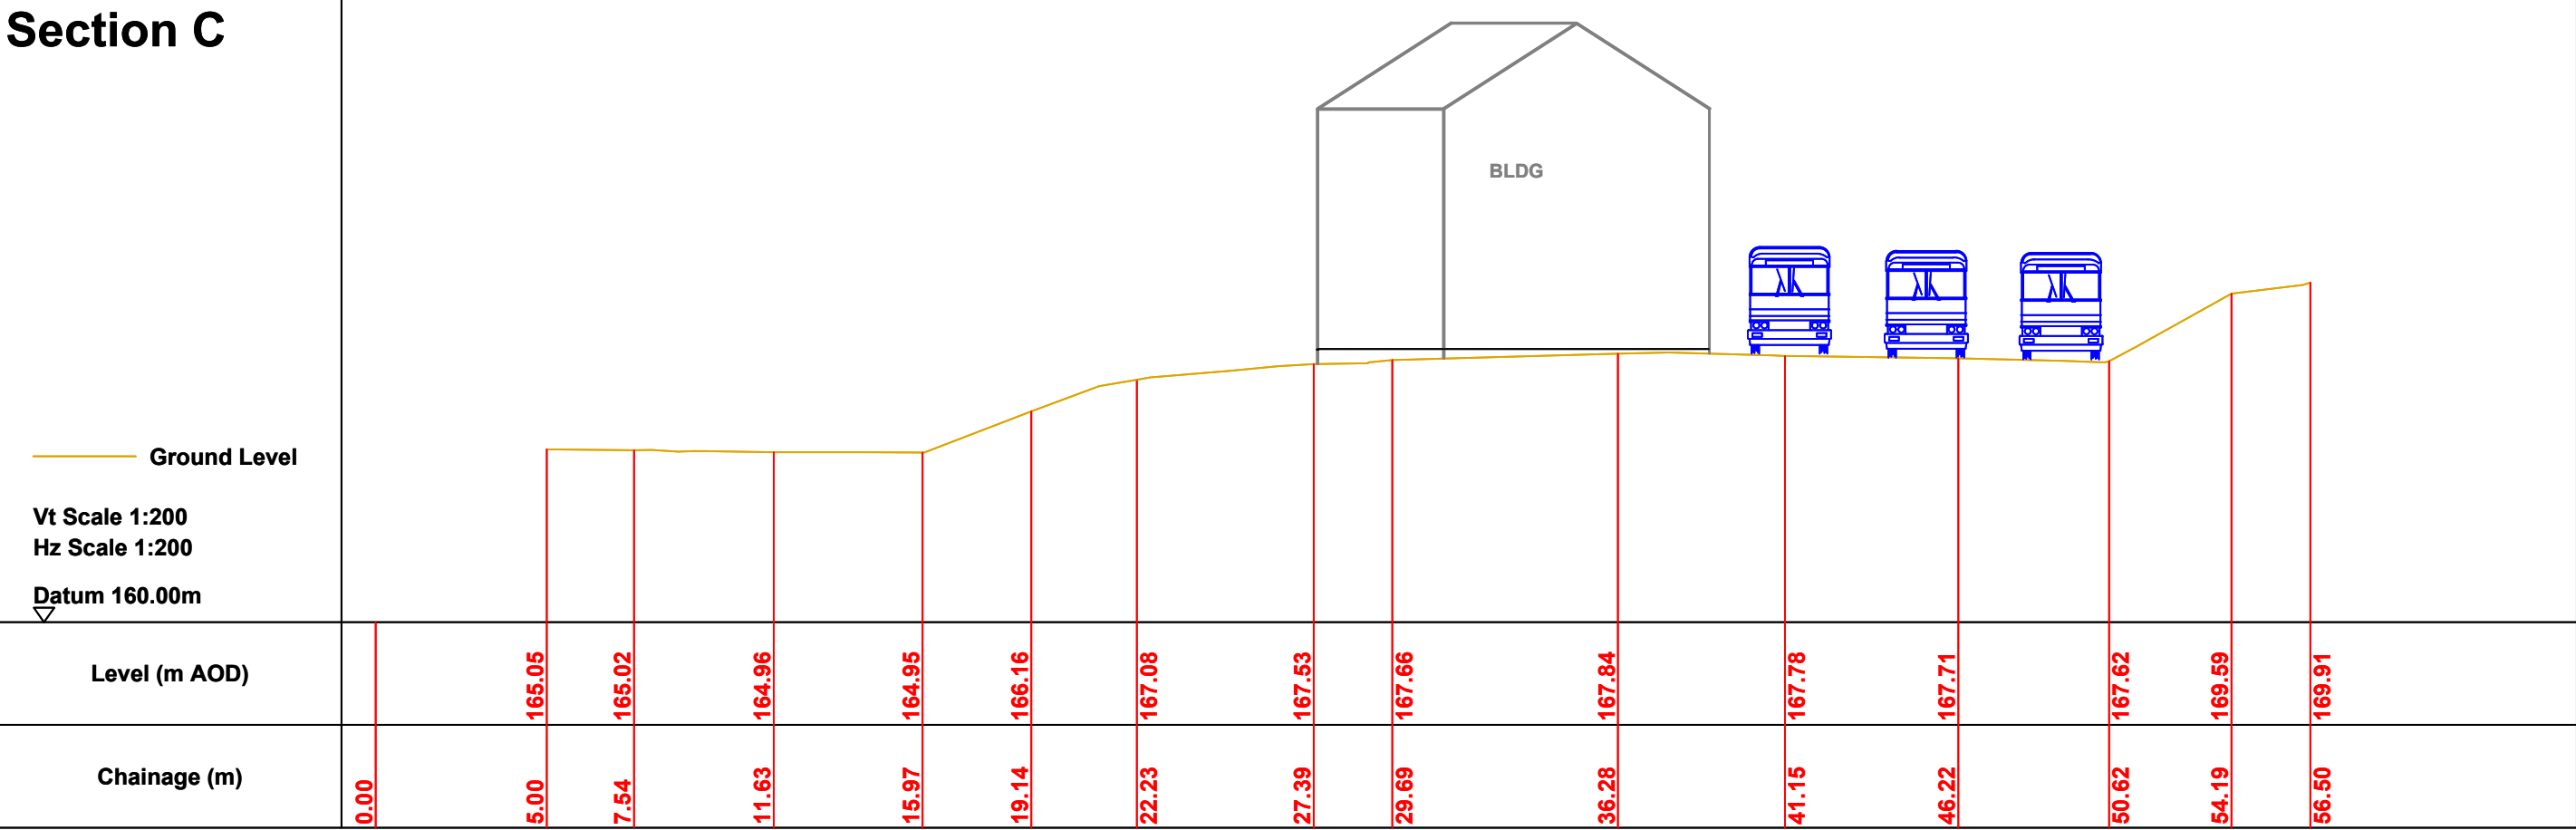



Utopia Design

Architectural Services

Building Planning Application Support

Paul Thomas; BSc. (Hons)

Tel: 01685 3559230. Mob: 07908 725065

Issued Only for Purpose Indicated

Drawing Status: FOR PLANNING PURPOSES

ClientTaff Bargoed Centre
Trelewis
Treharris
Mid-Glamorgan
CF46 6RD

ProjectChange of Use for
Proposed Parking Arrangements

Drawn byPT

DateMar. 2022

PaperA2

Title

Scale1:200

Drwg No

Proposed SectionsTAFF BARGOED CENTRE 03