



100
0 10
Millimetres

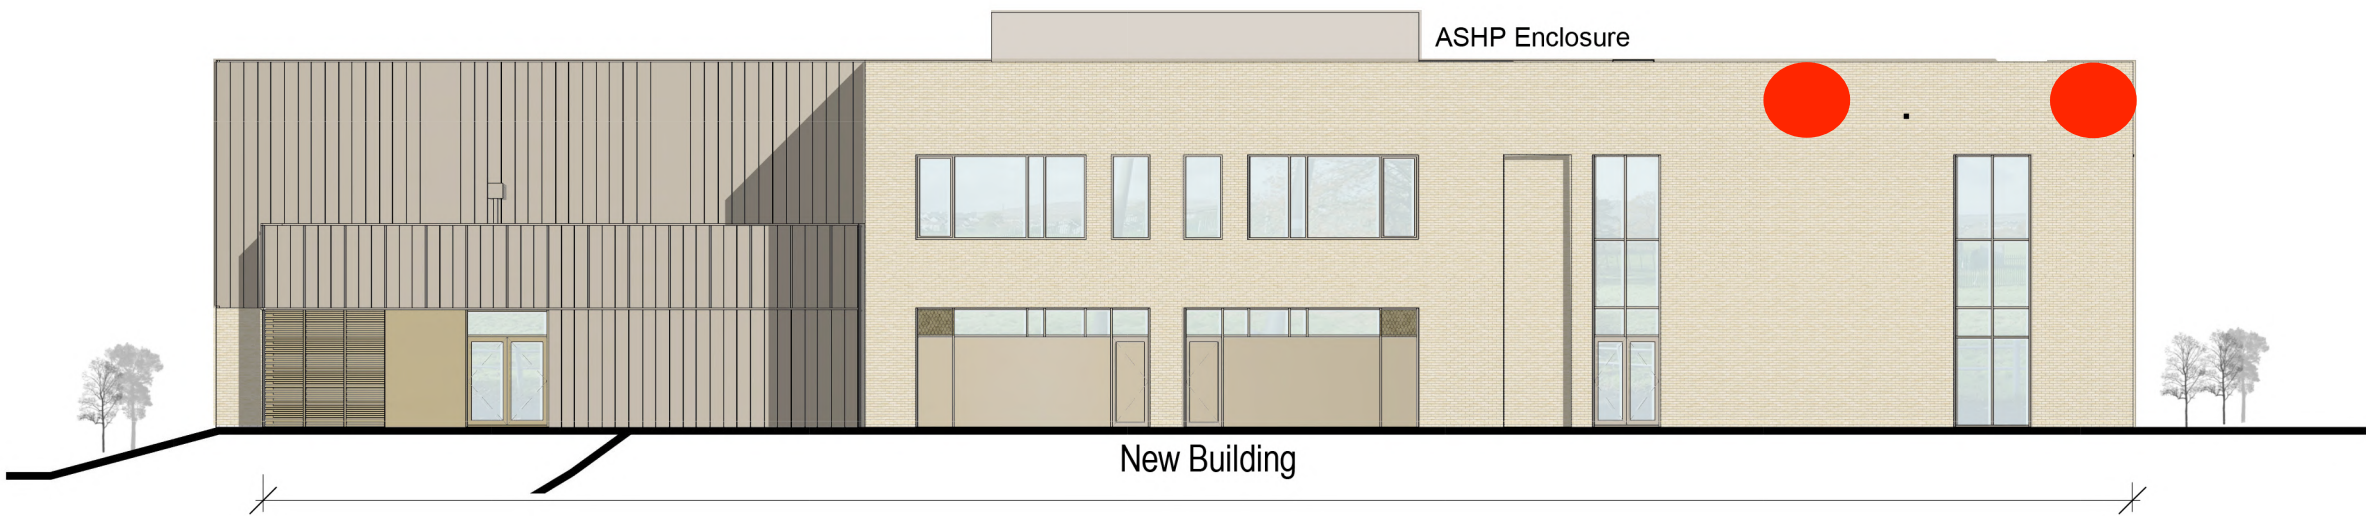


1 Planning Elevation 1
016001 SCALE 1 : 200

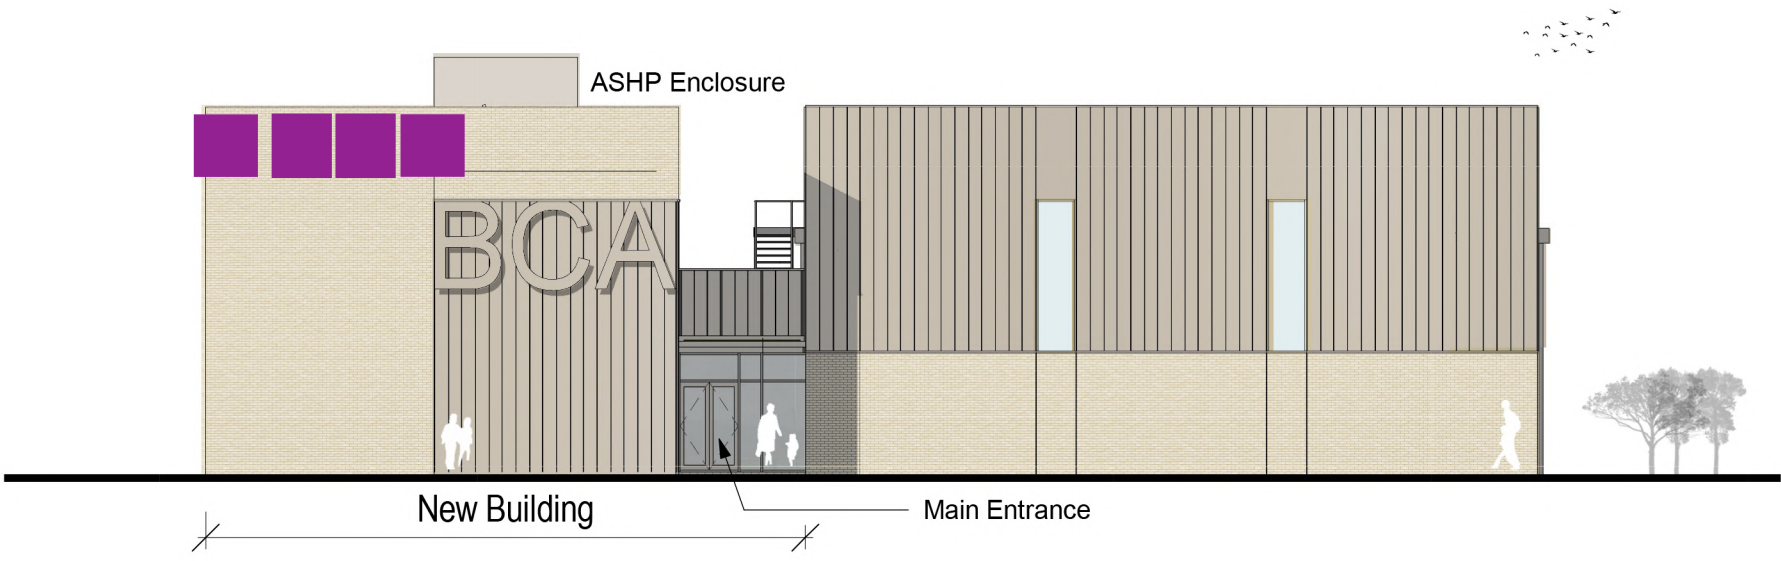

2 Planning Elevation 2
016001 SCALE 1 : 200

Key.


- Ibstock Enclosed Bat Box B
- 4 x Swift Box - Custom Brick

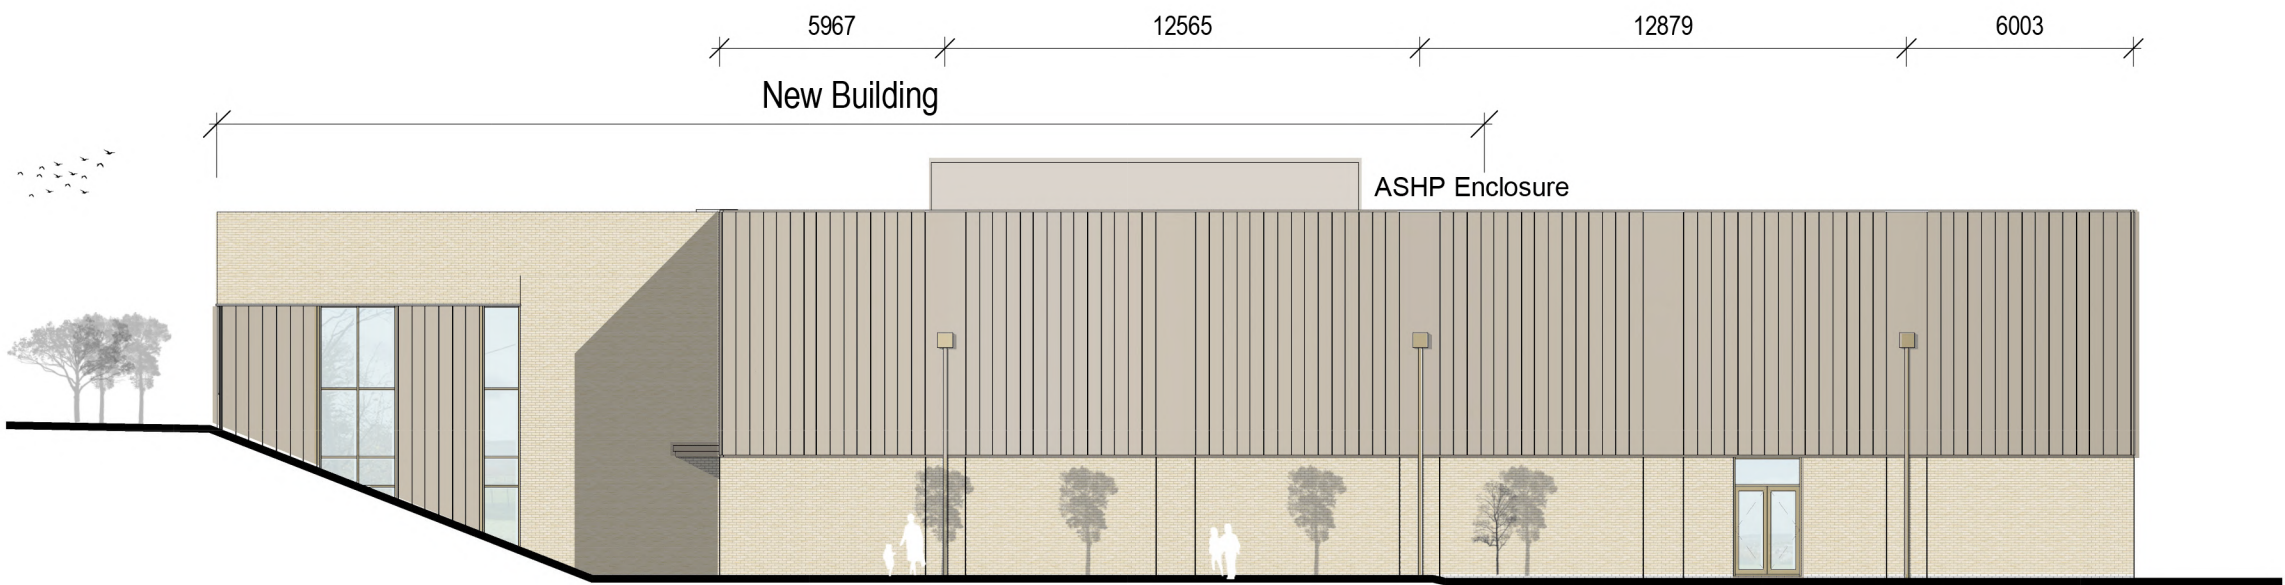


4 Planning Elevation 4
016001 SCALE 1 : 200




3 Planning Elevation 3
016001 SCALE 1 : 200

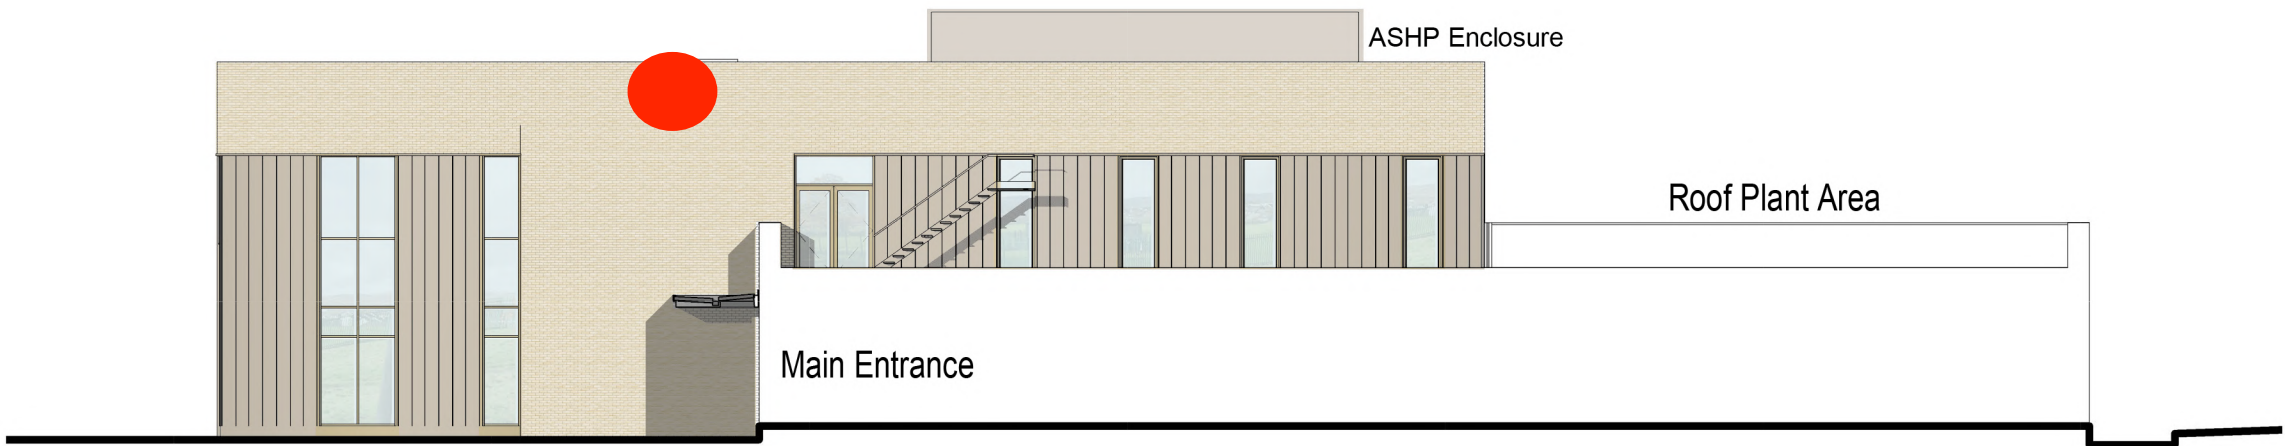

5 Planning Elevation 5
016001 SCALE 1 : 200

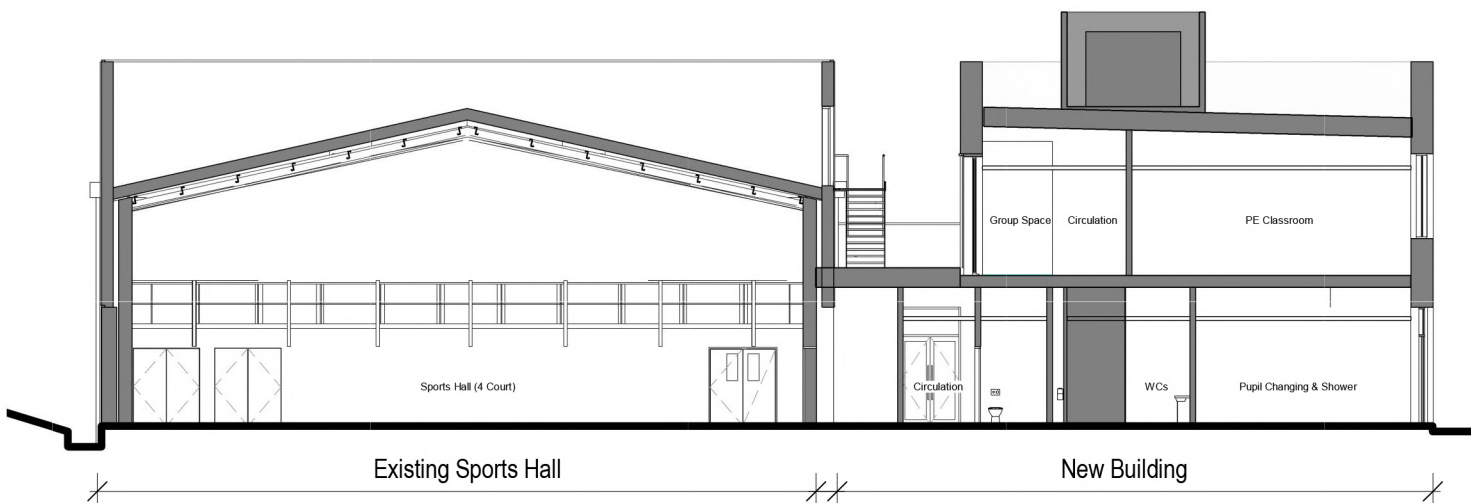

6 Planning Section
016001 SCALE 1 : 200

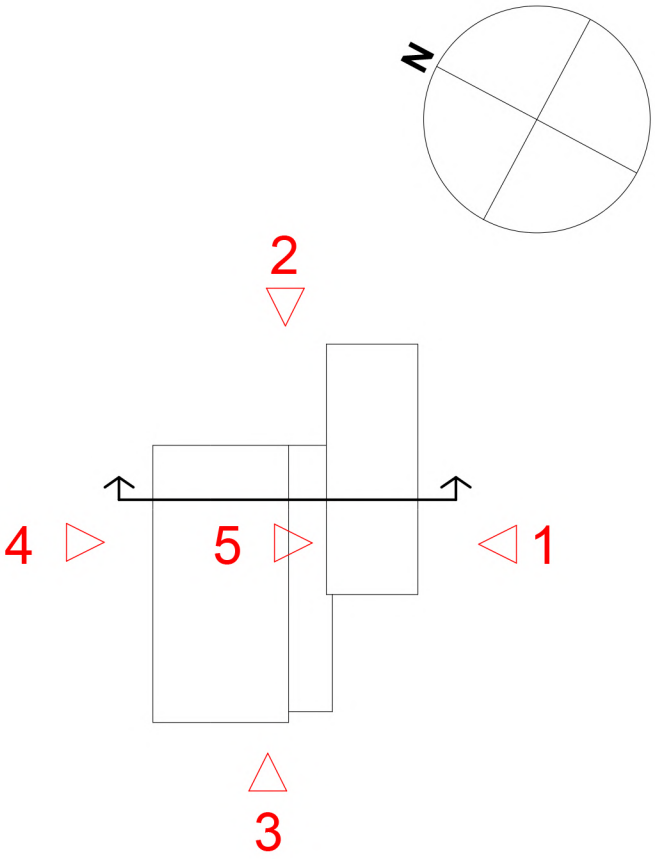

P2	24/04/2023	Issued For Planning	AH	FG	TH
P1	08/02/2023	Issued for Planning	AH	FG	TH
Rev.	Date	Description	By	Chk'd	App'd

Drawing Suitability			Status		
FOR PLANNING			S2		

 SNC-LAVALIN Member of the SNC-Lavalin Group	The HUB 500 Park Avenue Almondsbury Bristol BS32 4RZ Tel: +44 1454 618217 www.atkinsglobal.com © SNC-Lavalin (2019)				
	Client				
	Willmott Dixon Construction Ltd				
	Project Title				

Blessed Carlo Acutis Catholic School				
--------------------------------------	--	--	--	--

Drawing Title				
Sports Hall Planning Elevations and Section				

Scale	Designed	Drawn	Checked	Authorised
As indicated	FG	LM	FG	TH
Original Size	Date	Date	Date	Date
A1	30/01/2023	07/02/2023	07/02/2023	07/02/2023
Drawing Number	BCA-ATK-V2-ZZ-DR-A-016001			Revision
				P2

