


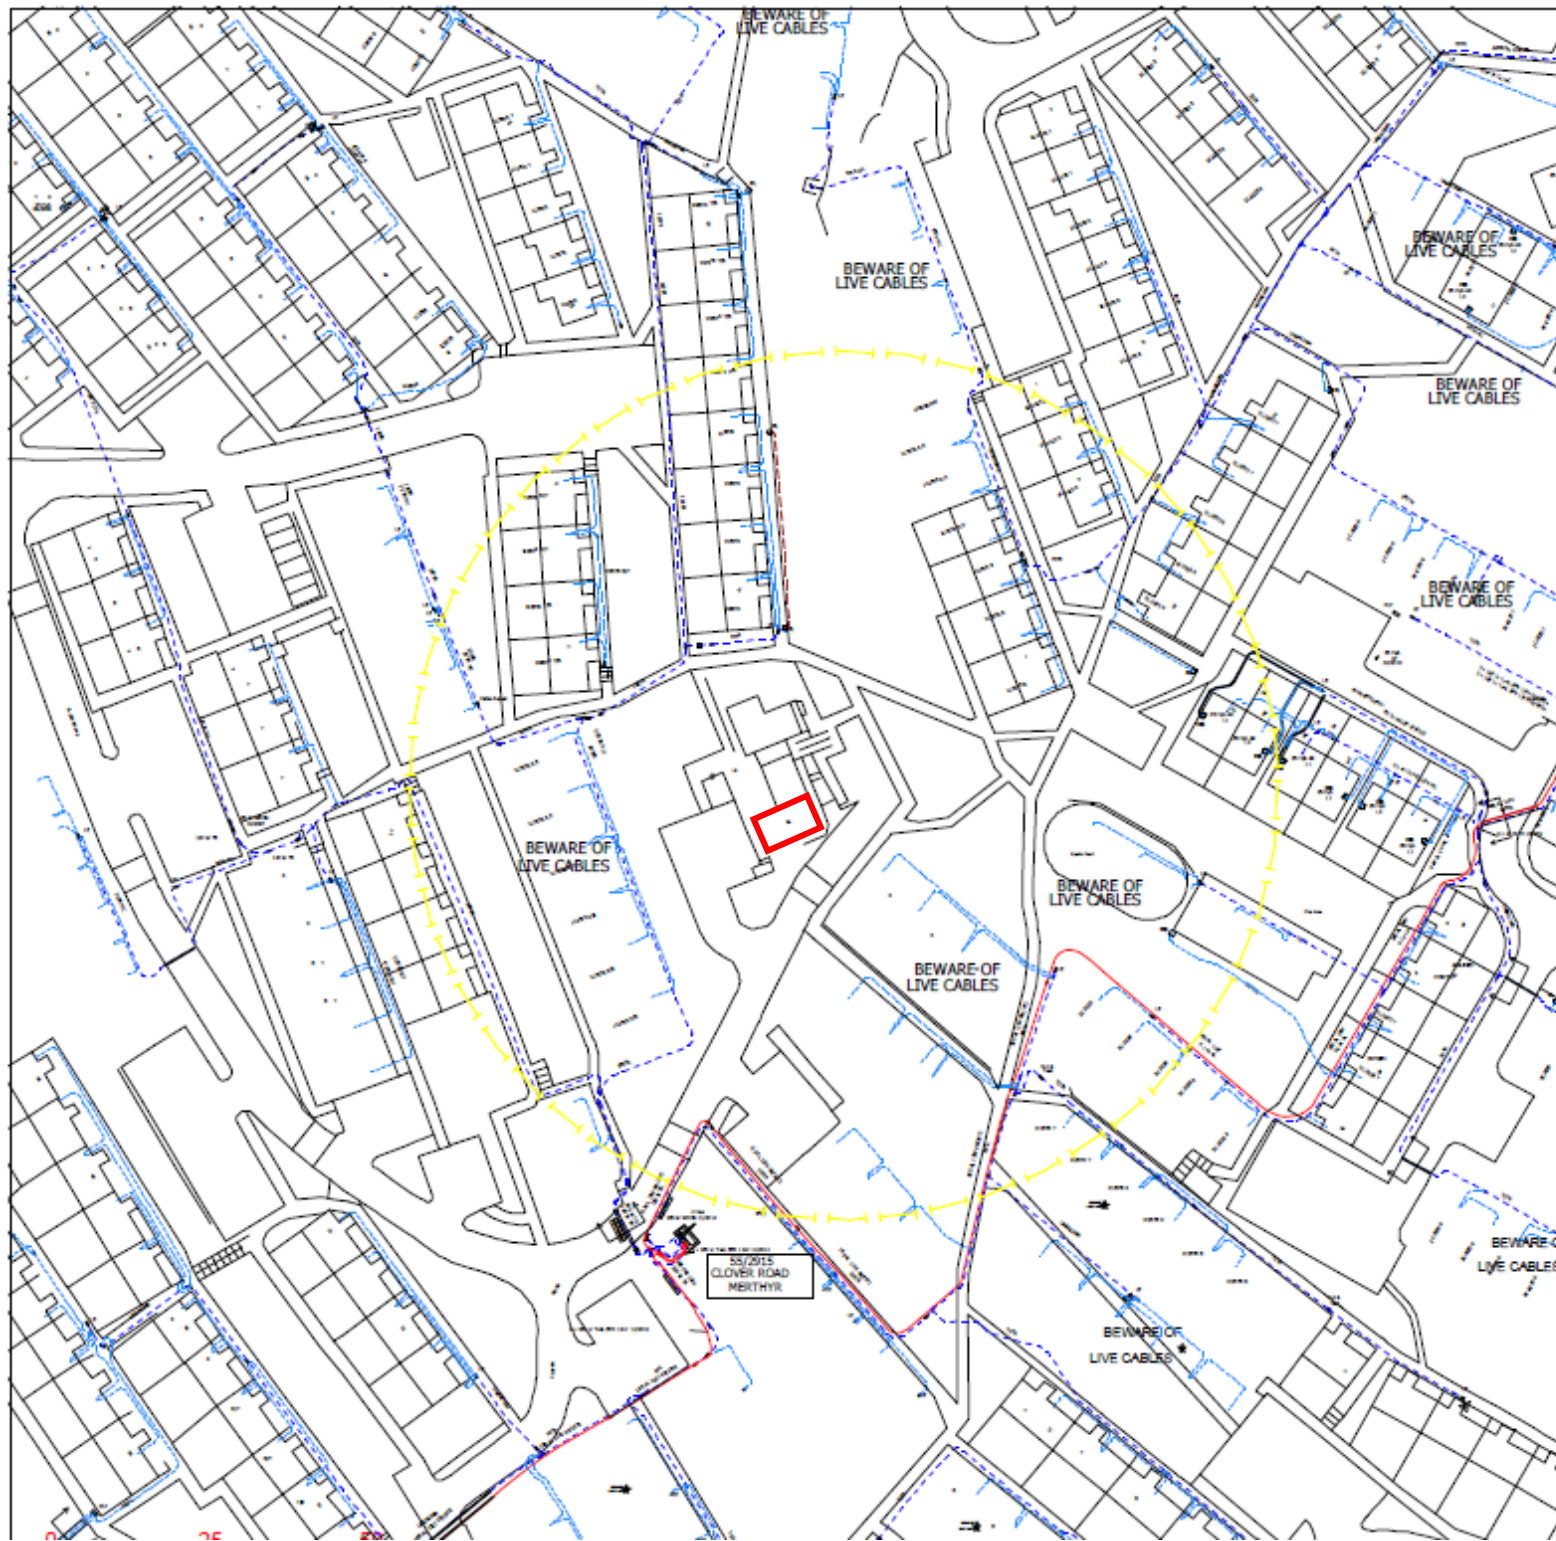

NORTH

Location Plan for.....

UNIT 4 Clover Road, Gurnos, Merthyr Tydfil, CF47 9DH

Scale – 1:1250

Paper – A4