
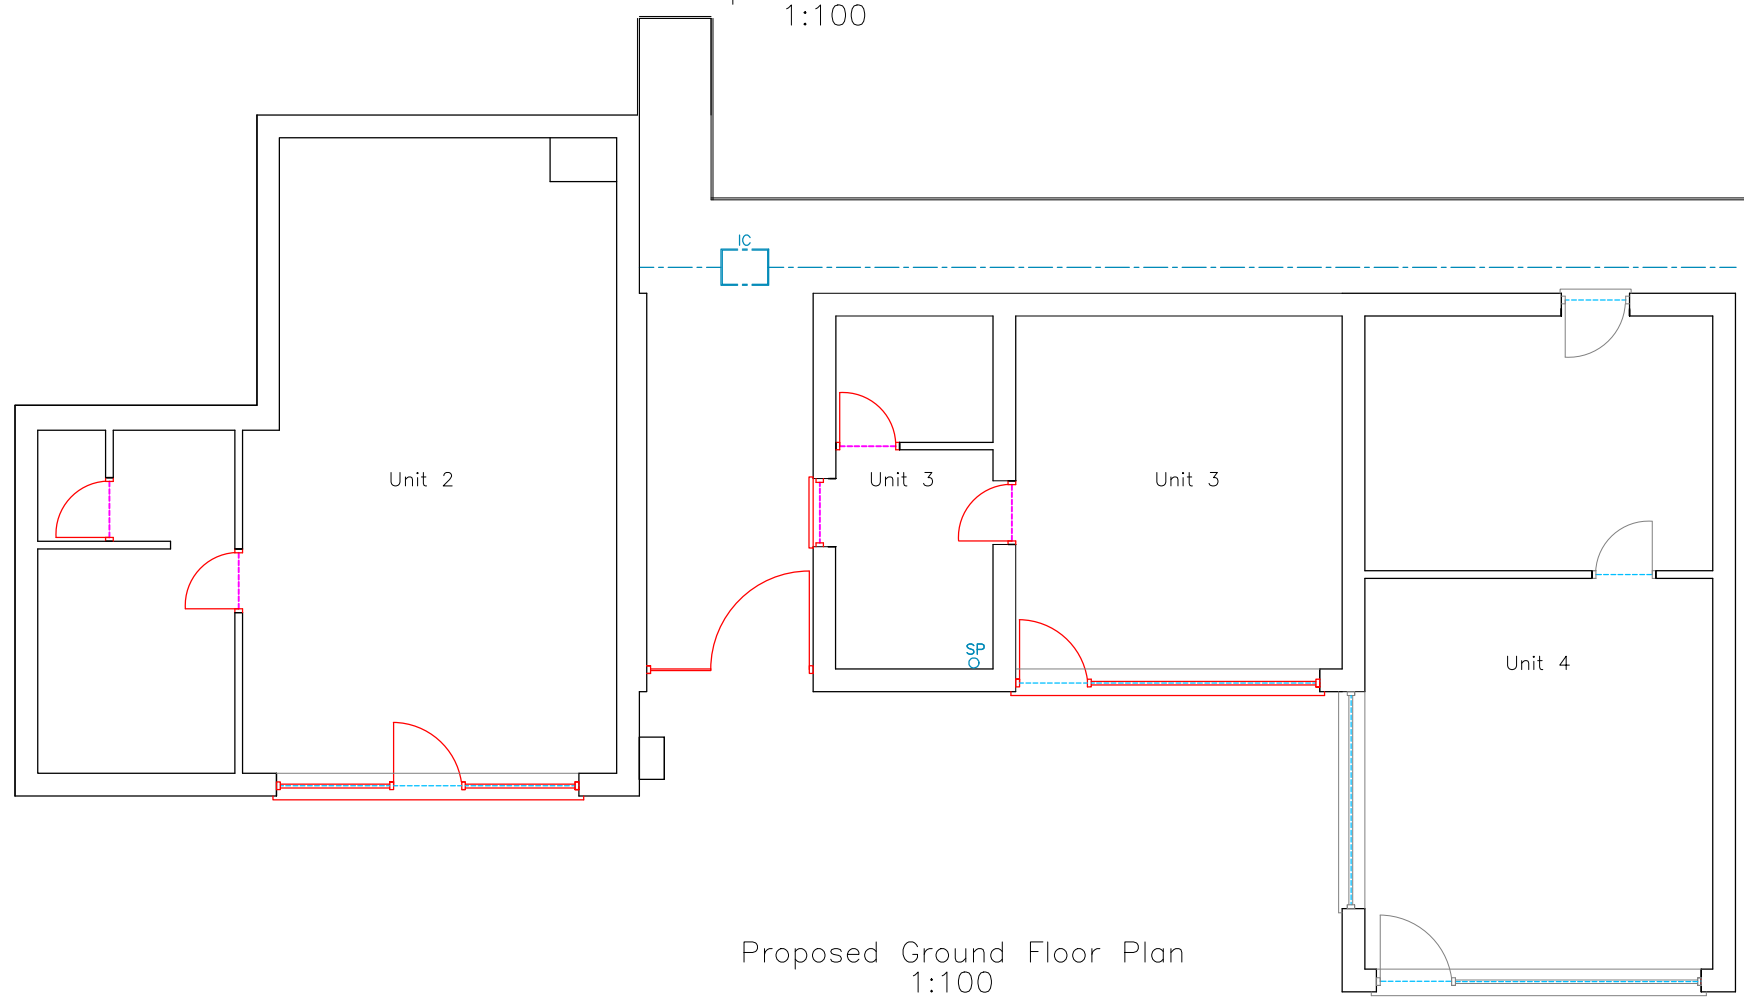
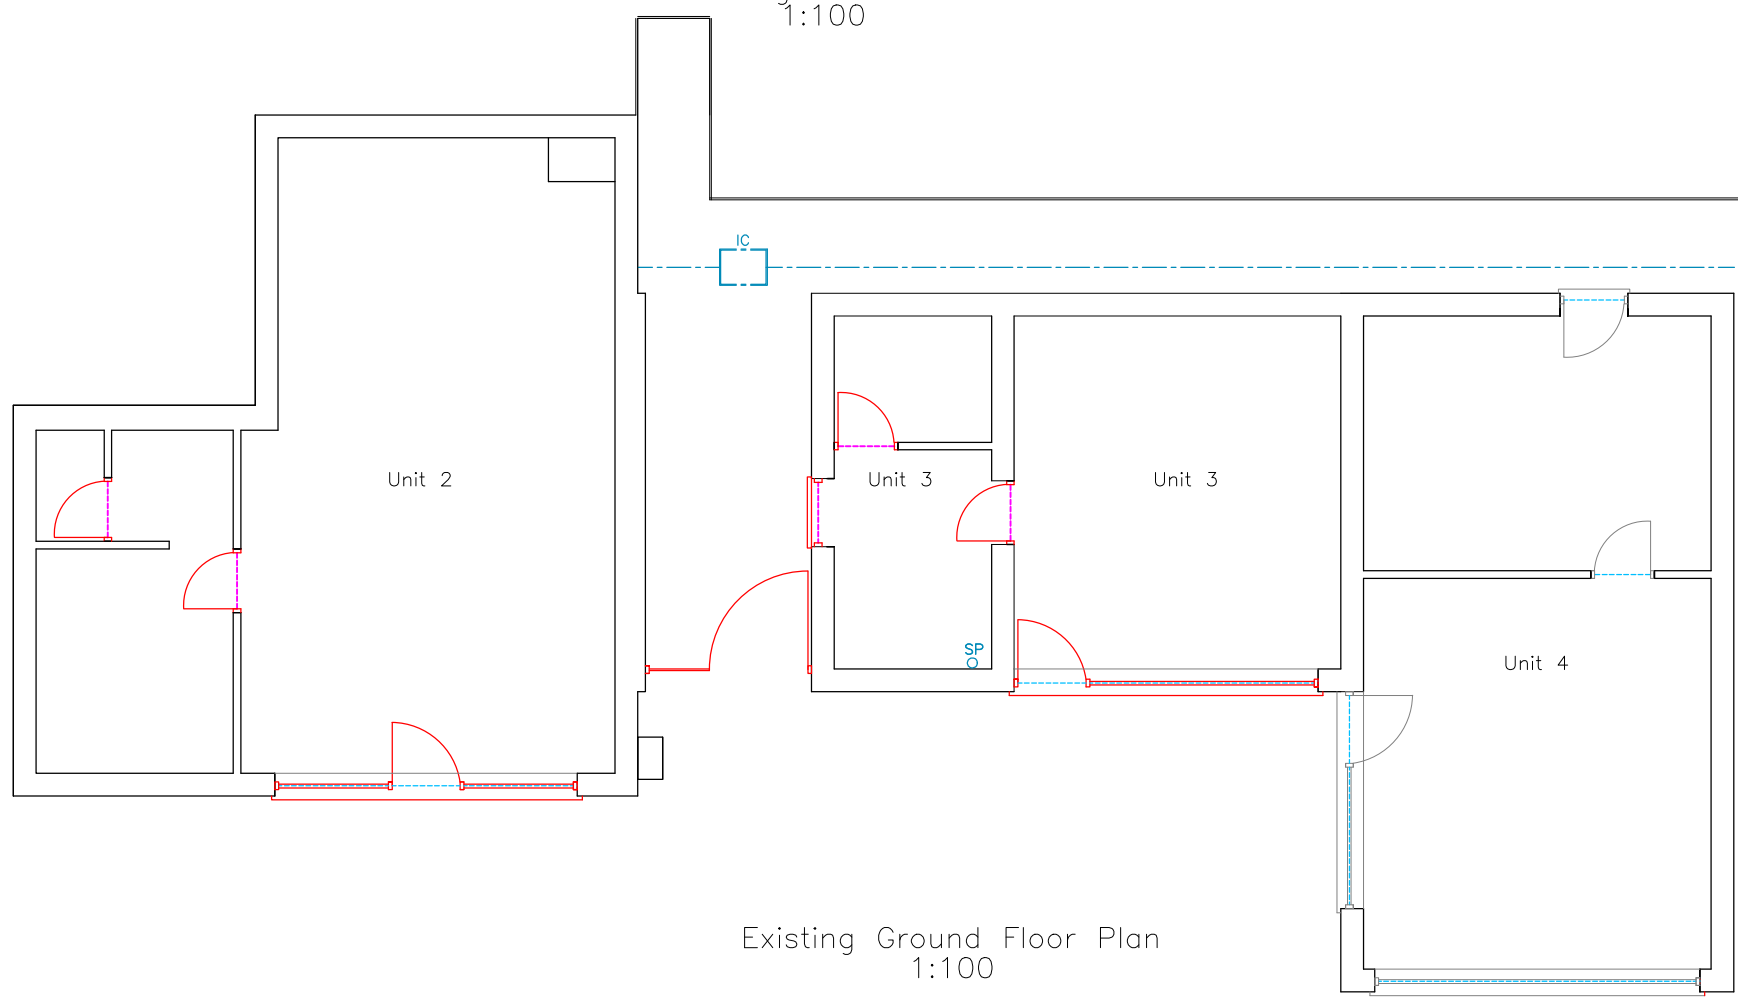
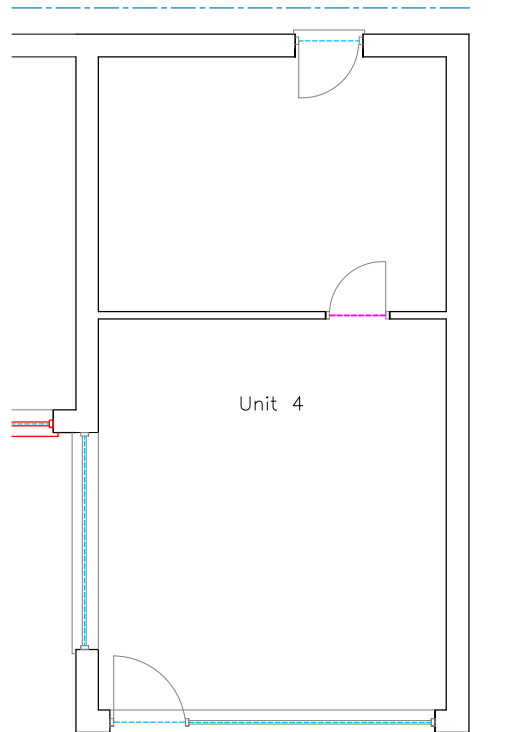
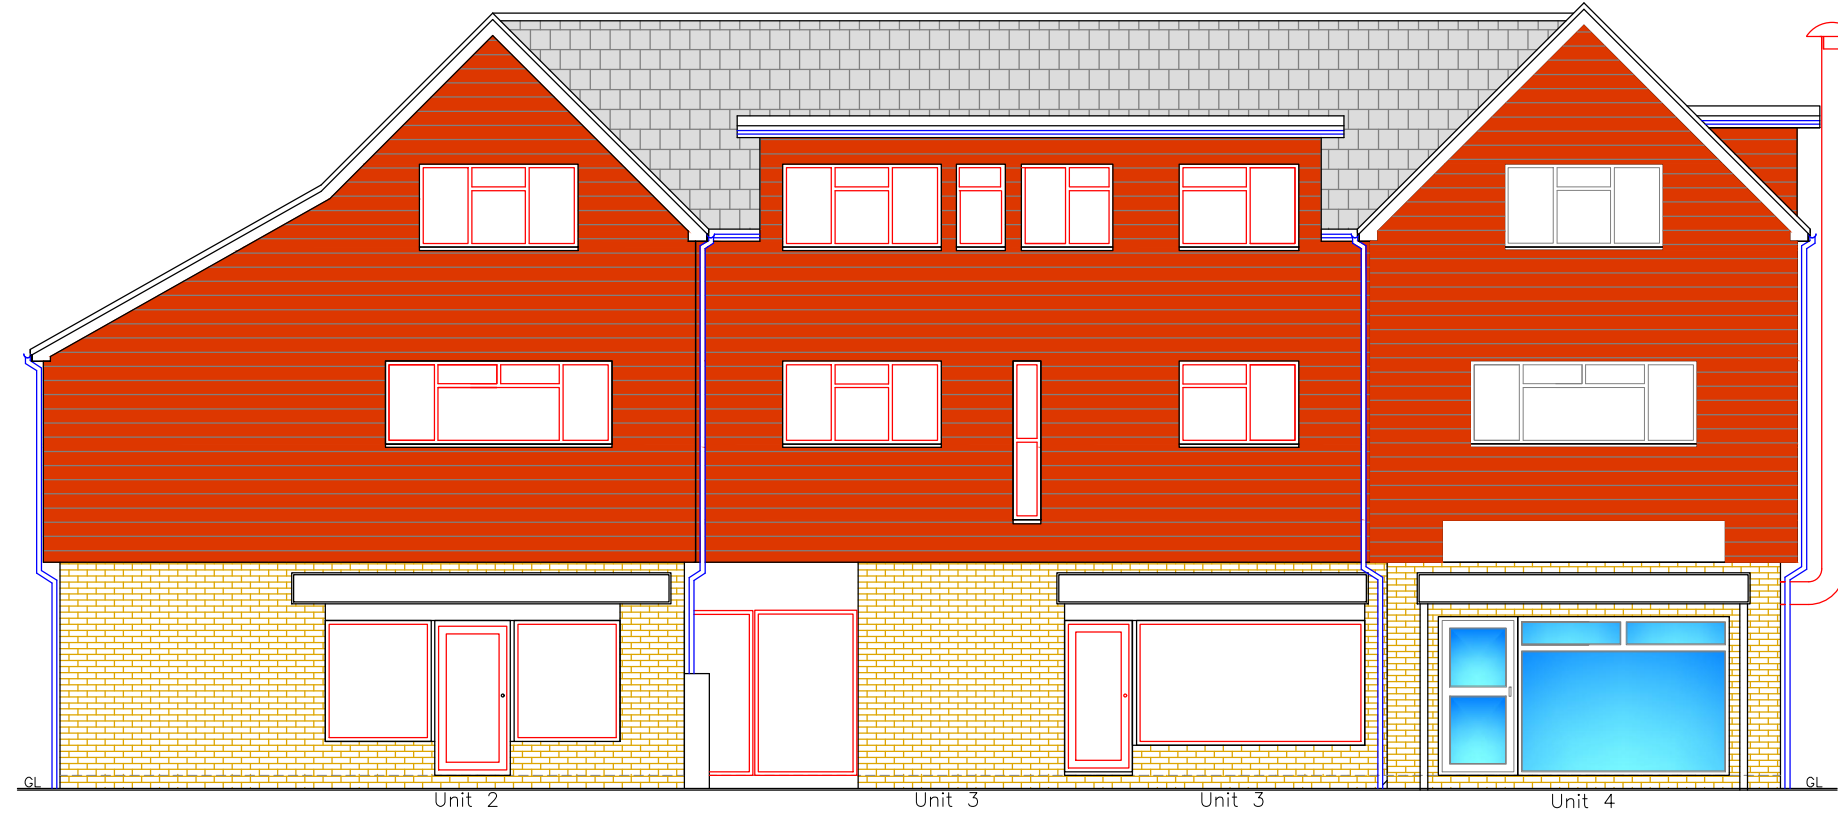
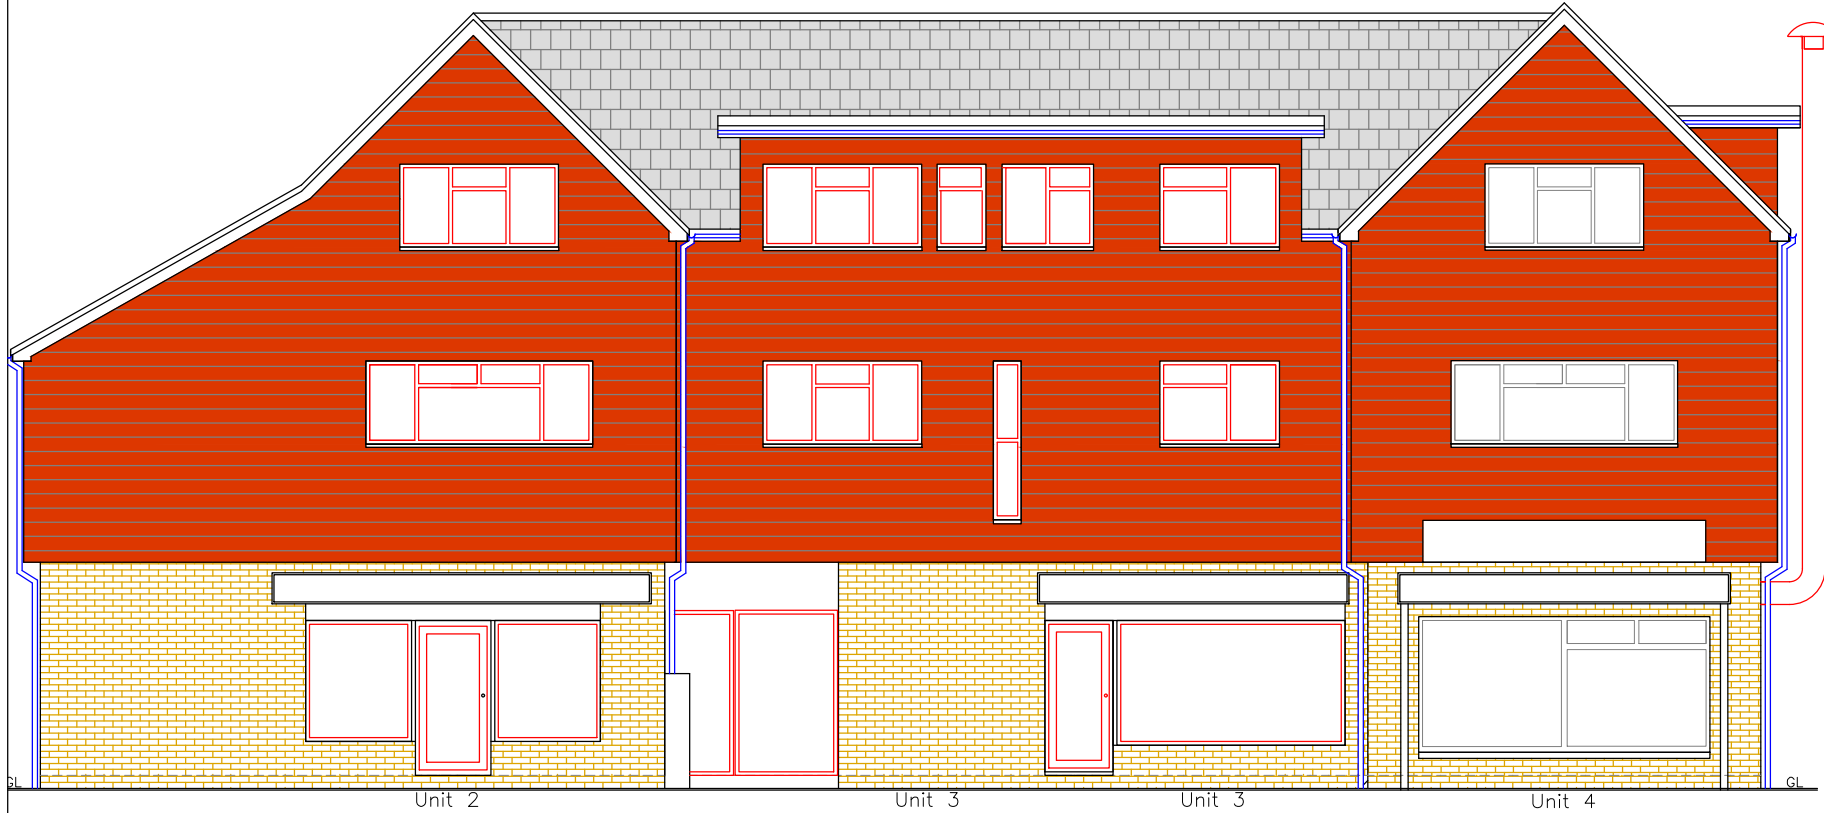
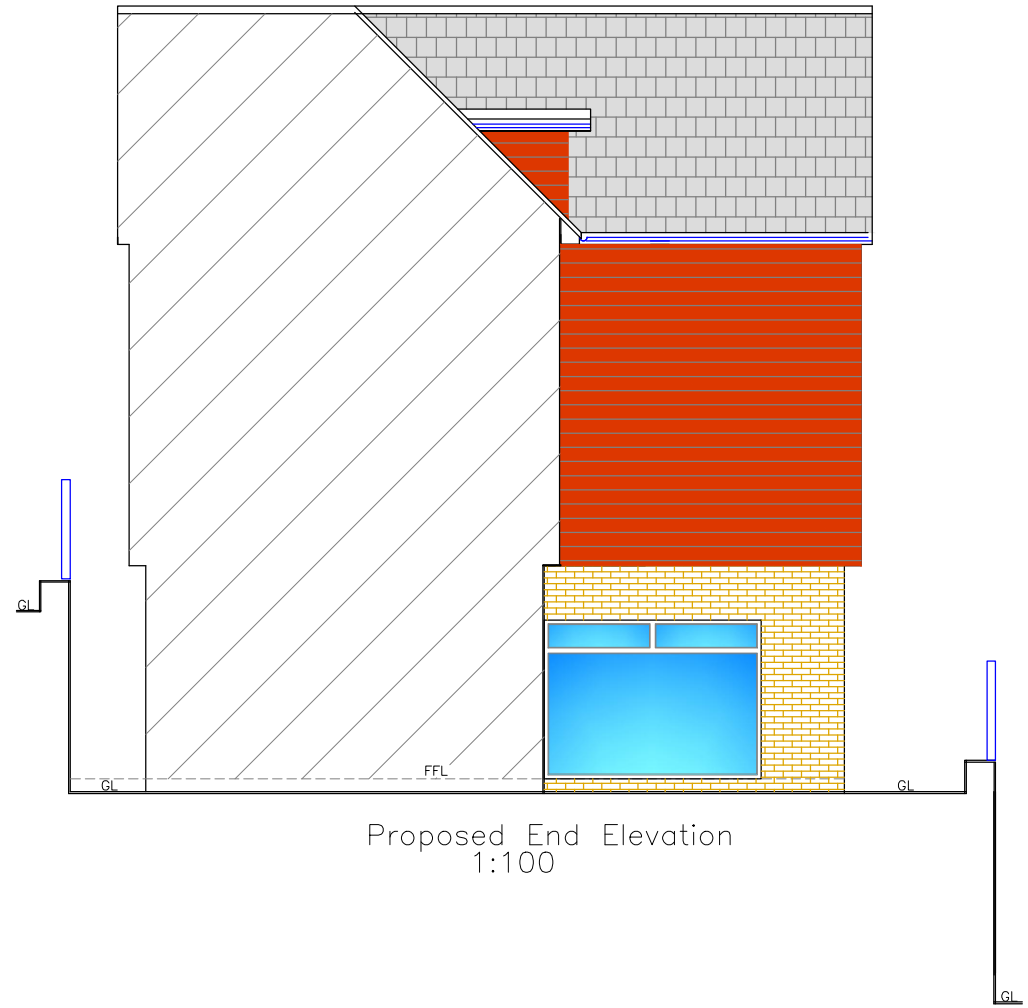
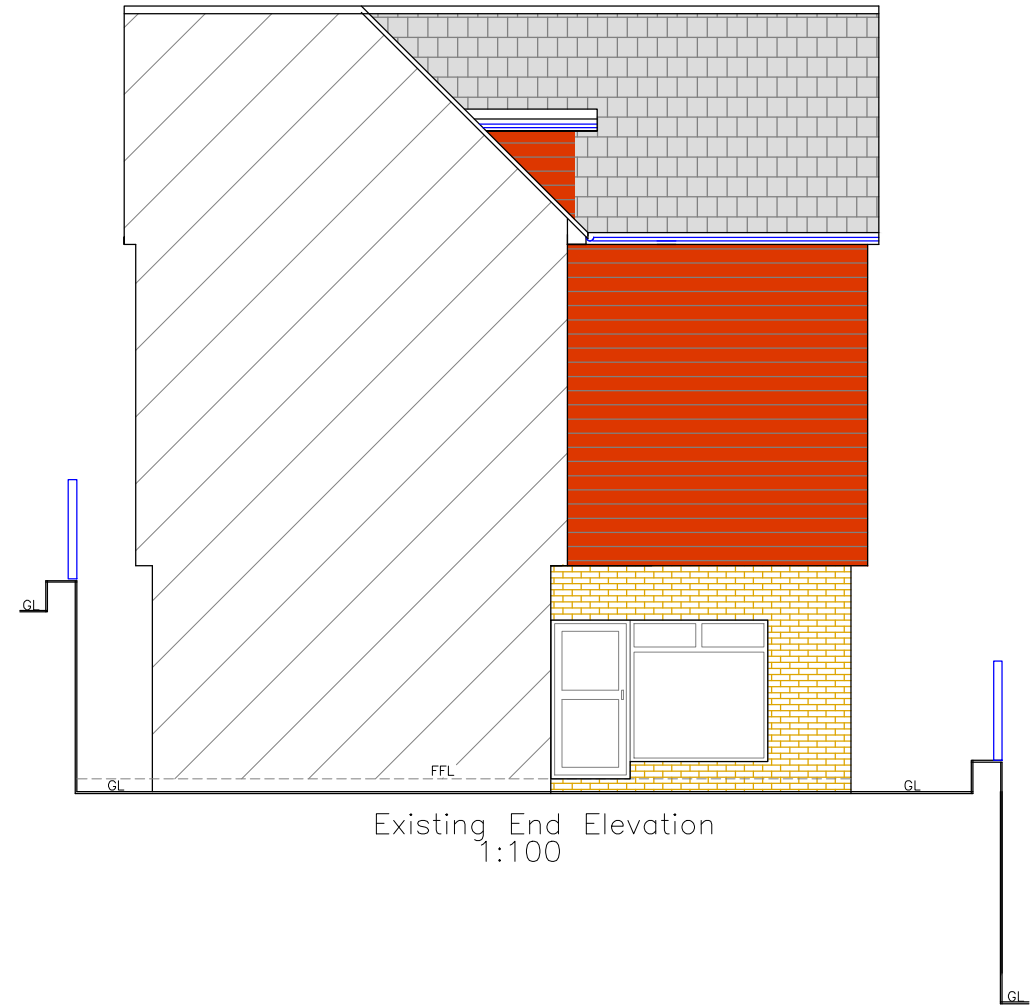
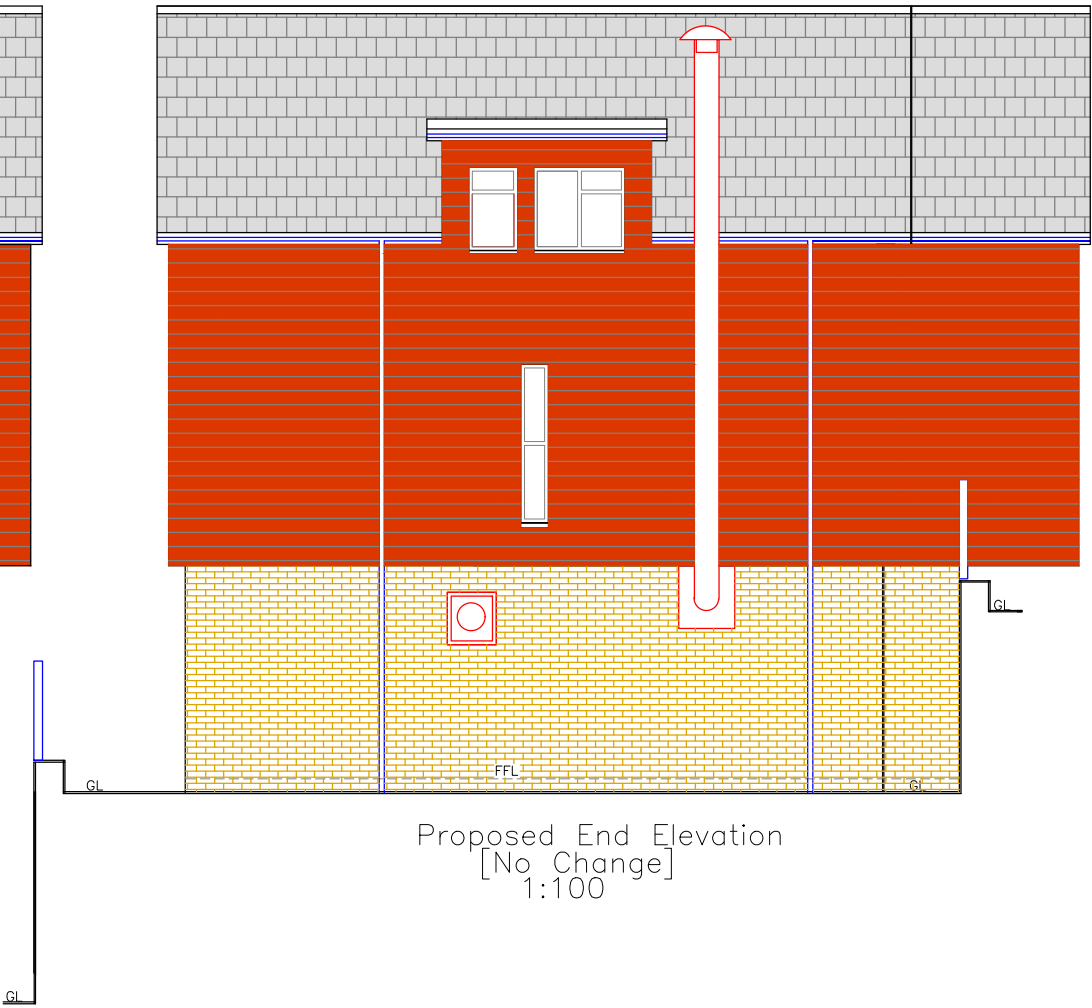


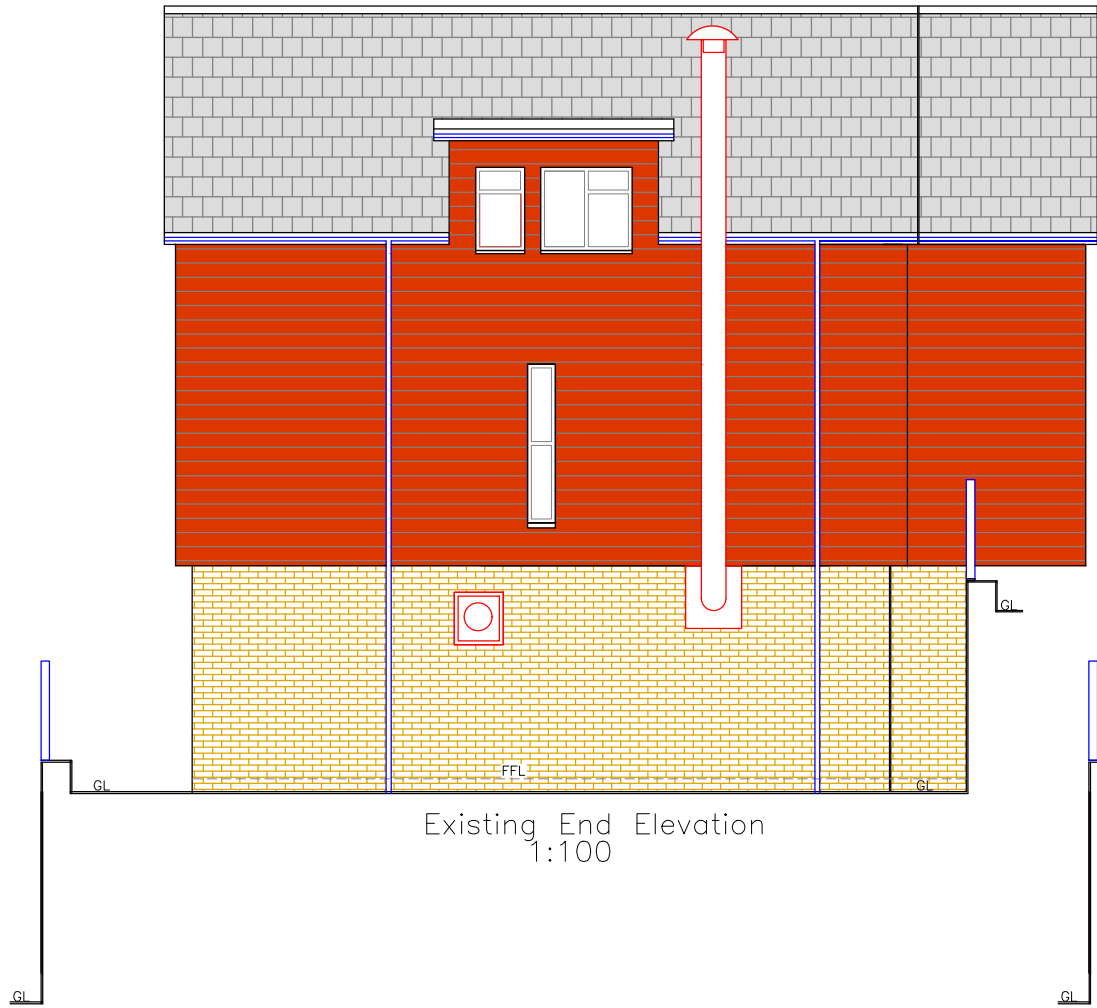

|                |                     |
|----------------|---------------------|
| Finishes       |                     |
| Windows/Doors: | White finished Alum |
|                |                     |
|                |                     |

All dimensions and datums to be checked on site by contractor.

|   |                                             |
|---|---------------------------------------------|
| Utopia Design<br>Architectural Services                                                                  |                                             |
| Building Planning Application Support<br>Paul Thomas: BSc (Hons)<br>Tel: 01685 559230. Mob: 07908 725065 |                                             |
| Issued Only for Purpose Indicated                                                                        |                                             |
| Drawing Status: FOR PLANNING/B CON PURPOSES ONLY                                                         |                                             |
| Address                                                                                                  | Unit 4<br>Clover Road<br>Gurnos<br>CF47 9DH |
| Project                                                                                                  |                                             |
| Proposed Re-arranged Windows and<br>Doors to Front and Side Elevations<br>of Unit 4                      |                                             |
| Drawn by                                                                                                 | Date                                        |
| PT   | OCT 23                                      |
| Paper   | A2                                          |
| Title   | Scale                                       |
|   | 1:100                                       |
| Existing &<br>Proposed Plans,<br>& Elevations                                                            | Drwg No<br>CLOVER UNIT 4 01                 |