



16.05.21
210249


WEST ELEVATION - 1:100

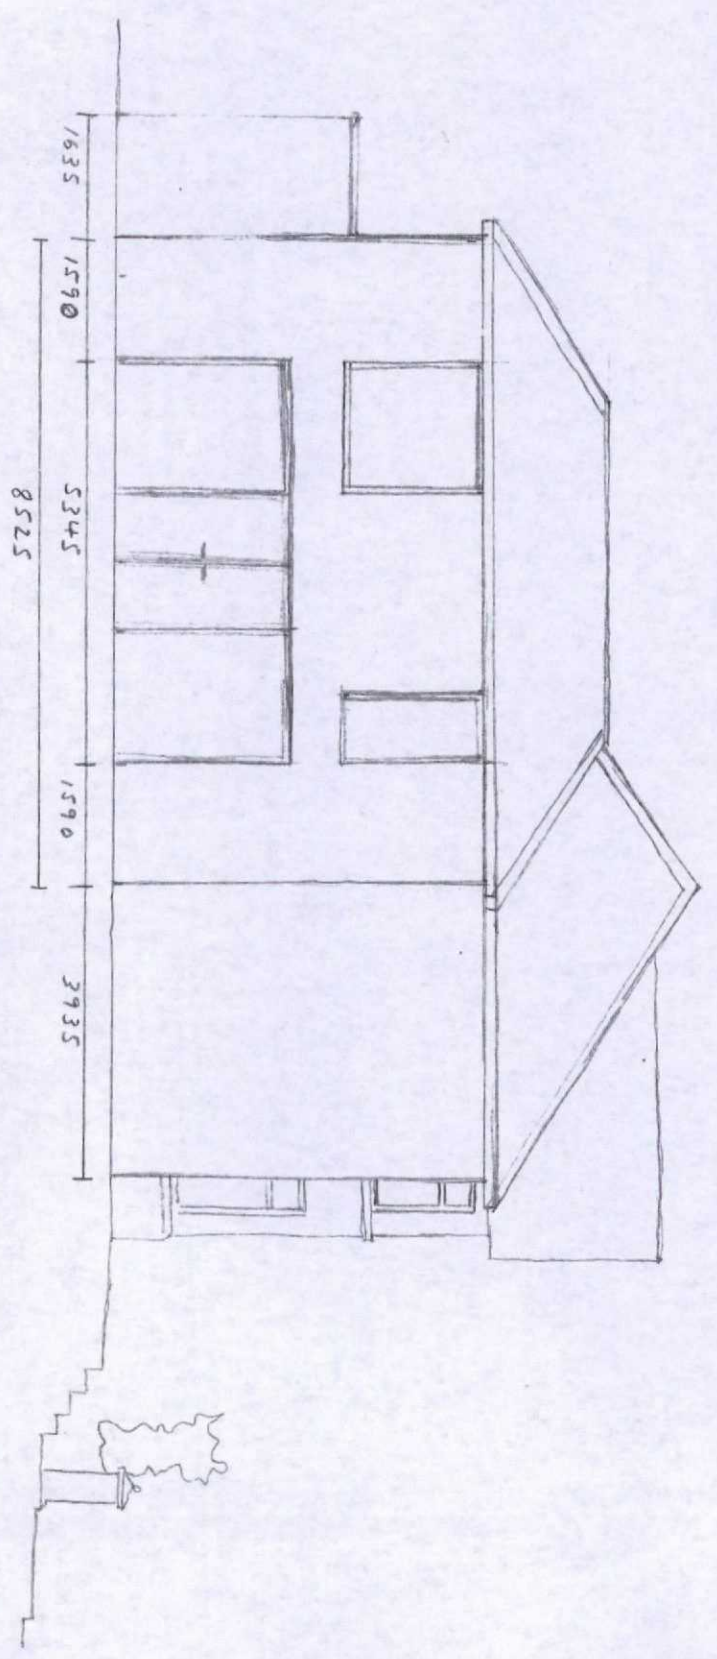

NORTH ELEVATION - 1:100

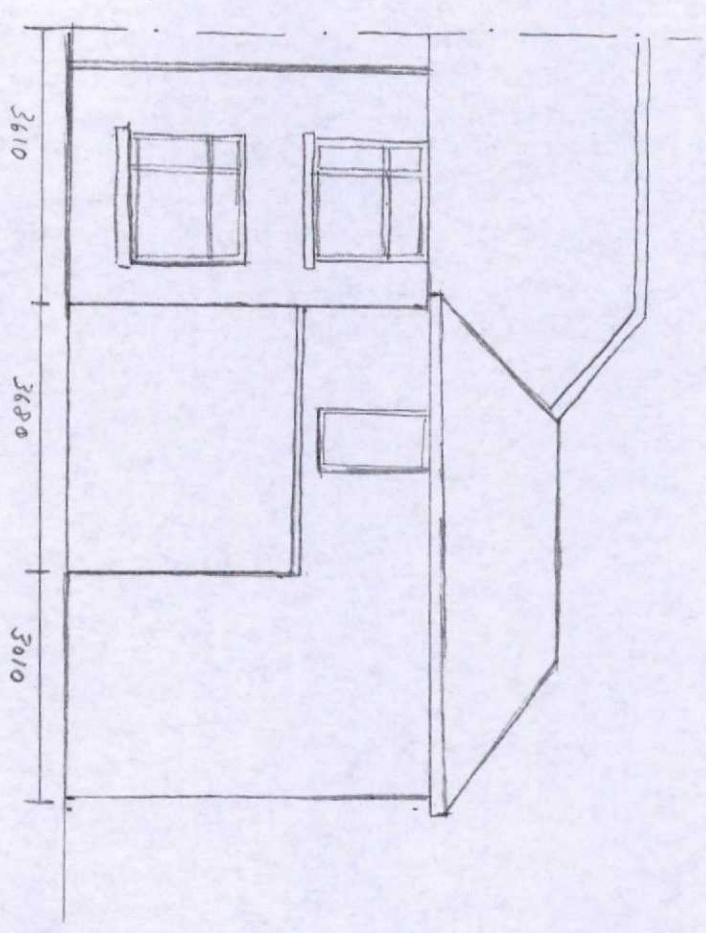

ROOF PLAN - 1:100

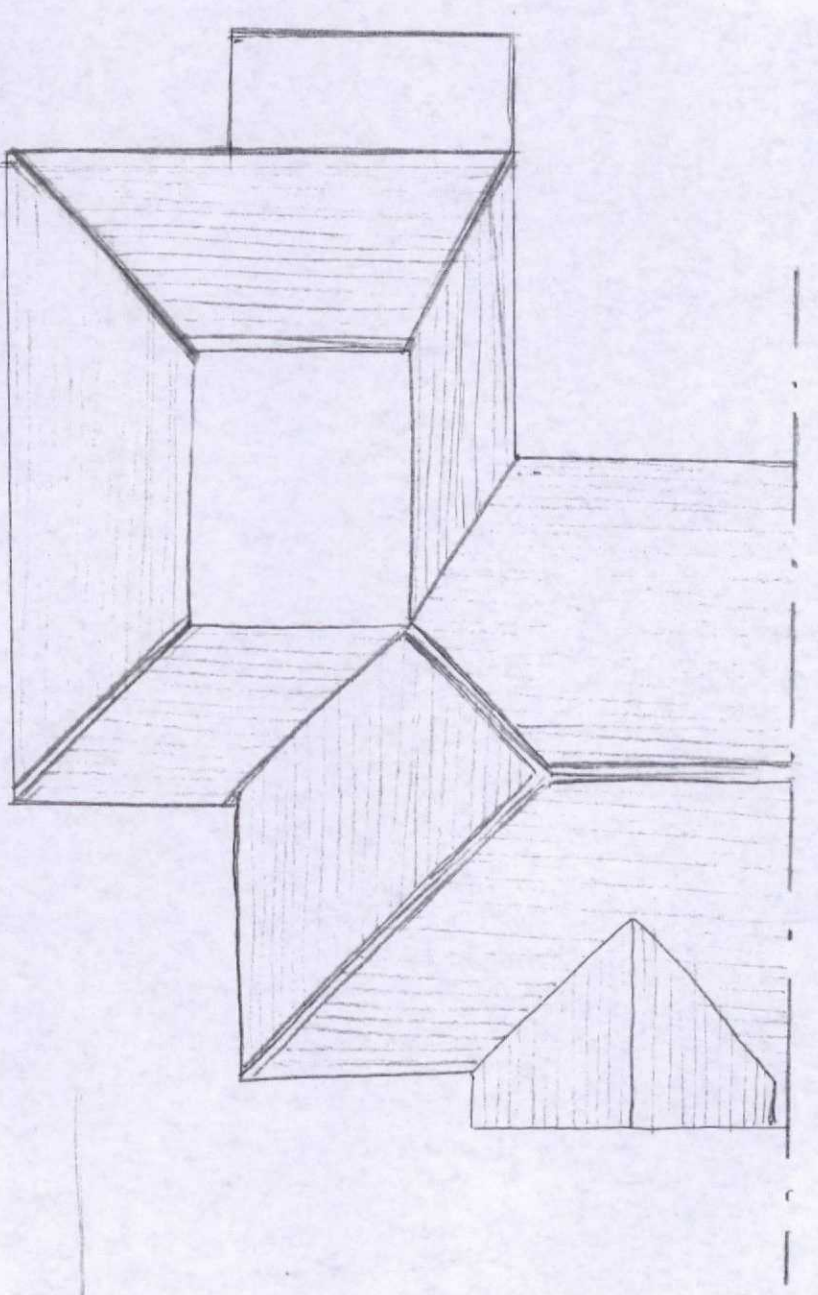

SOUTH ELEVATION - 1:100

