




EAST ELEVATION - 1:100

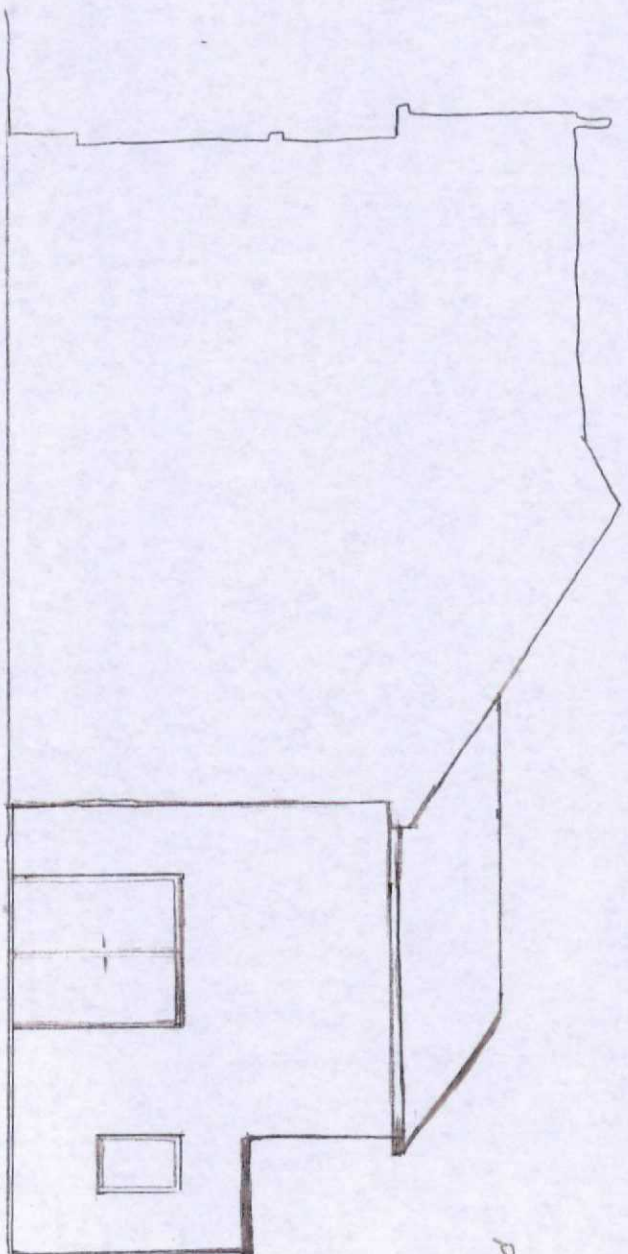

FENCING PLAN 1:200

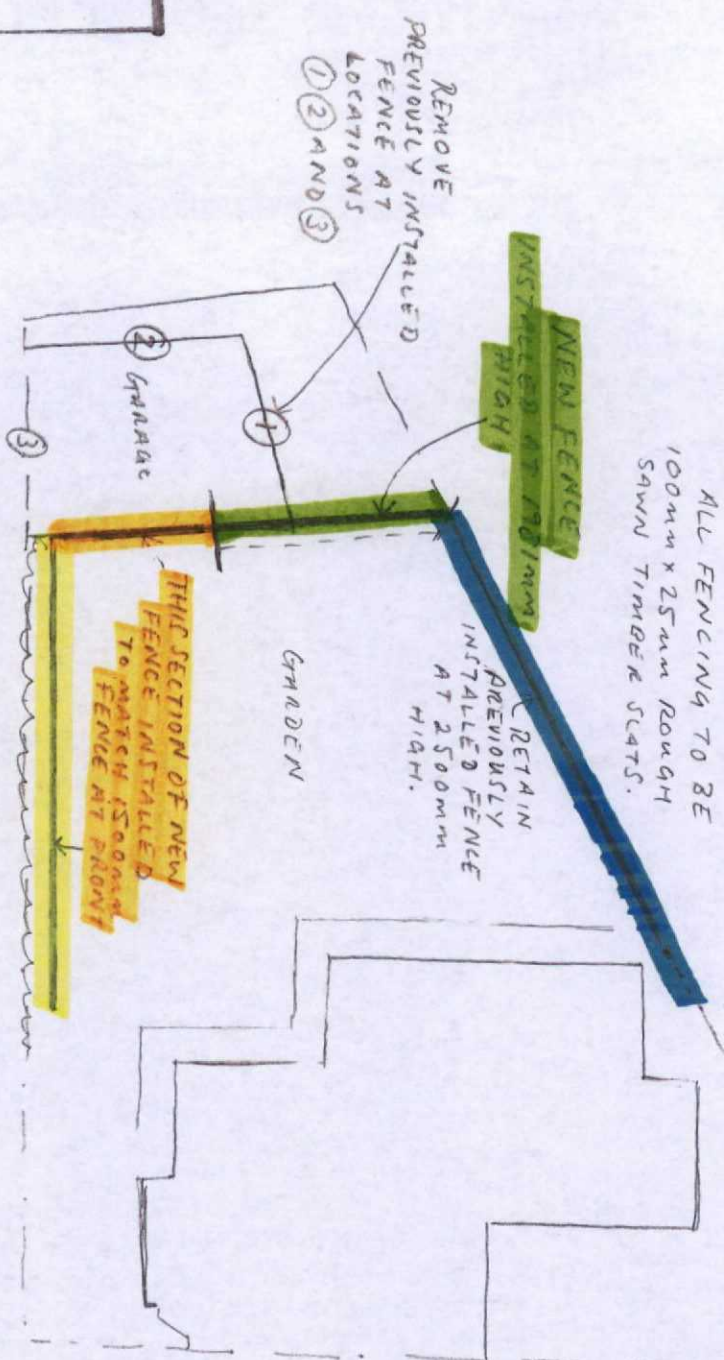


WEST ELEVATION 1:100

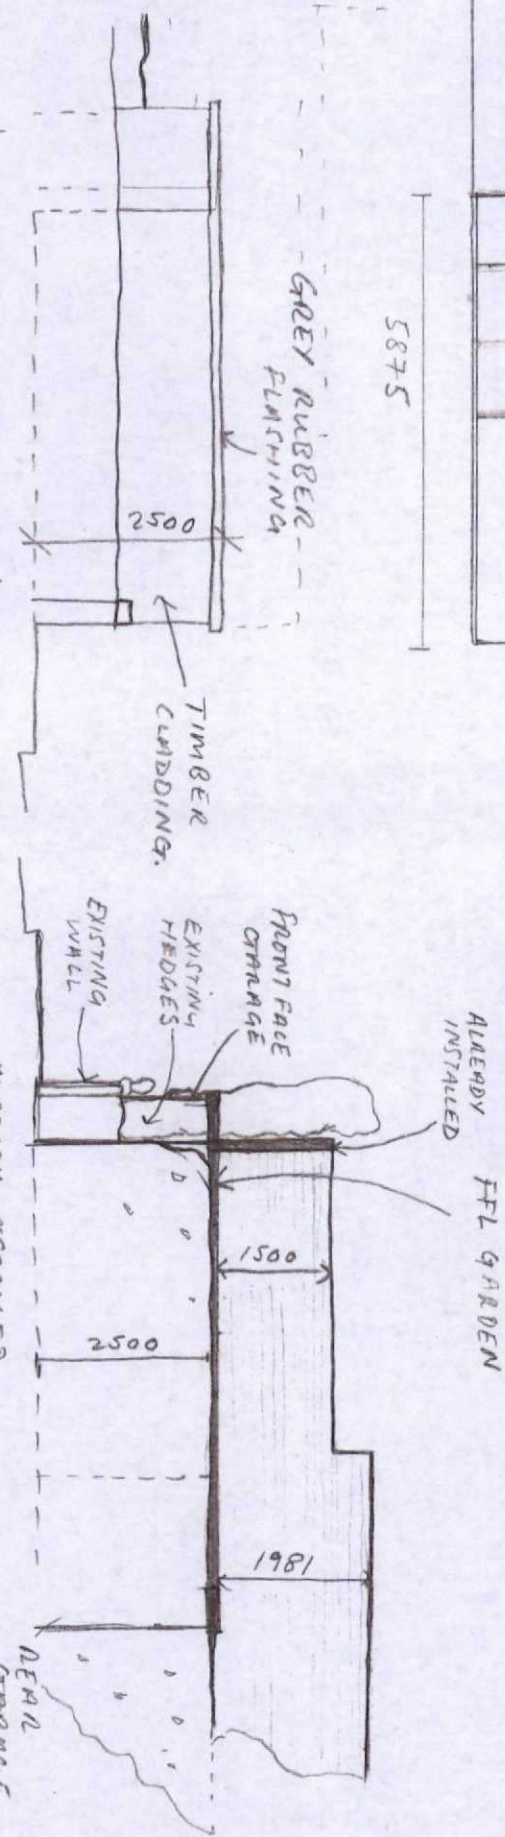

EAST ELEVATION 1:100

NORTH ELEVATION 1:100

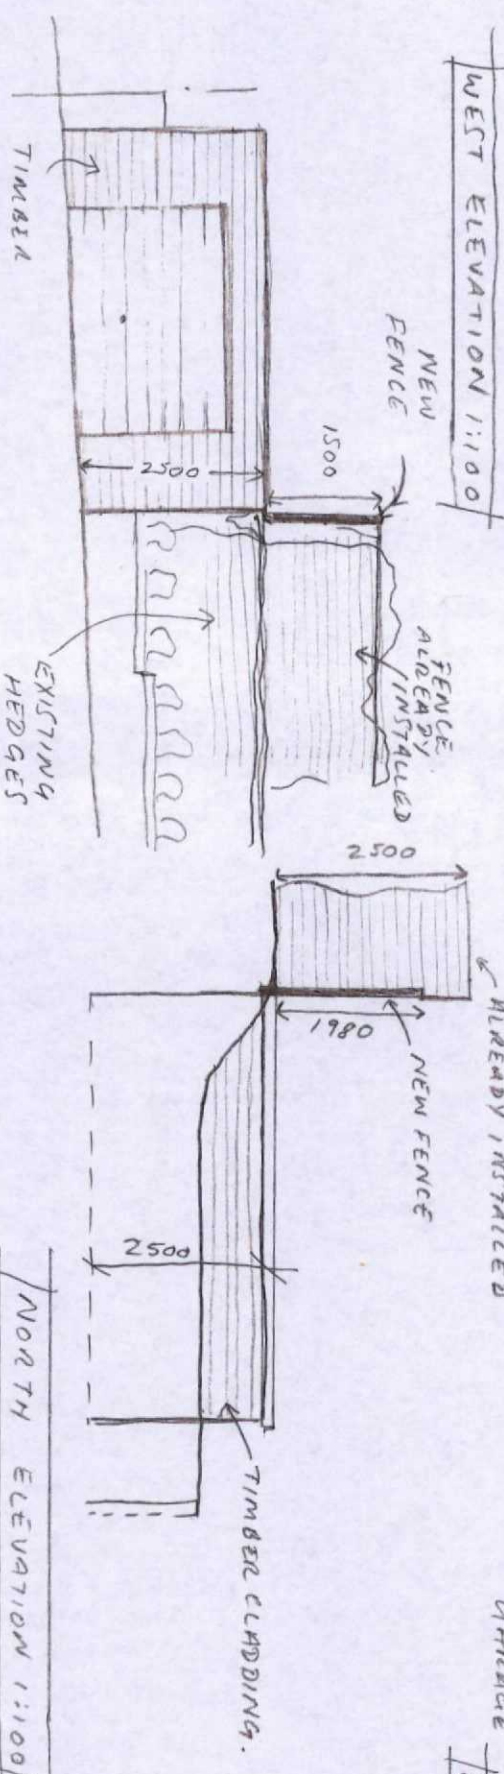

GARAGE PLAN 1:100

