

GENERAL NOTES:


1. THIS DRAWING IS TO BE READ IN CONJUNCTION WITH ALL RELEVANT ARCHITECTS AND ENGINEERS DRAWINGS AND SPECIFICATIONS.
2. DO NOT SCALE THIS DRAWING. ANY AMBIGUITIES, OMISSIONS AND ERRORS, ON DRAWINGS SHALL BE BROUGHT TO THE ENGINEERS ATTENTION IMMEDIATELY. ALL DIMENSIONS MUST BE CHECKED/ VERIFIED ON SITE.
3. ALL DIMENSIONS ARE IN MILLIMETRES UNLESS NOTED OTHERWISE
4. FOR GENERAL NOTES REFER TO DRAWING.

210245


PLANNING DEPARTMENT
14 JUL 2021
RECEIVED

MERTHYR TYDFIL
COUNTY BOROUGH
COUNCIL
**OFFICE COPY
PLEASE DO NOT
REMOVE**

Rev:	Description:	Date:	By:	Chk'd:
				
Curtins & Structures "Transport Planning - Environmental Assessment - Consultation - Monitoring / Project Design Birmingham Street Carriage Craft - Douglas - Dublin - Edinburgh - Glasgow - Kent - Leeds - Liverpool - London - Manchester - Nottingham - Oxford - Plymouth - Portsmouth - Southampton - Swansea - Telford - Wigan - Wolverhampton"				
Status:	SUITABLE FOR TENDER		D2	
Project:	Merthyr Valleys Homes			
Org Title:	The Green, Trefechan CROSS SECTION & DETAILS			
Size:	Date:	Drawn By:	Designed By:	Checked By:
A1	10/02/21	MU	MC	MC
Scale:	AS INDICATED			
Project No:	Original:	Volume:	Type:	Category / Number:
75213 - CUR - ZZ - ZZ - ZZ - DR - S -	21002 - P01			

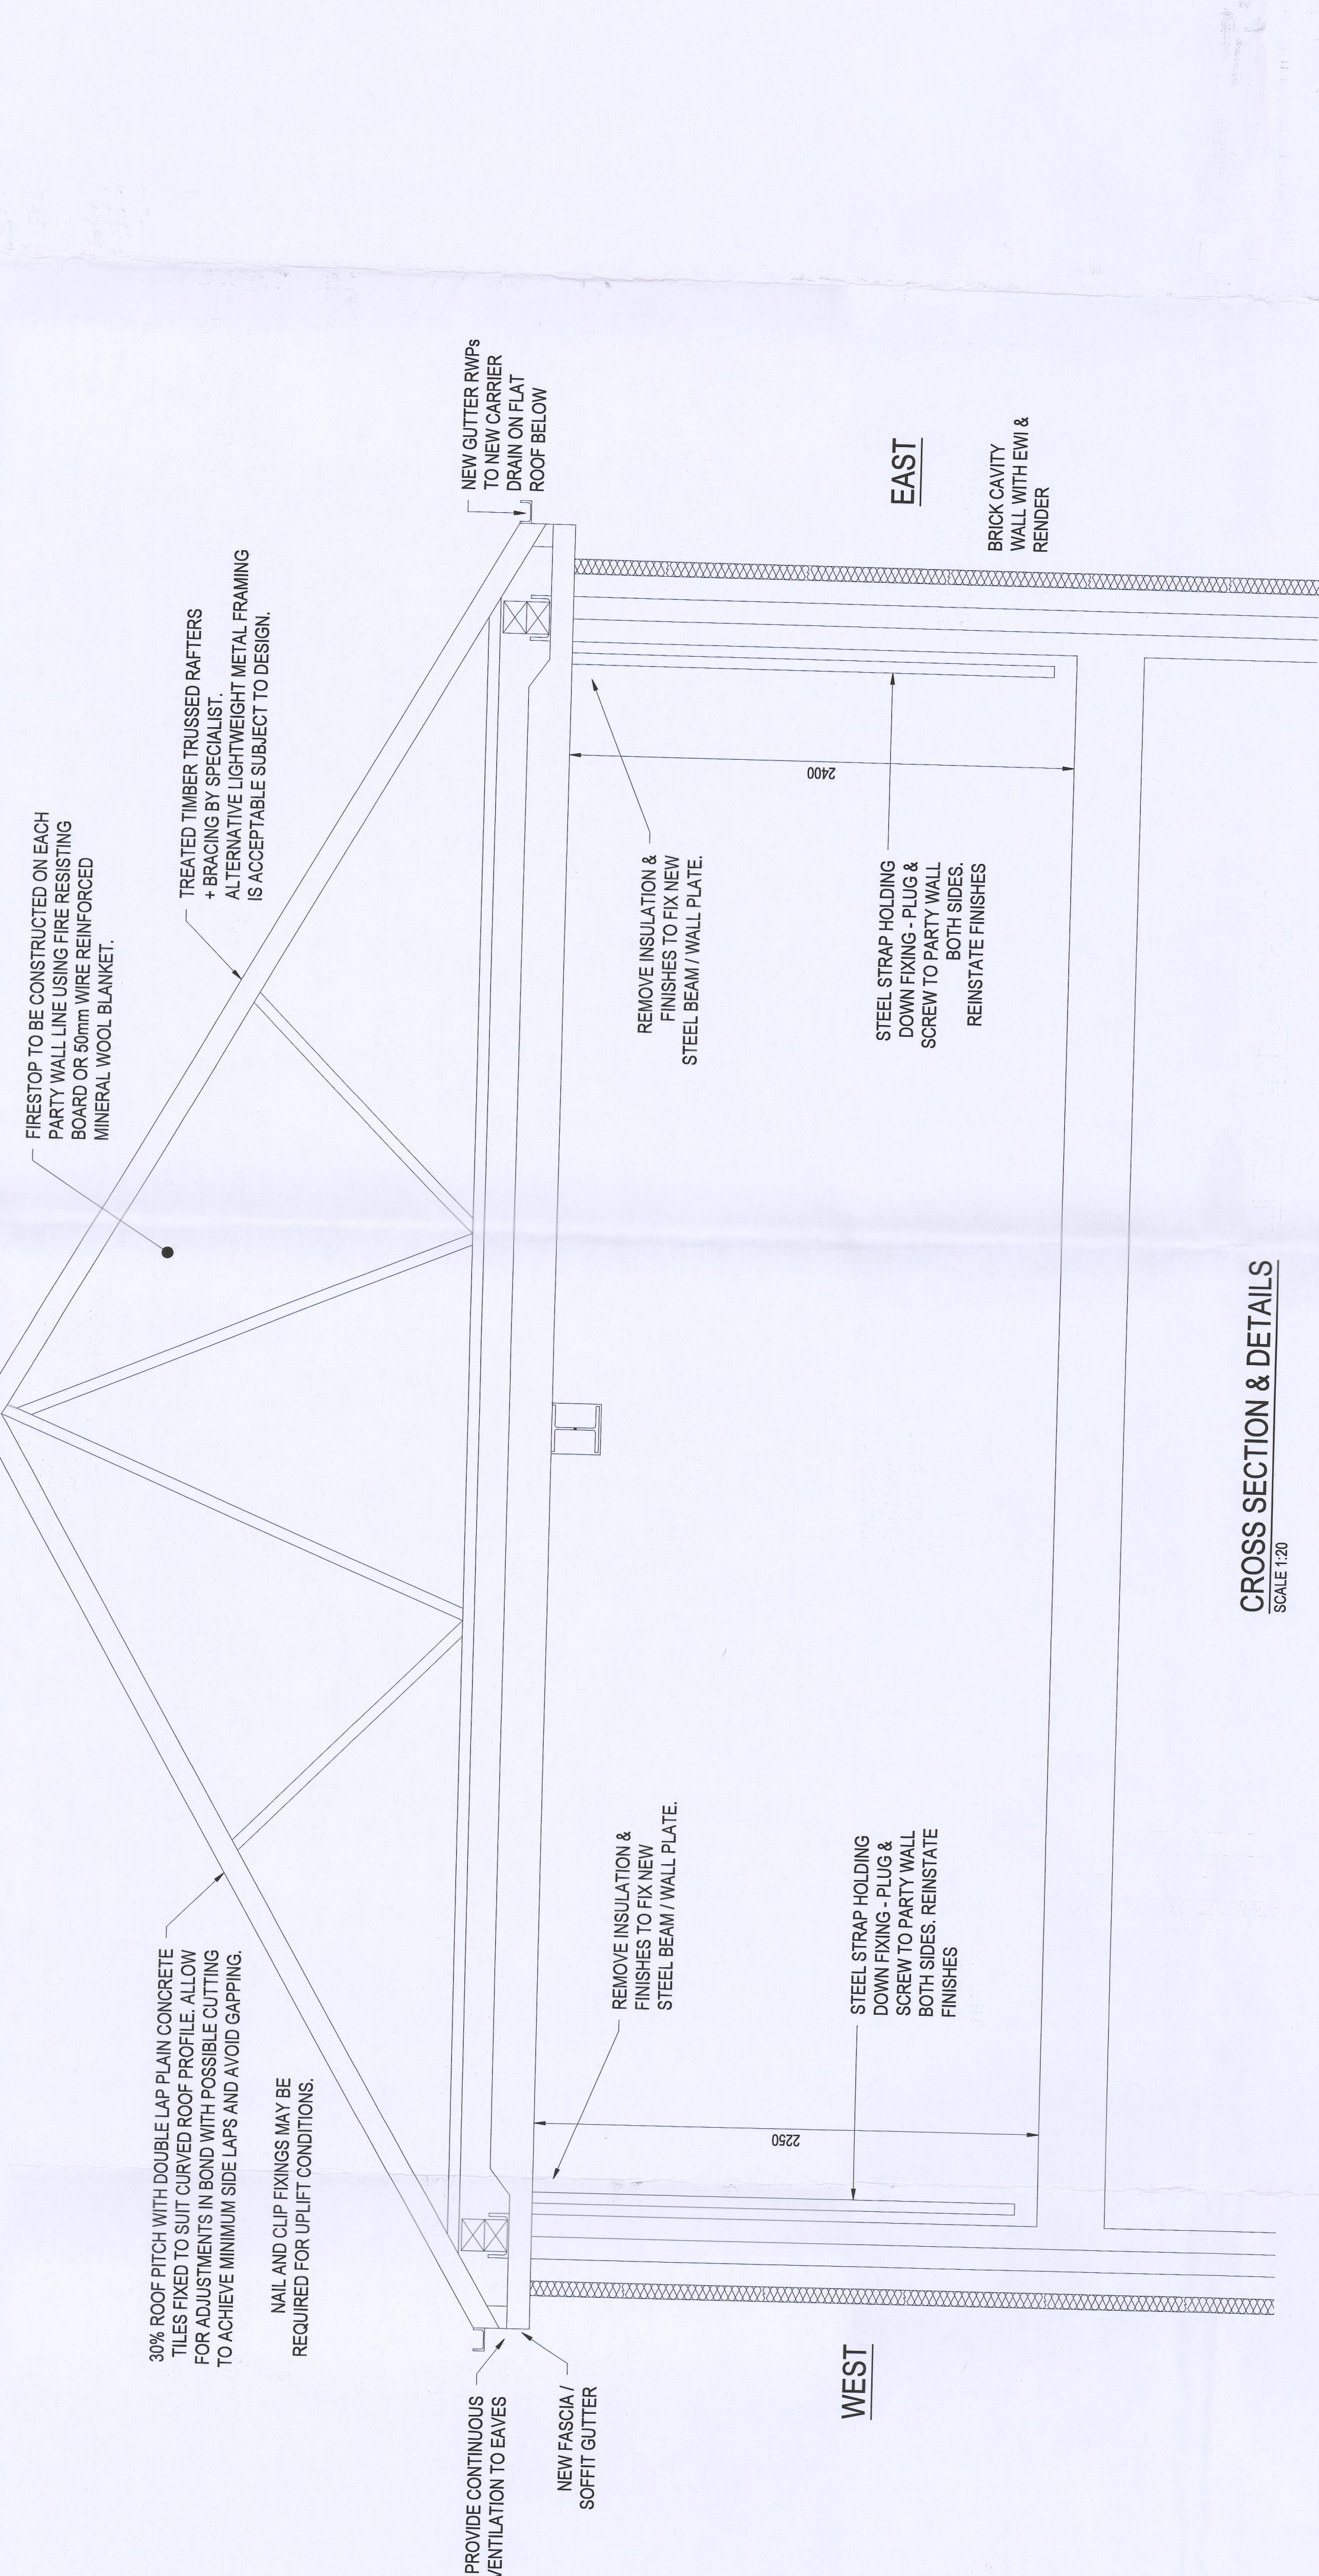


CROSS SECTION & DETAILS

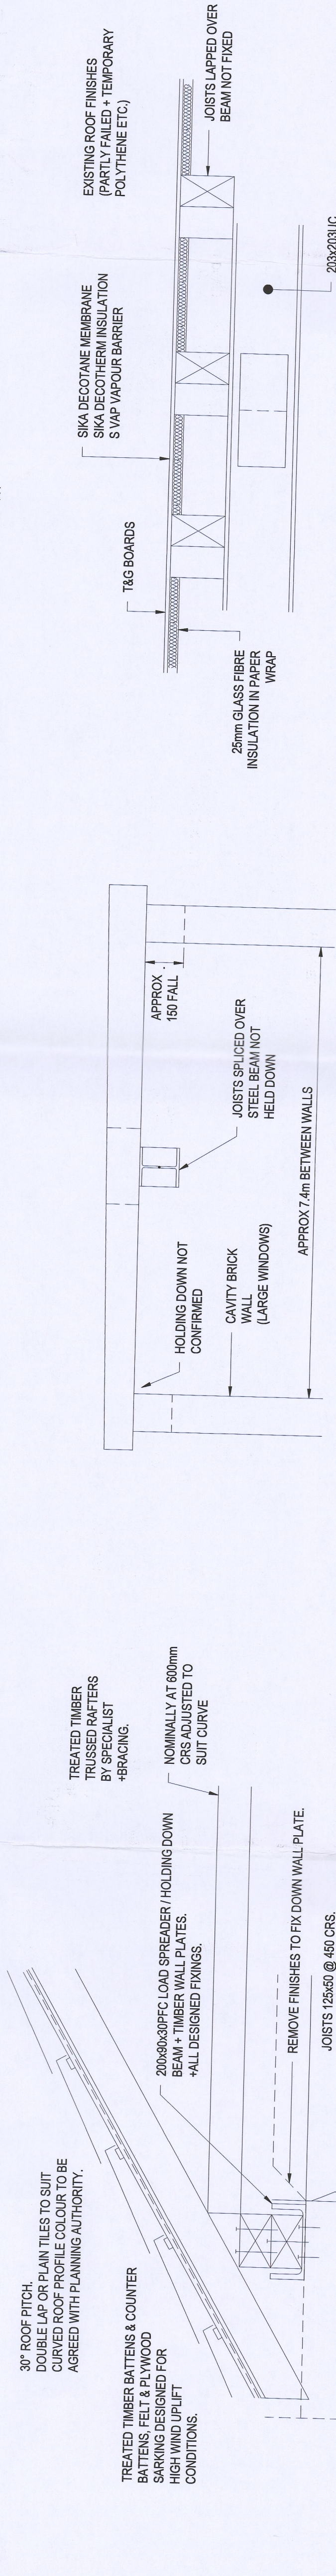

EXISTING ROOF CONSTRUCTION



PROVISIONAL EAVES DETAIL - DESIGN TO BE DEVELOPED

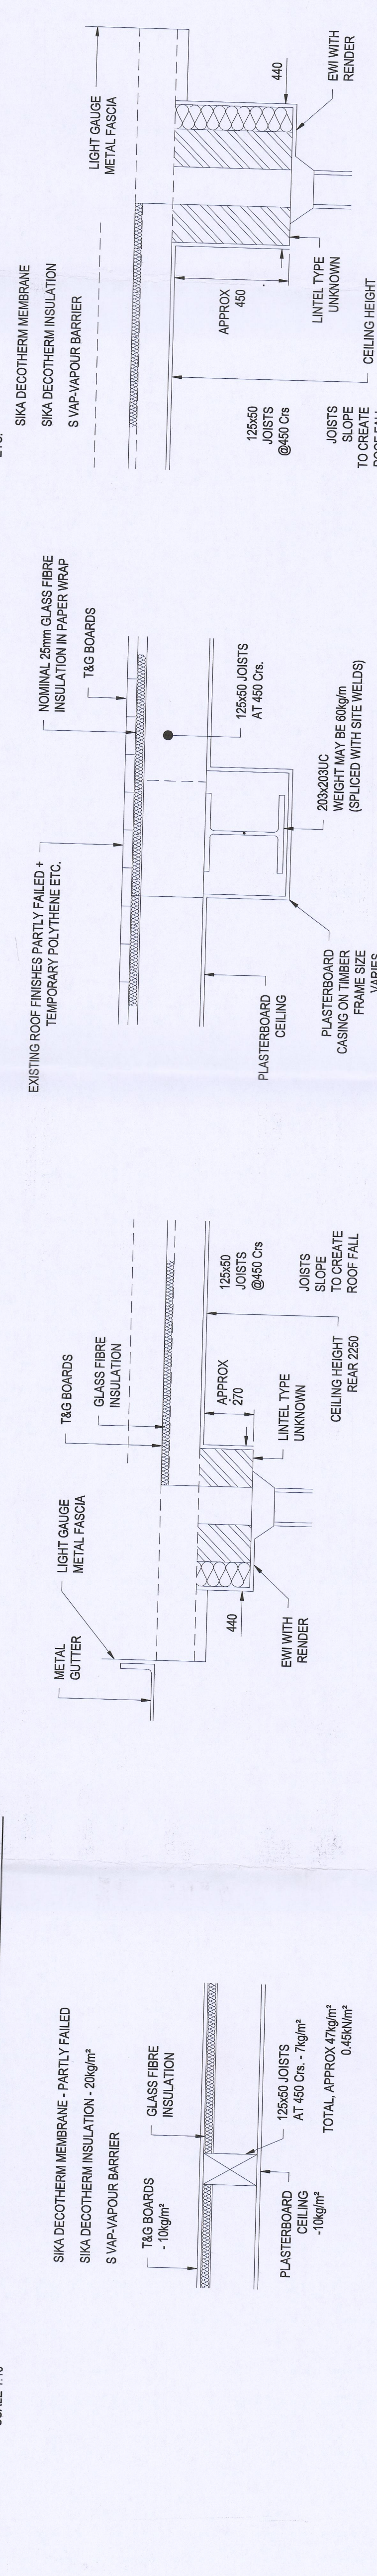

EXISTING ROOF CONSTRUCTION
SCALE 1"=10'

SCALE 1:10

CONSTRUCTION DETAILS

EXISTING DOOR