


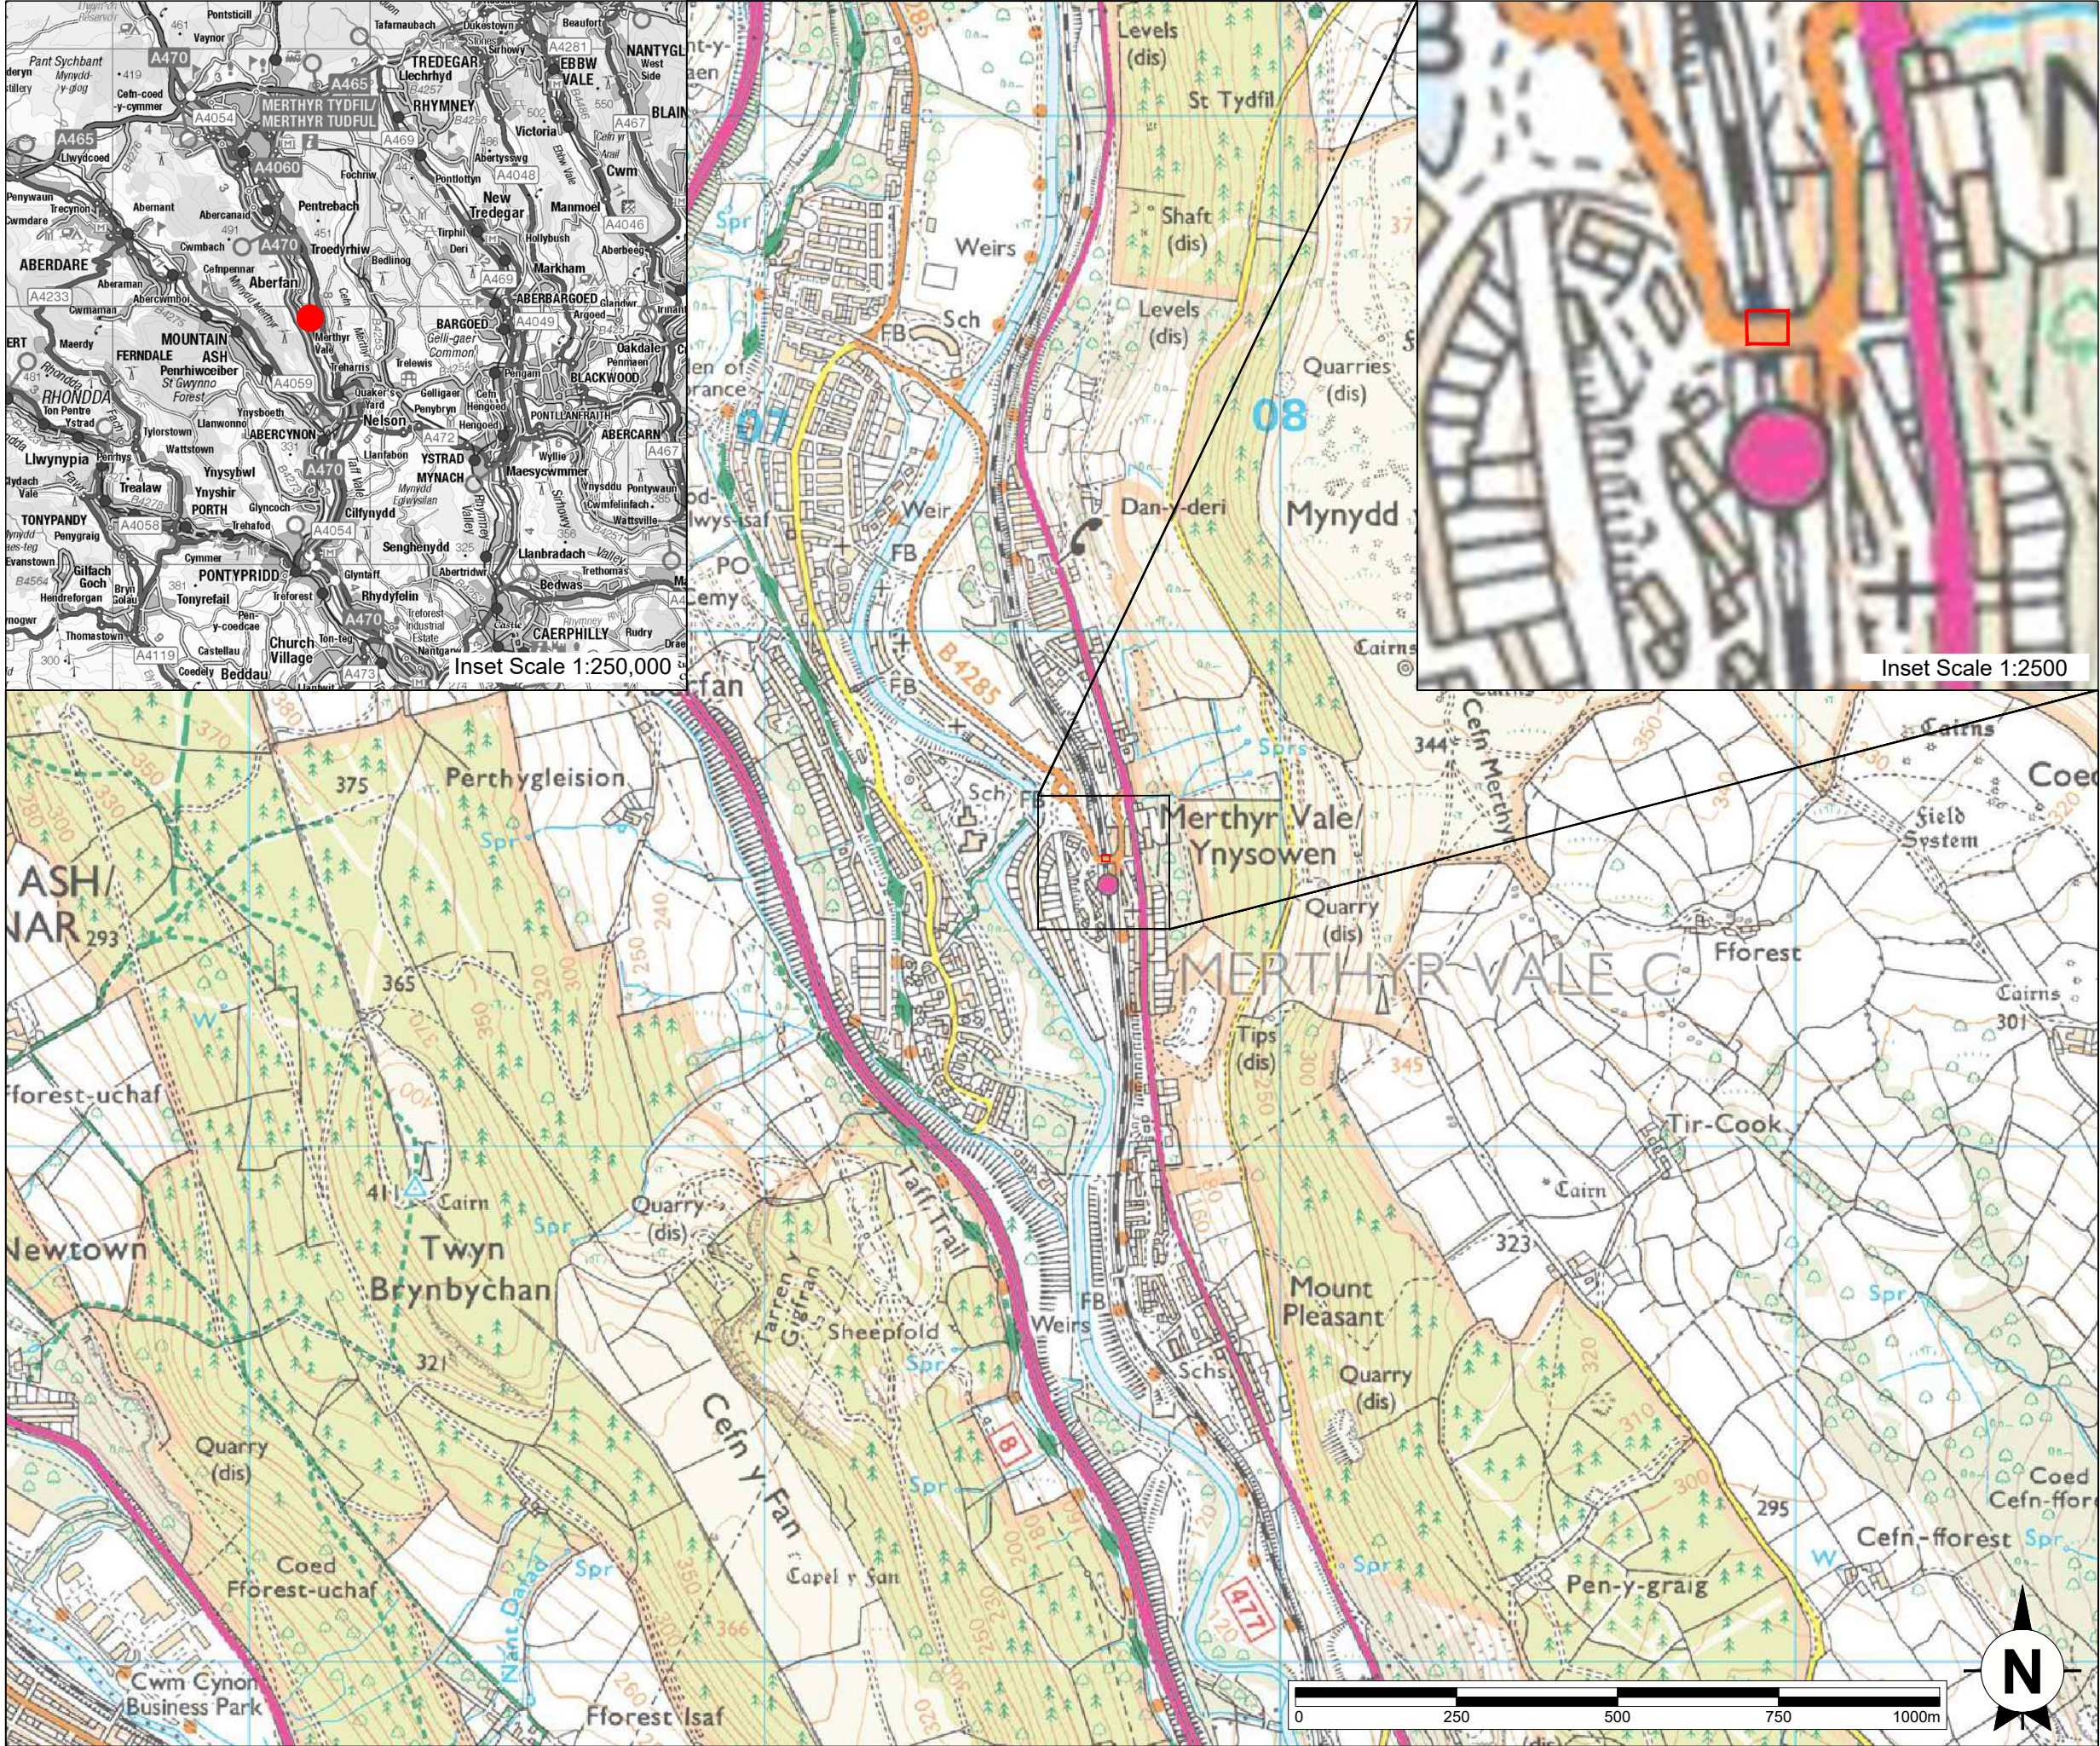

axis

- Application Boundary
- Site Location

MERTHYR VALE - B4285
PARAPET EXTENSION

Figure 1

Site Location Plan

Scale
1:10,000@A3

Date
January 2023