


PROPOSED SIDE ELEVATION

SCALE 1:50

PLANNING DEPARTMENT
- 8 MAR 2021
RECEIVED

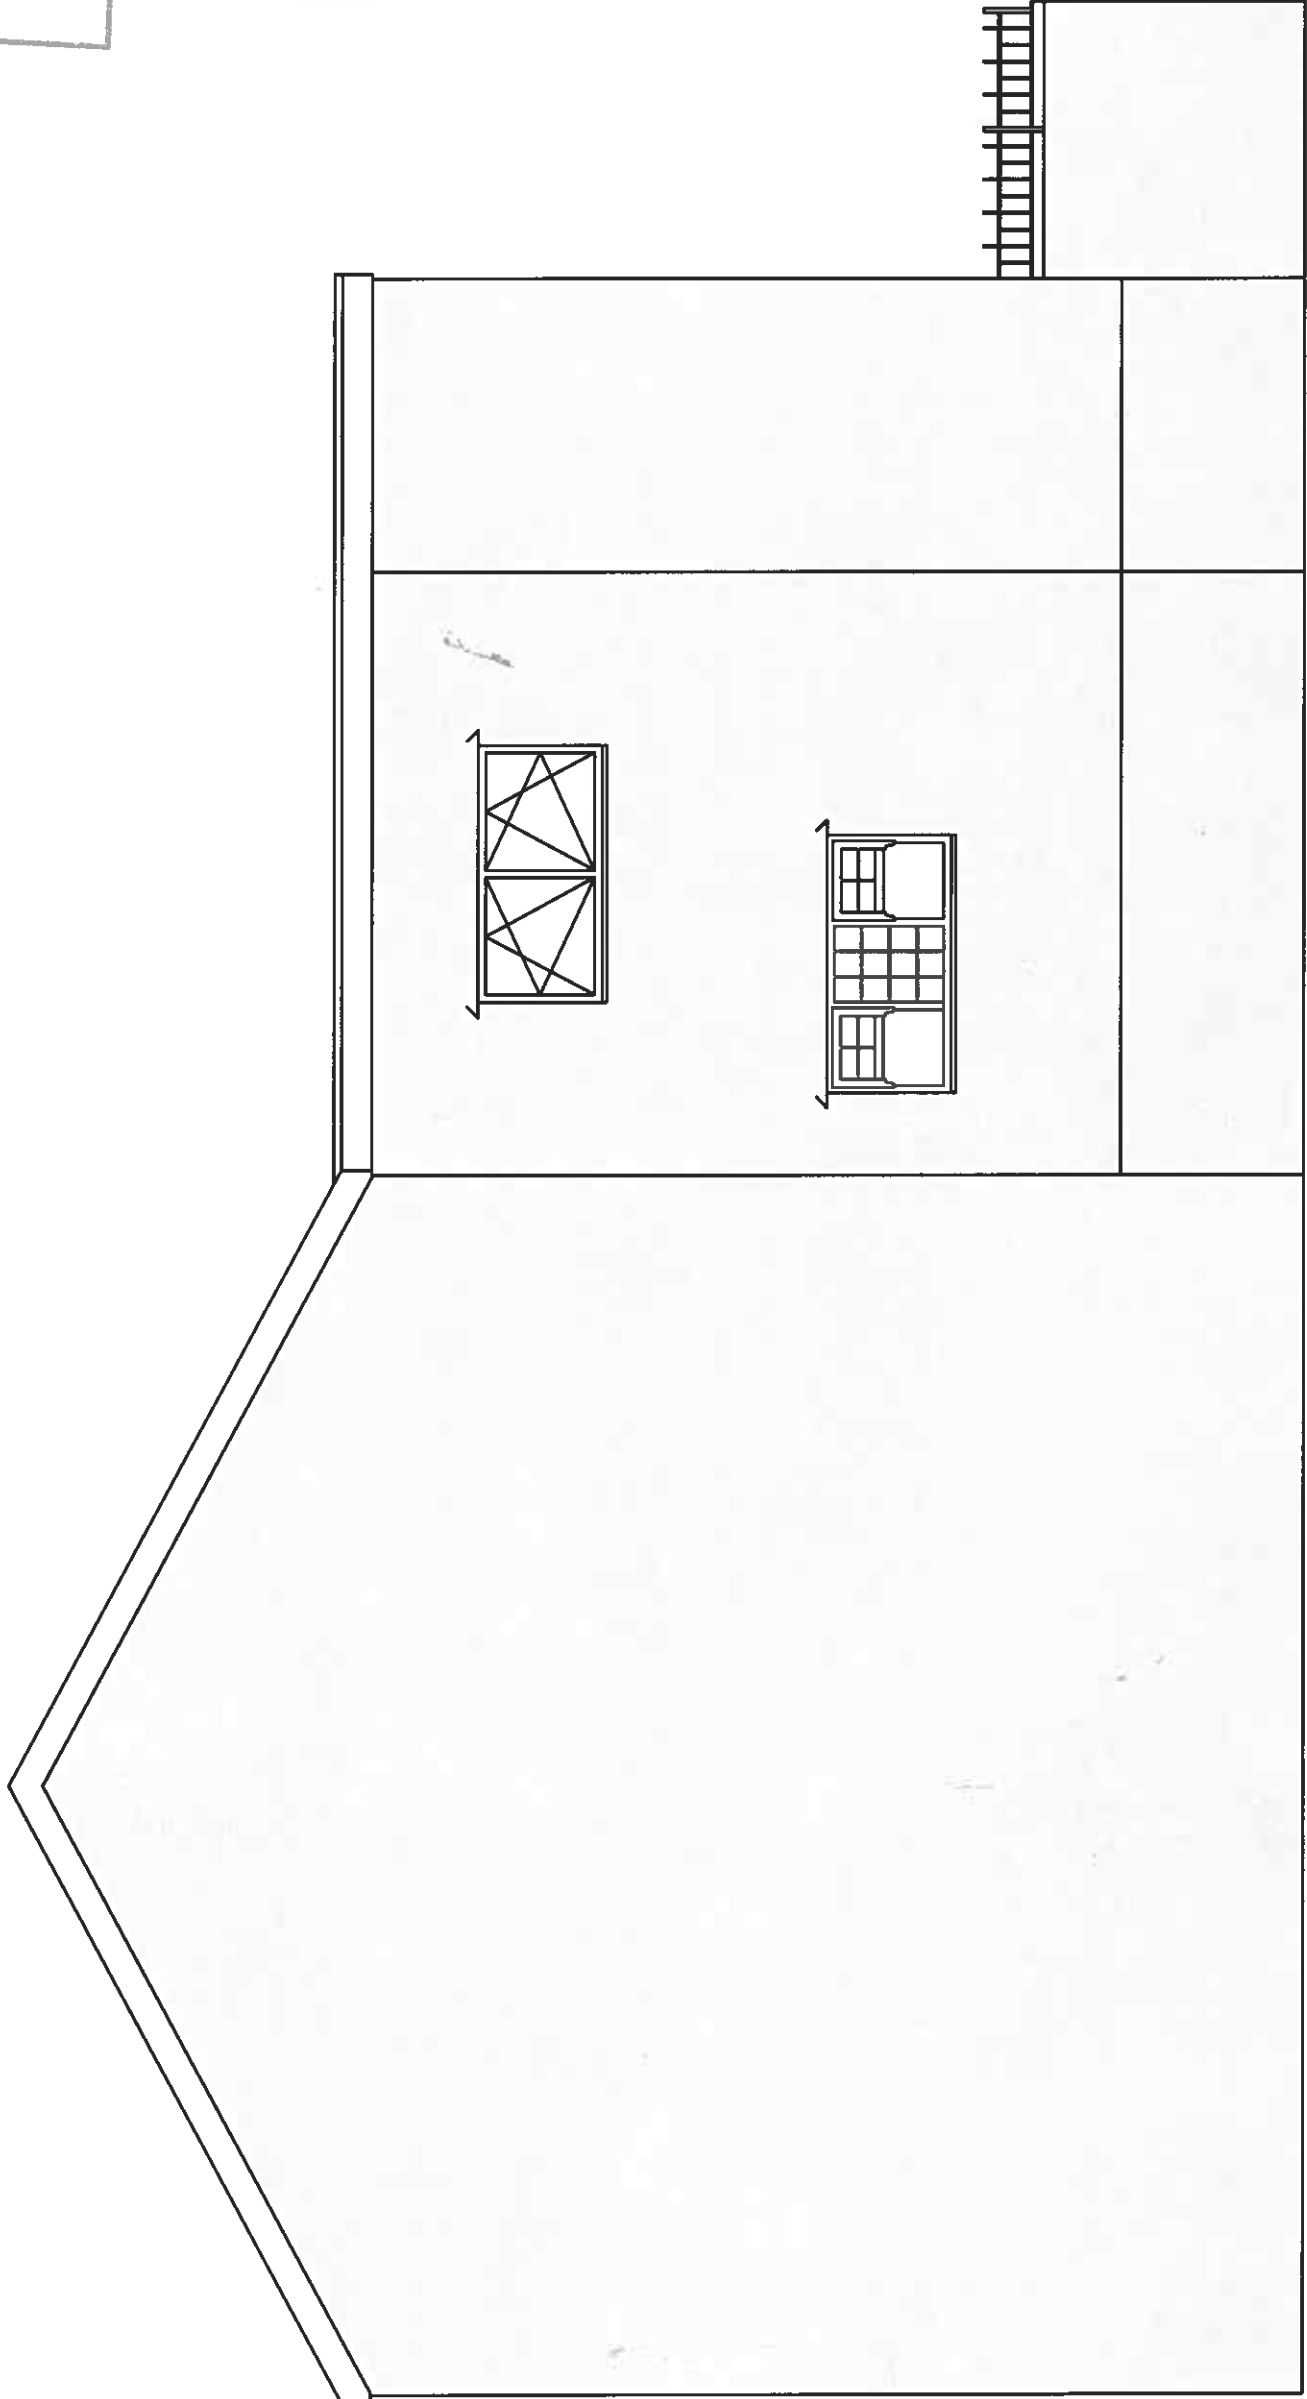

PLANNING DEPARTMENT
- 8 MAR 2021
RECEIVED