


M:\HIG\B2191100 - A465 Section 5&6 Technical Advice\DS Working File\9400 Lands\Pant Road Playground - Planning Application\Working Folder\CAD File\9400-LSI-DR-HLG-9400-0403.dwg - 17/08/2020 12:11:56 - PA16 - Ryanda

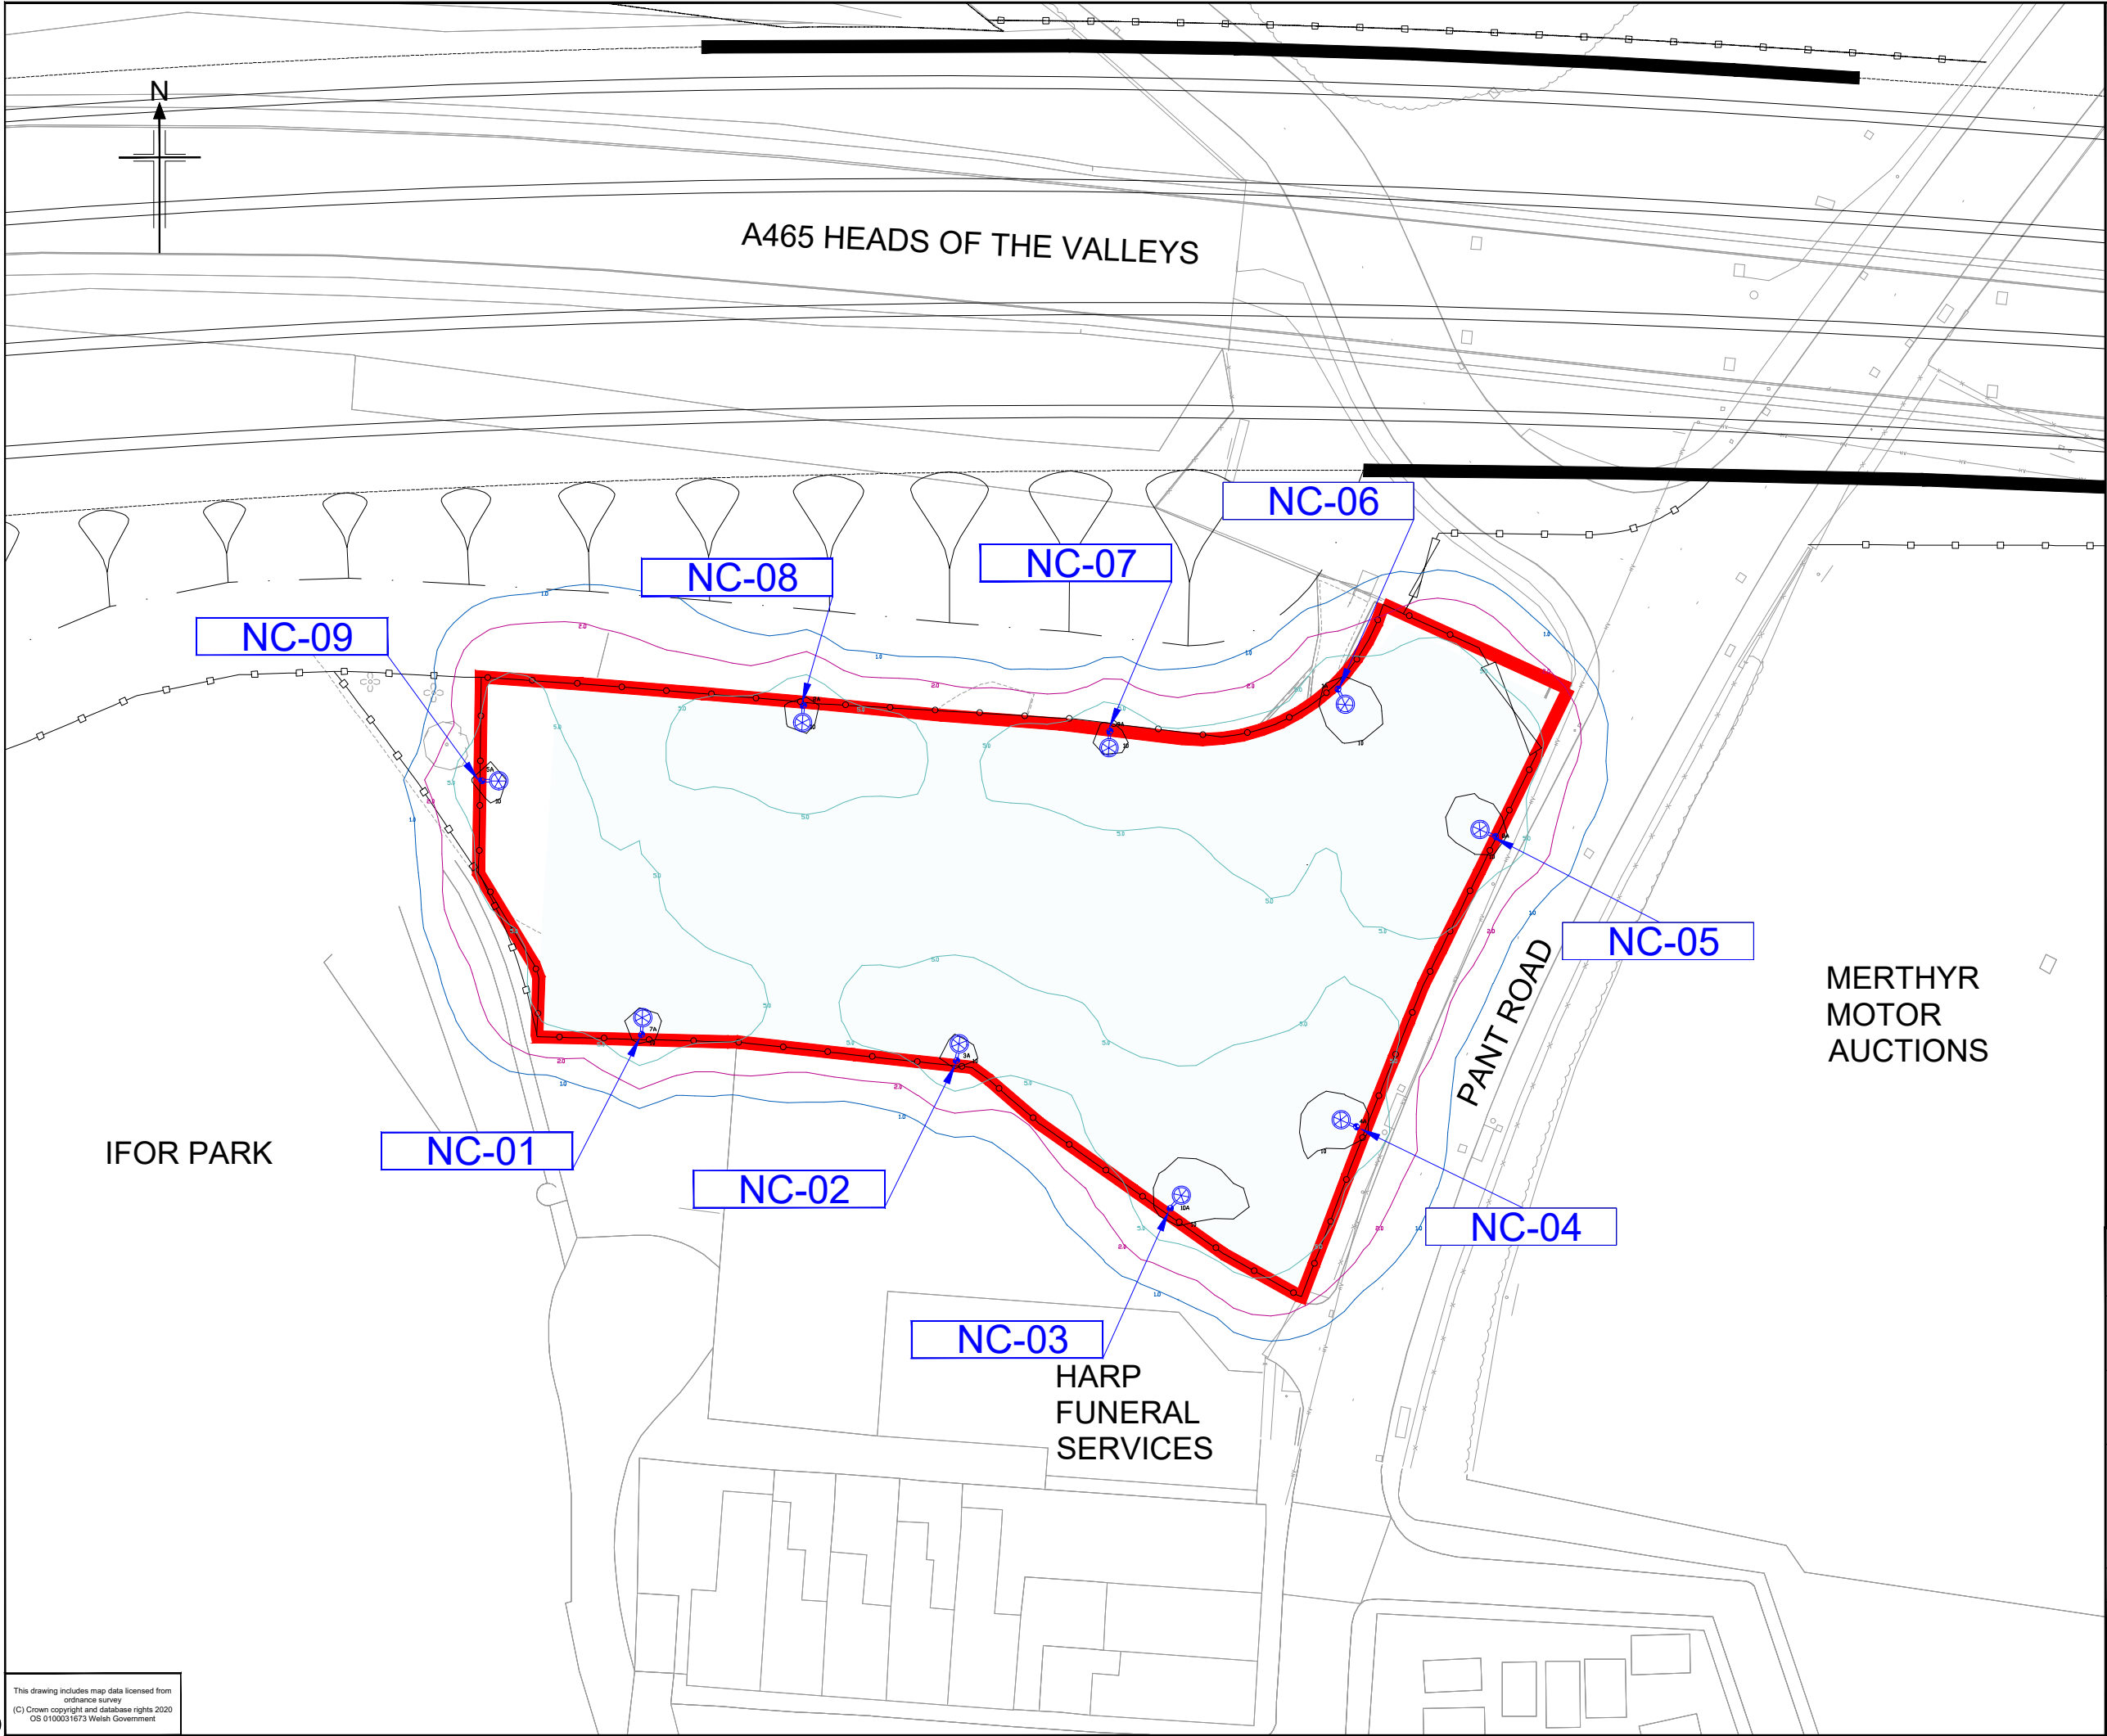


Notes

1. Drawing to be printed in colour to enable correct viewing of symbols.
2. Numbering shown is for reference purposes only. Contractor to agree column numbering.
3. To be read in conjunction with Lighting Proposal report (B2191100/JAC/LSI/REP/HIG/001).
4. Lighting design for planning purpose only.
5. Street lighting design carried out in accordance BS5489-1: 2013 and BS EN 12464
6. Luminaires have been designed with no glare and minimal back-light to avoid any light-spill onto the surrounding areas..

Legend

QTY	SYM	DESCRIPTION
09		Proposed 6m column with post top mounted trt 01 aspect mini (02 asb. sheild photometry) luminaire. File No. ASM4_LED_23W_GA2_BS_SK_EKP.

	Proposed column number
	10 Lux Isoline
	5 Lux Isoline
	2 Lux Isoline
	1 Lux Isoline
	Existing highway fencing
	Temporary MMA fencing
	Red line boundary

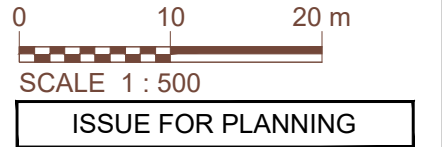

	Aug 2020	First Issue		CR	BC	HD	RT
Rev	Rev. Date	Purpose of revision		Drawn	Checked	Rev'd	Appr'd
Jacobs Churchill House, Churchill Way, Cardiff CF10 2HH Tel: +44(0)29 2035 3200 www.jacobs.com							
Client	Llywodraeth Cymru Welsh Government						
Project	A465 SECTIONS 5 & 6						
Drawing title	PA16 - LIGHTING PROPOSAL LAYOUT PLAN						
Drawing status	FOR PLANNING						
Scale	1:500 @ A3			DO NOT SCALE			
Jacobs No.	2191100			Rev	P0		
Client no.							
Drawing number	B2191100-JAC-LSI-DR-HLG-9400-0403						
© Copyright 2020 Jacobs U.K. Limited. The concepts and information contained in this document are the property of Jacobs. Use or copying of this document in whole or in part without the written permission of Jacobs constitutes an infringement of copyright. Limitation. This drawing has been prepared on behalf of, and for the exclusive use of Jacobs' Client, and is subject to, and issued in accordance with, the provisions of the contract between Jacobs and the Client. Jacobs accepts no liability or responsibility whatsoever for, or in respect of, any use of, or reliance upon, this drawing by any third party.							