




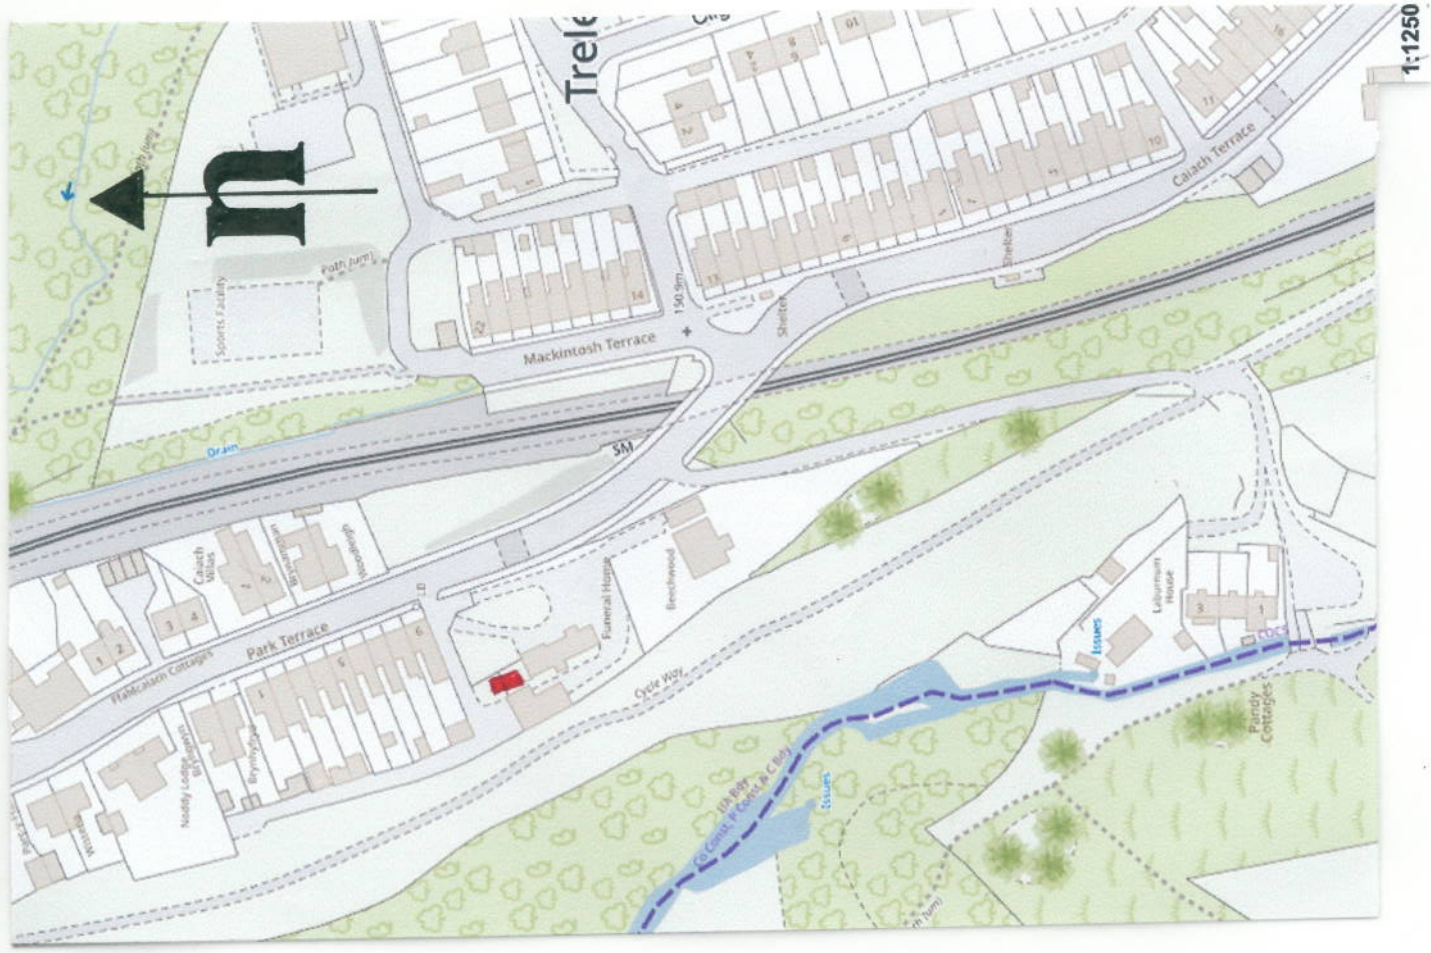

1:1250 Location Plan

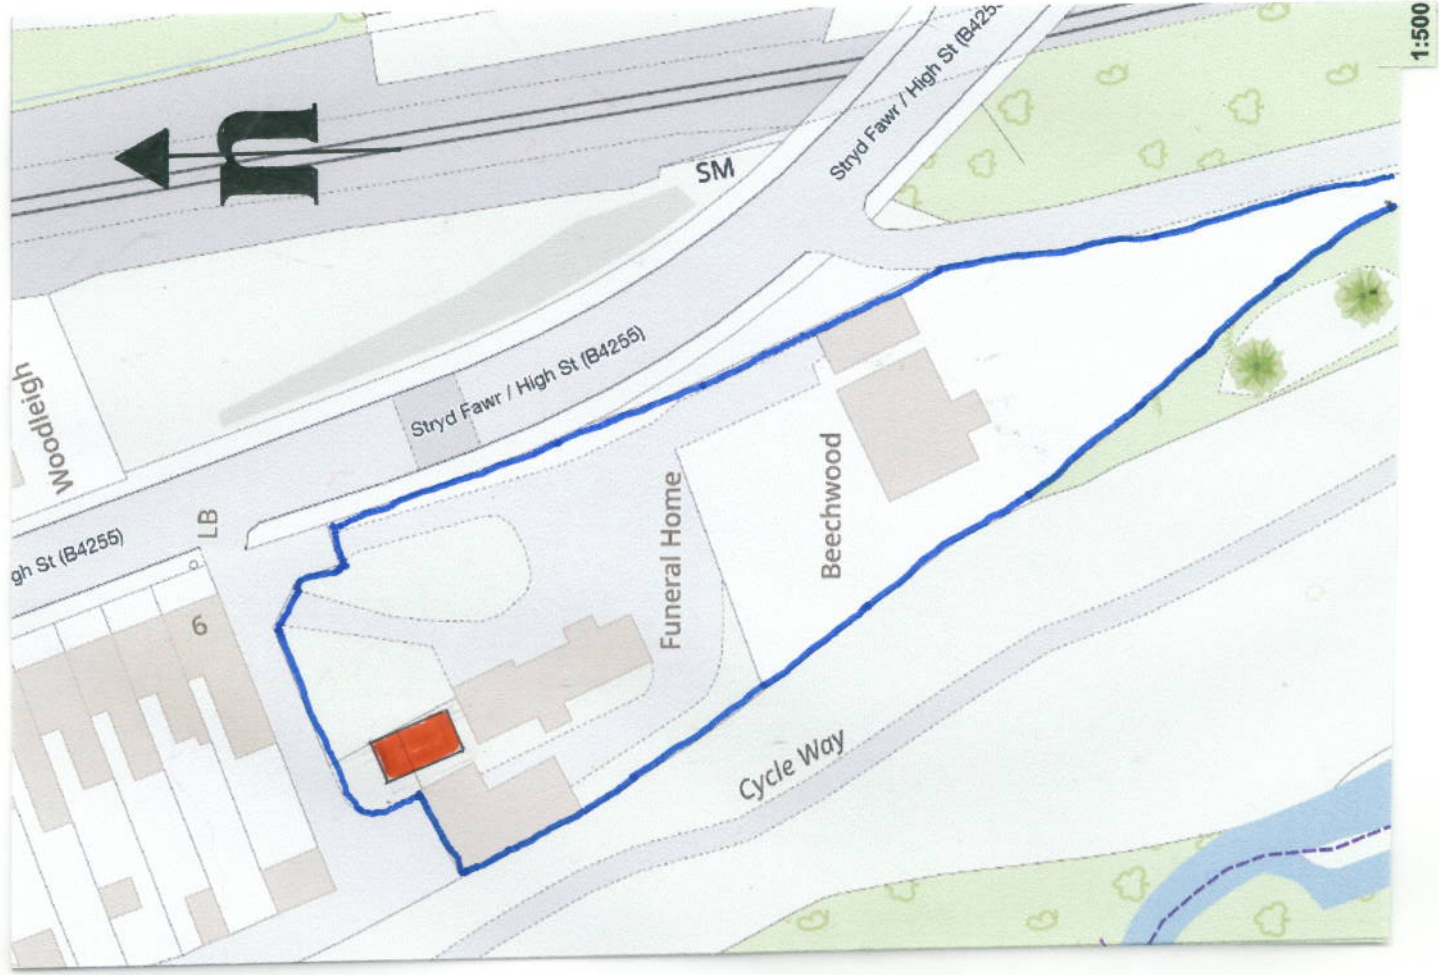

1:500 Block Plan

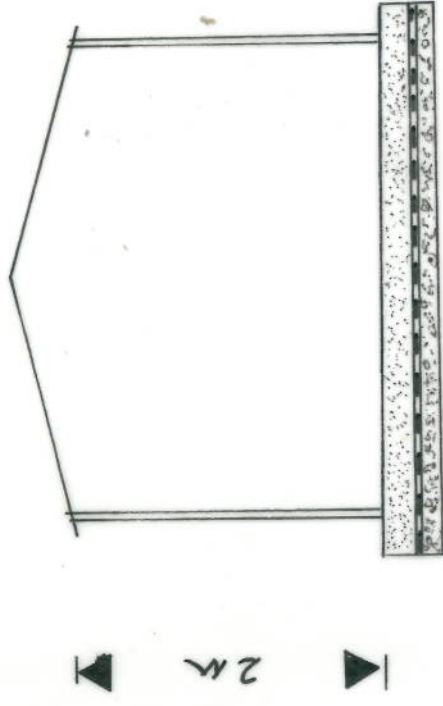

300MM CONC RETE SLAB BASE ON 100MM  
HARDCORE

DOMESTIC GARAGE ADJACENT TO THE  
FUNERAL HOME, PARK TERR,  
TRELEWIS, TEHARRIS CF46 6ET FOR MR  
JOHN DAVIES  
DRW NO 2 OF 2 SCALE 1:50, 1:1250 AND  
1:500 MARCH 2024