

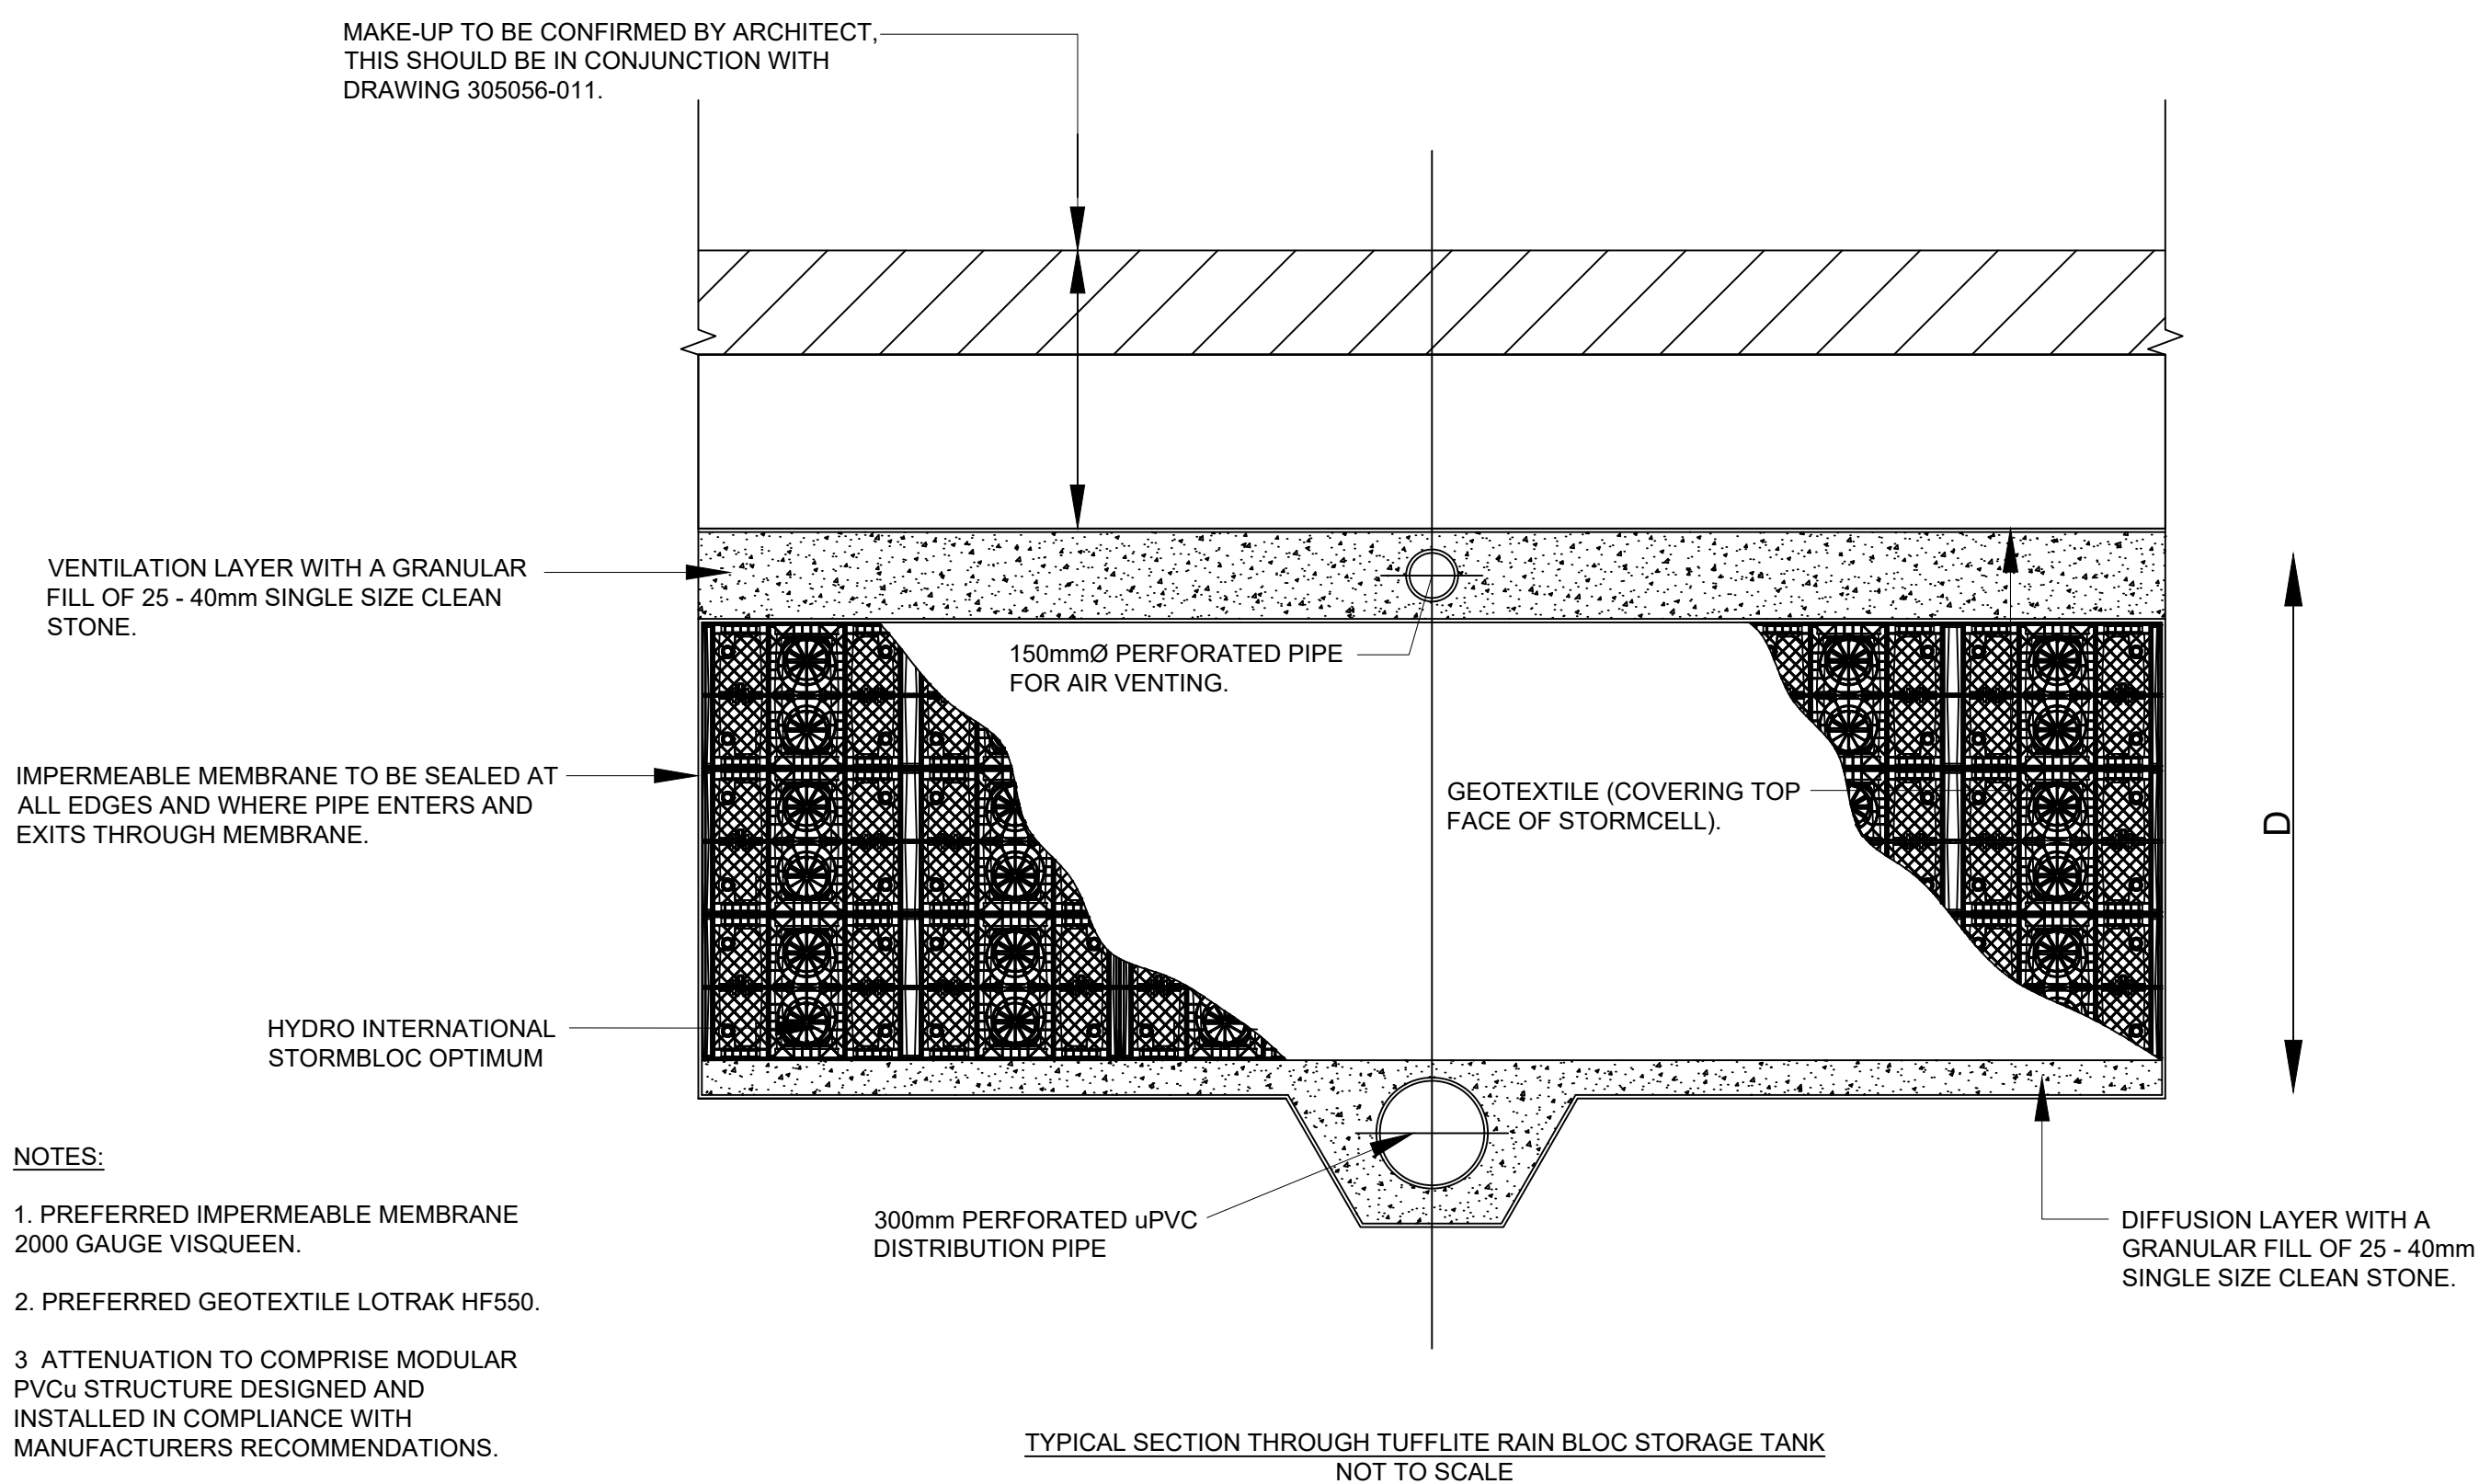
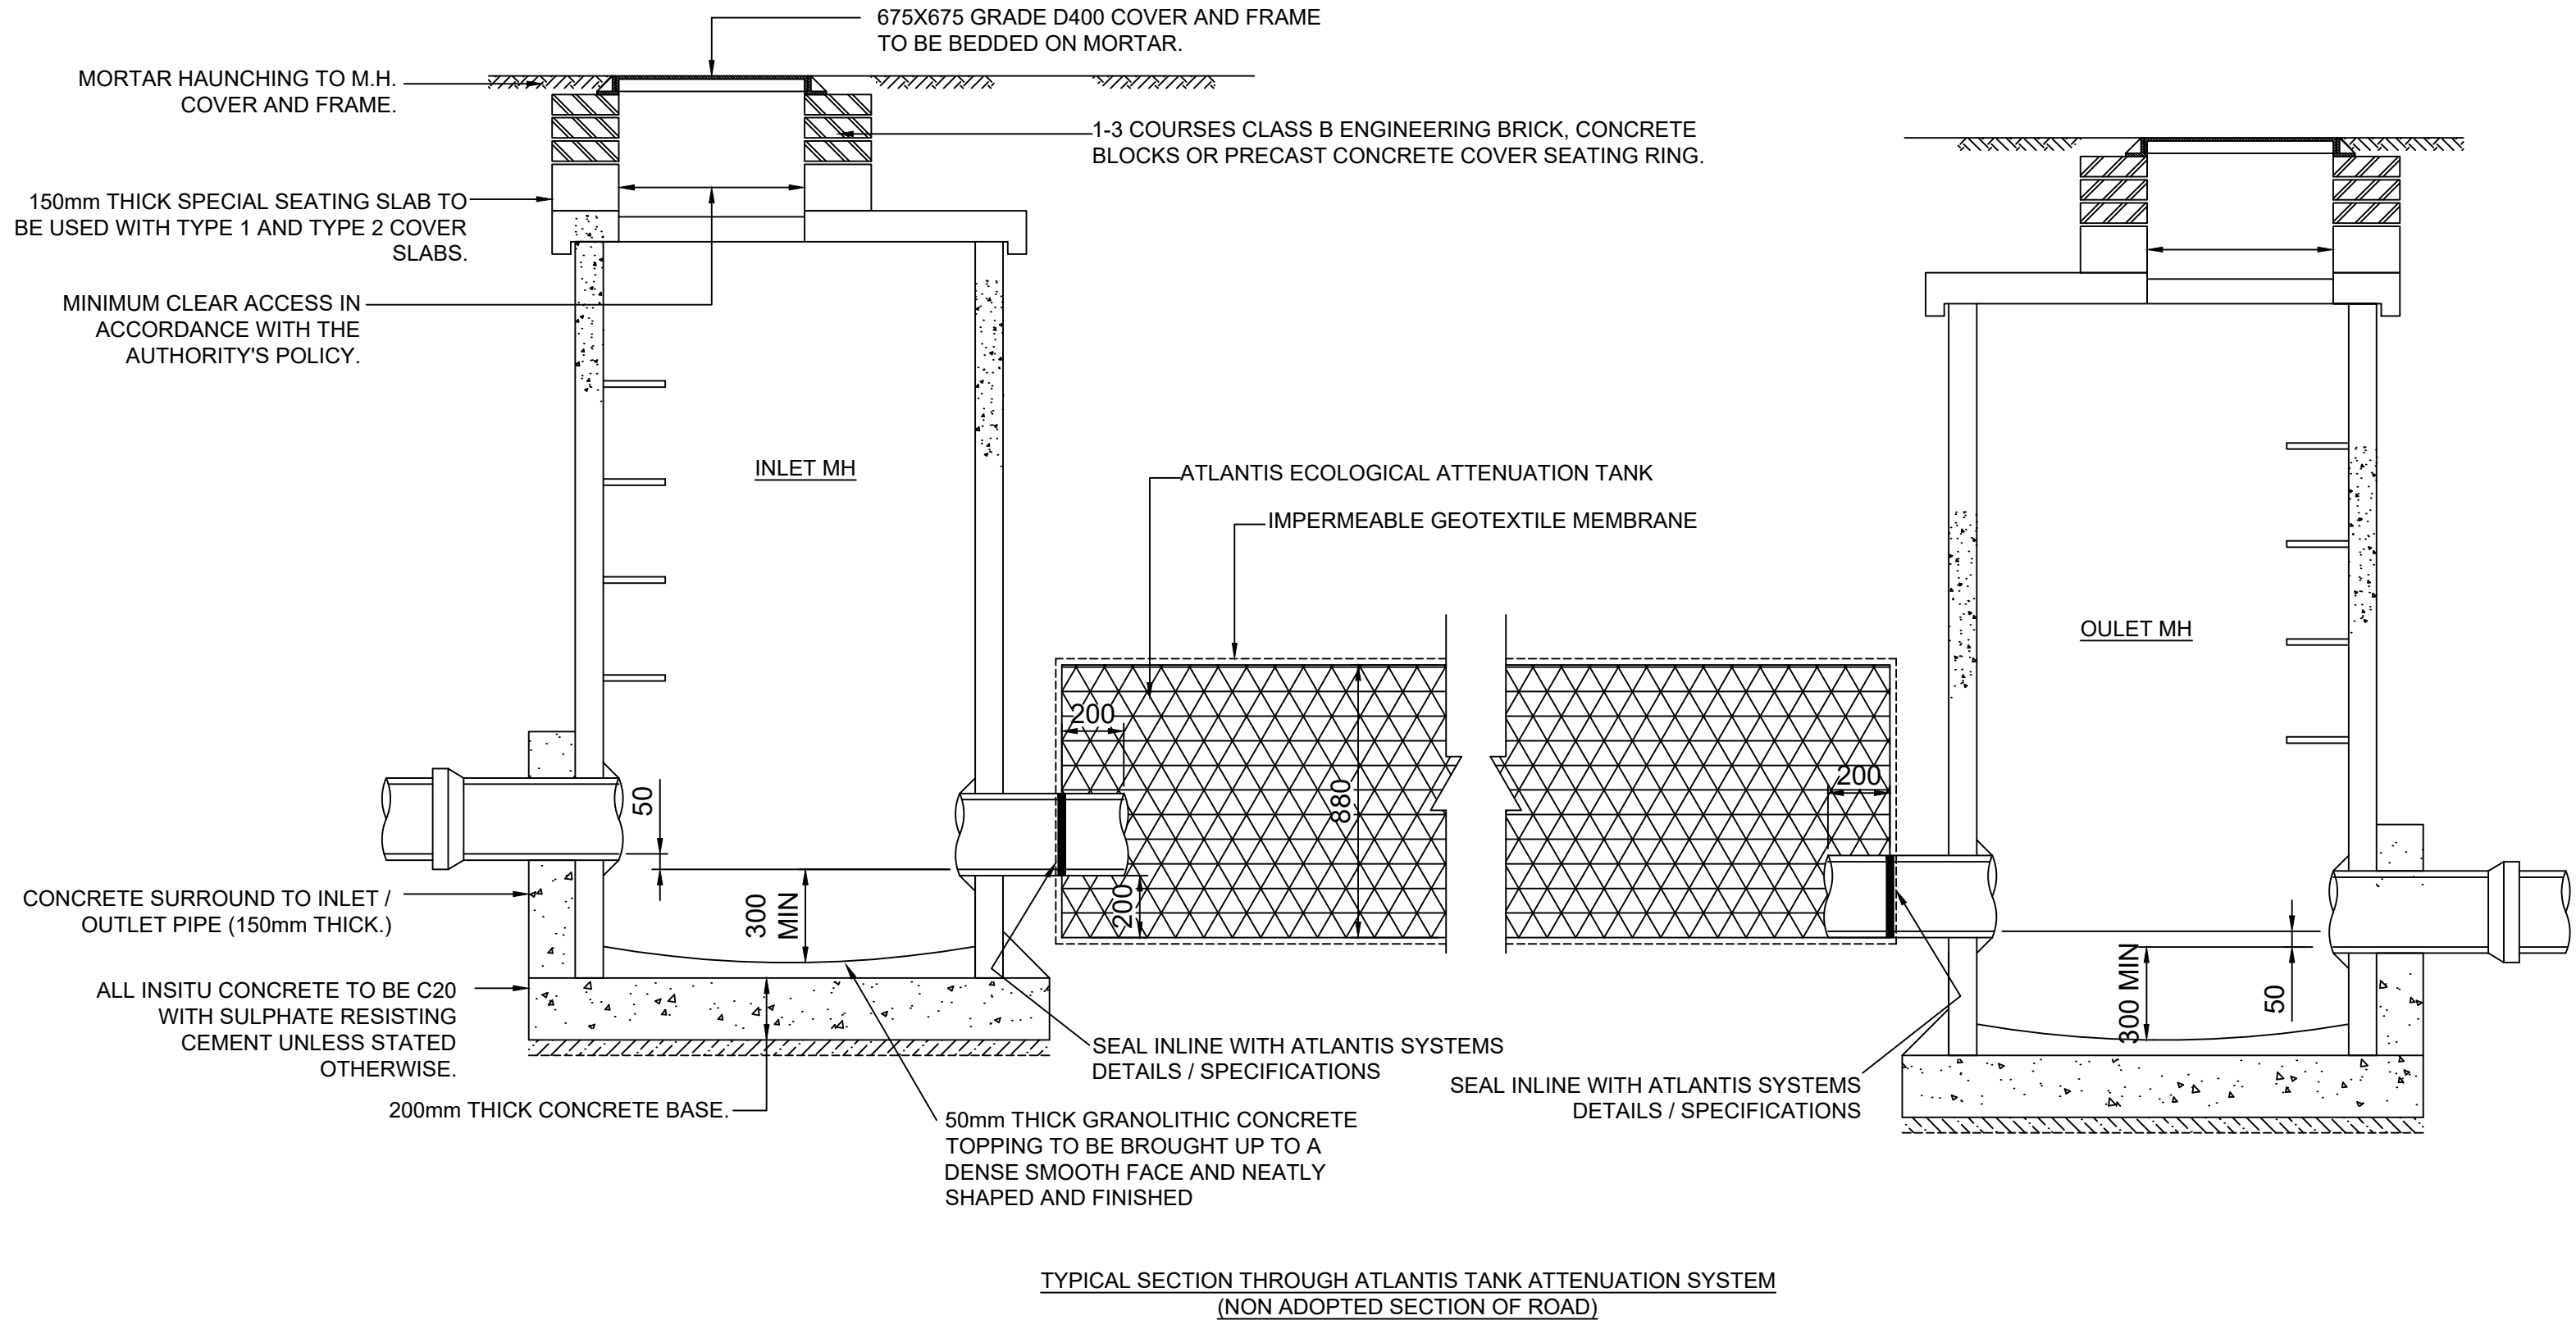


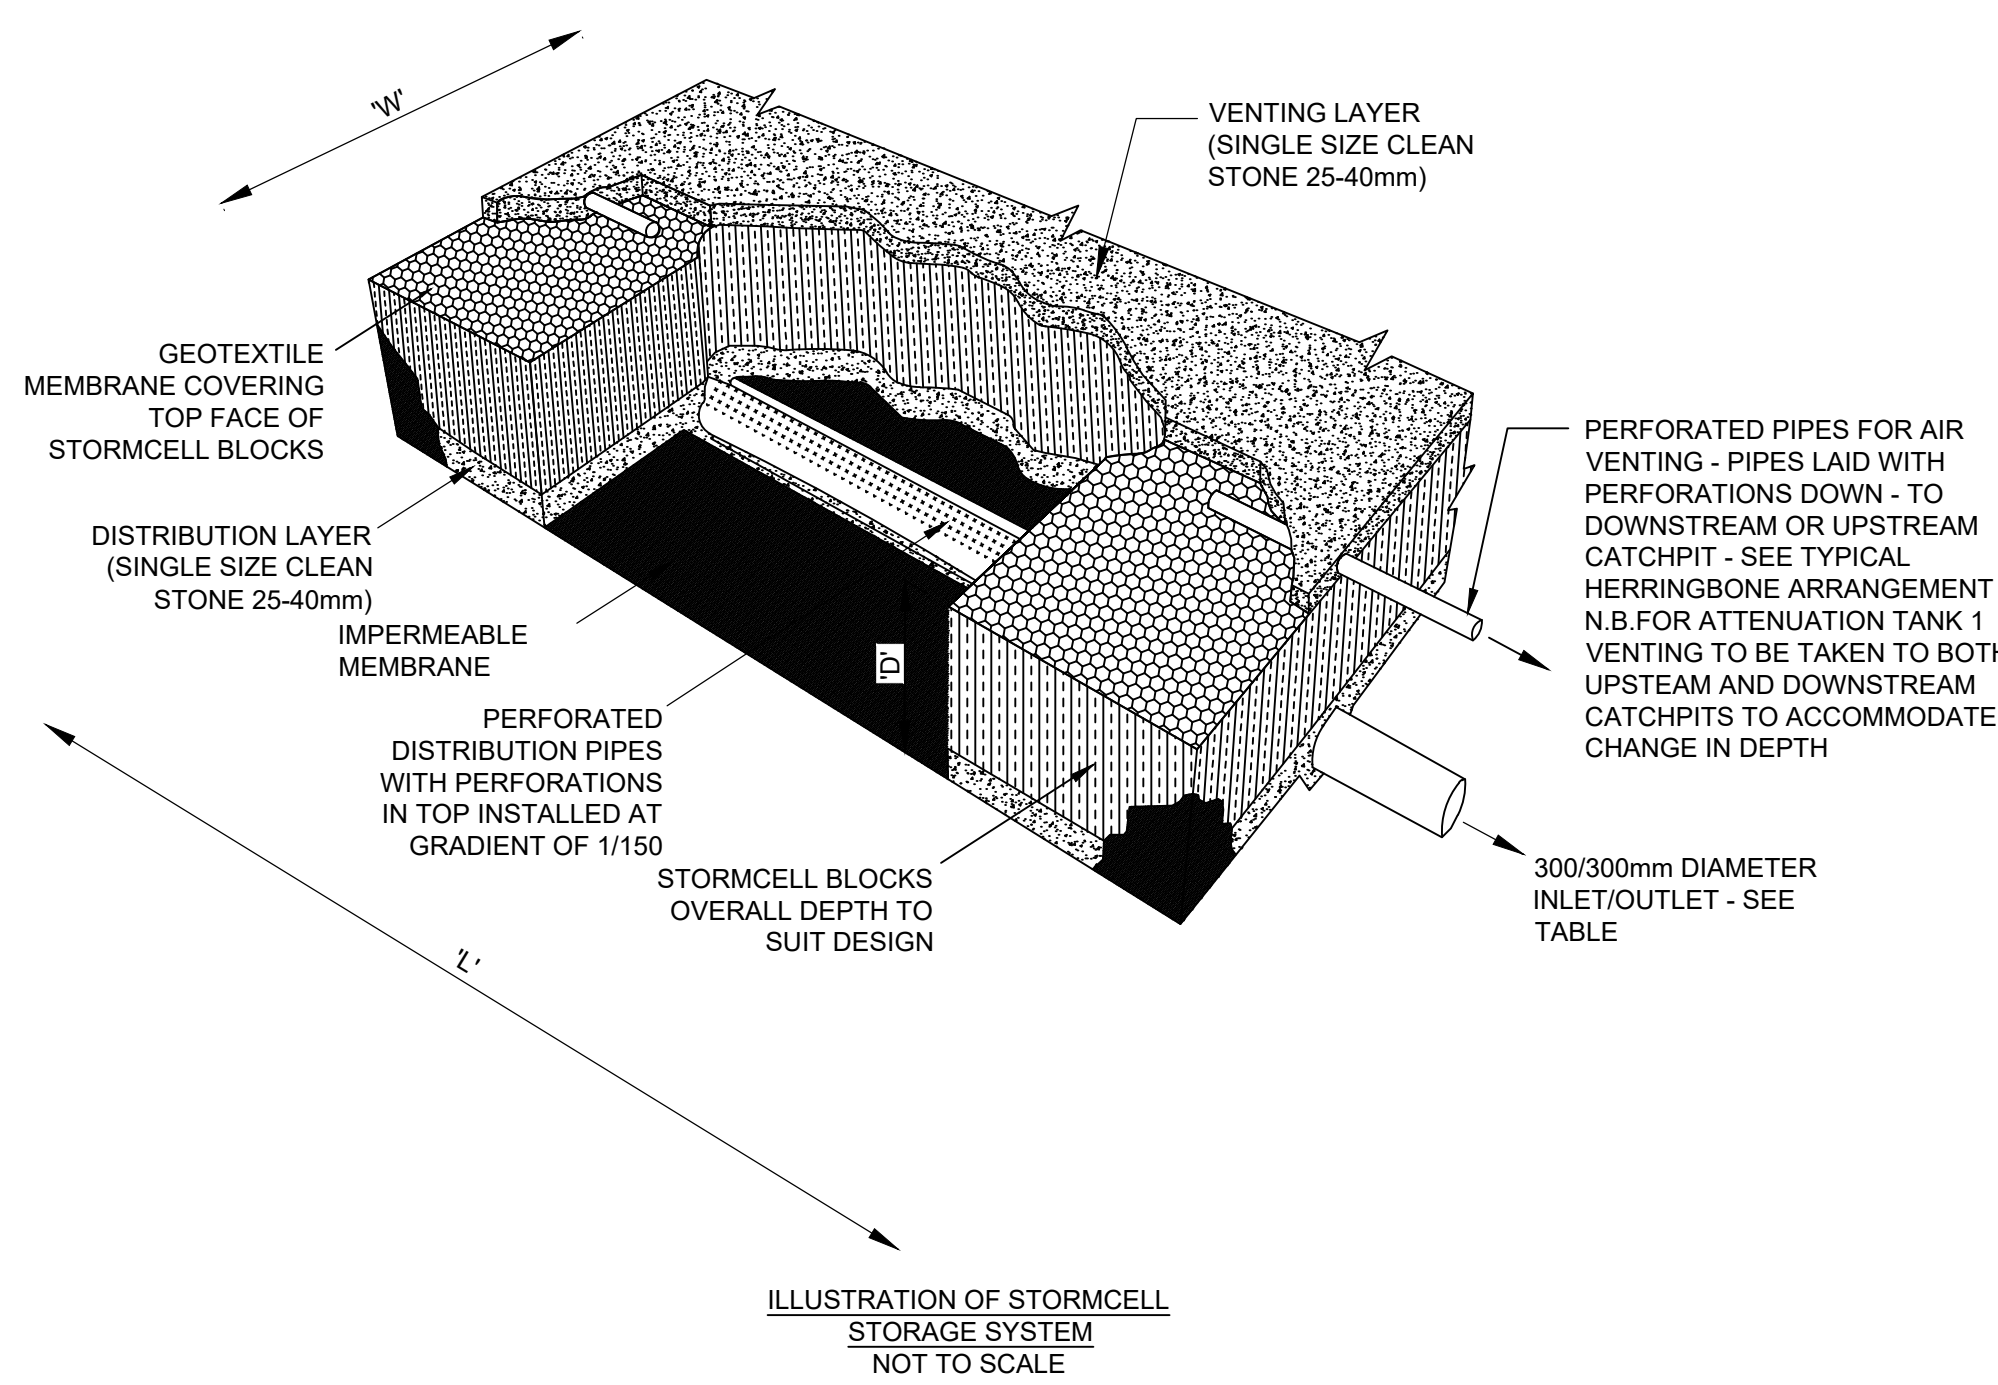

NOTES:

1. PREFERRED IMPERMEABLE MEMBRANE 2000 GAUGE VISQUEEN.
2. PREFERRED GEOTEXTILE LOTRAK HF550.
3. ATTENUATION TO COMPRISE MODULAR PVCu STRUCTURE DESIGNED AND INSTALLED IN COMPLIANCE WITH MANUFACTURERS RECOMMENDATIONS.

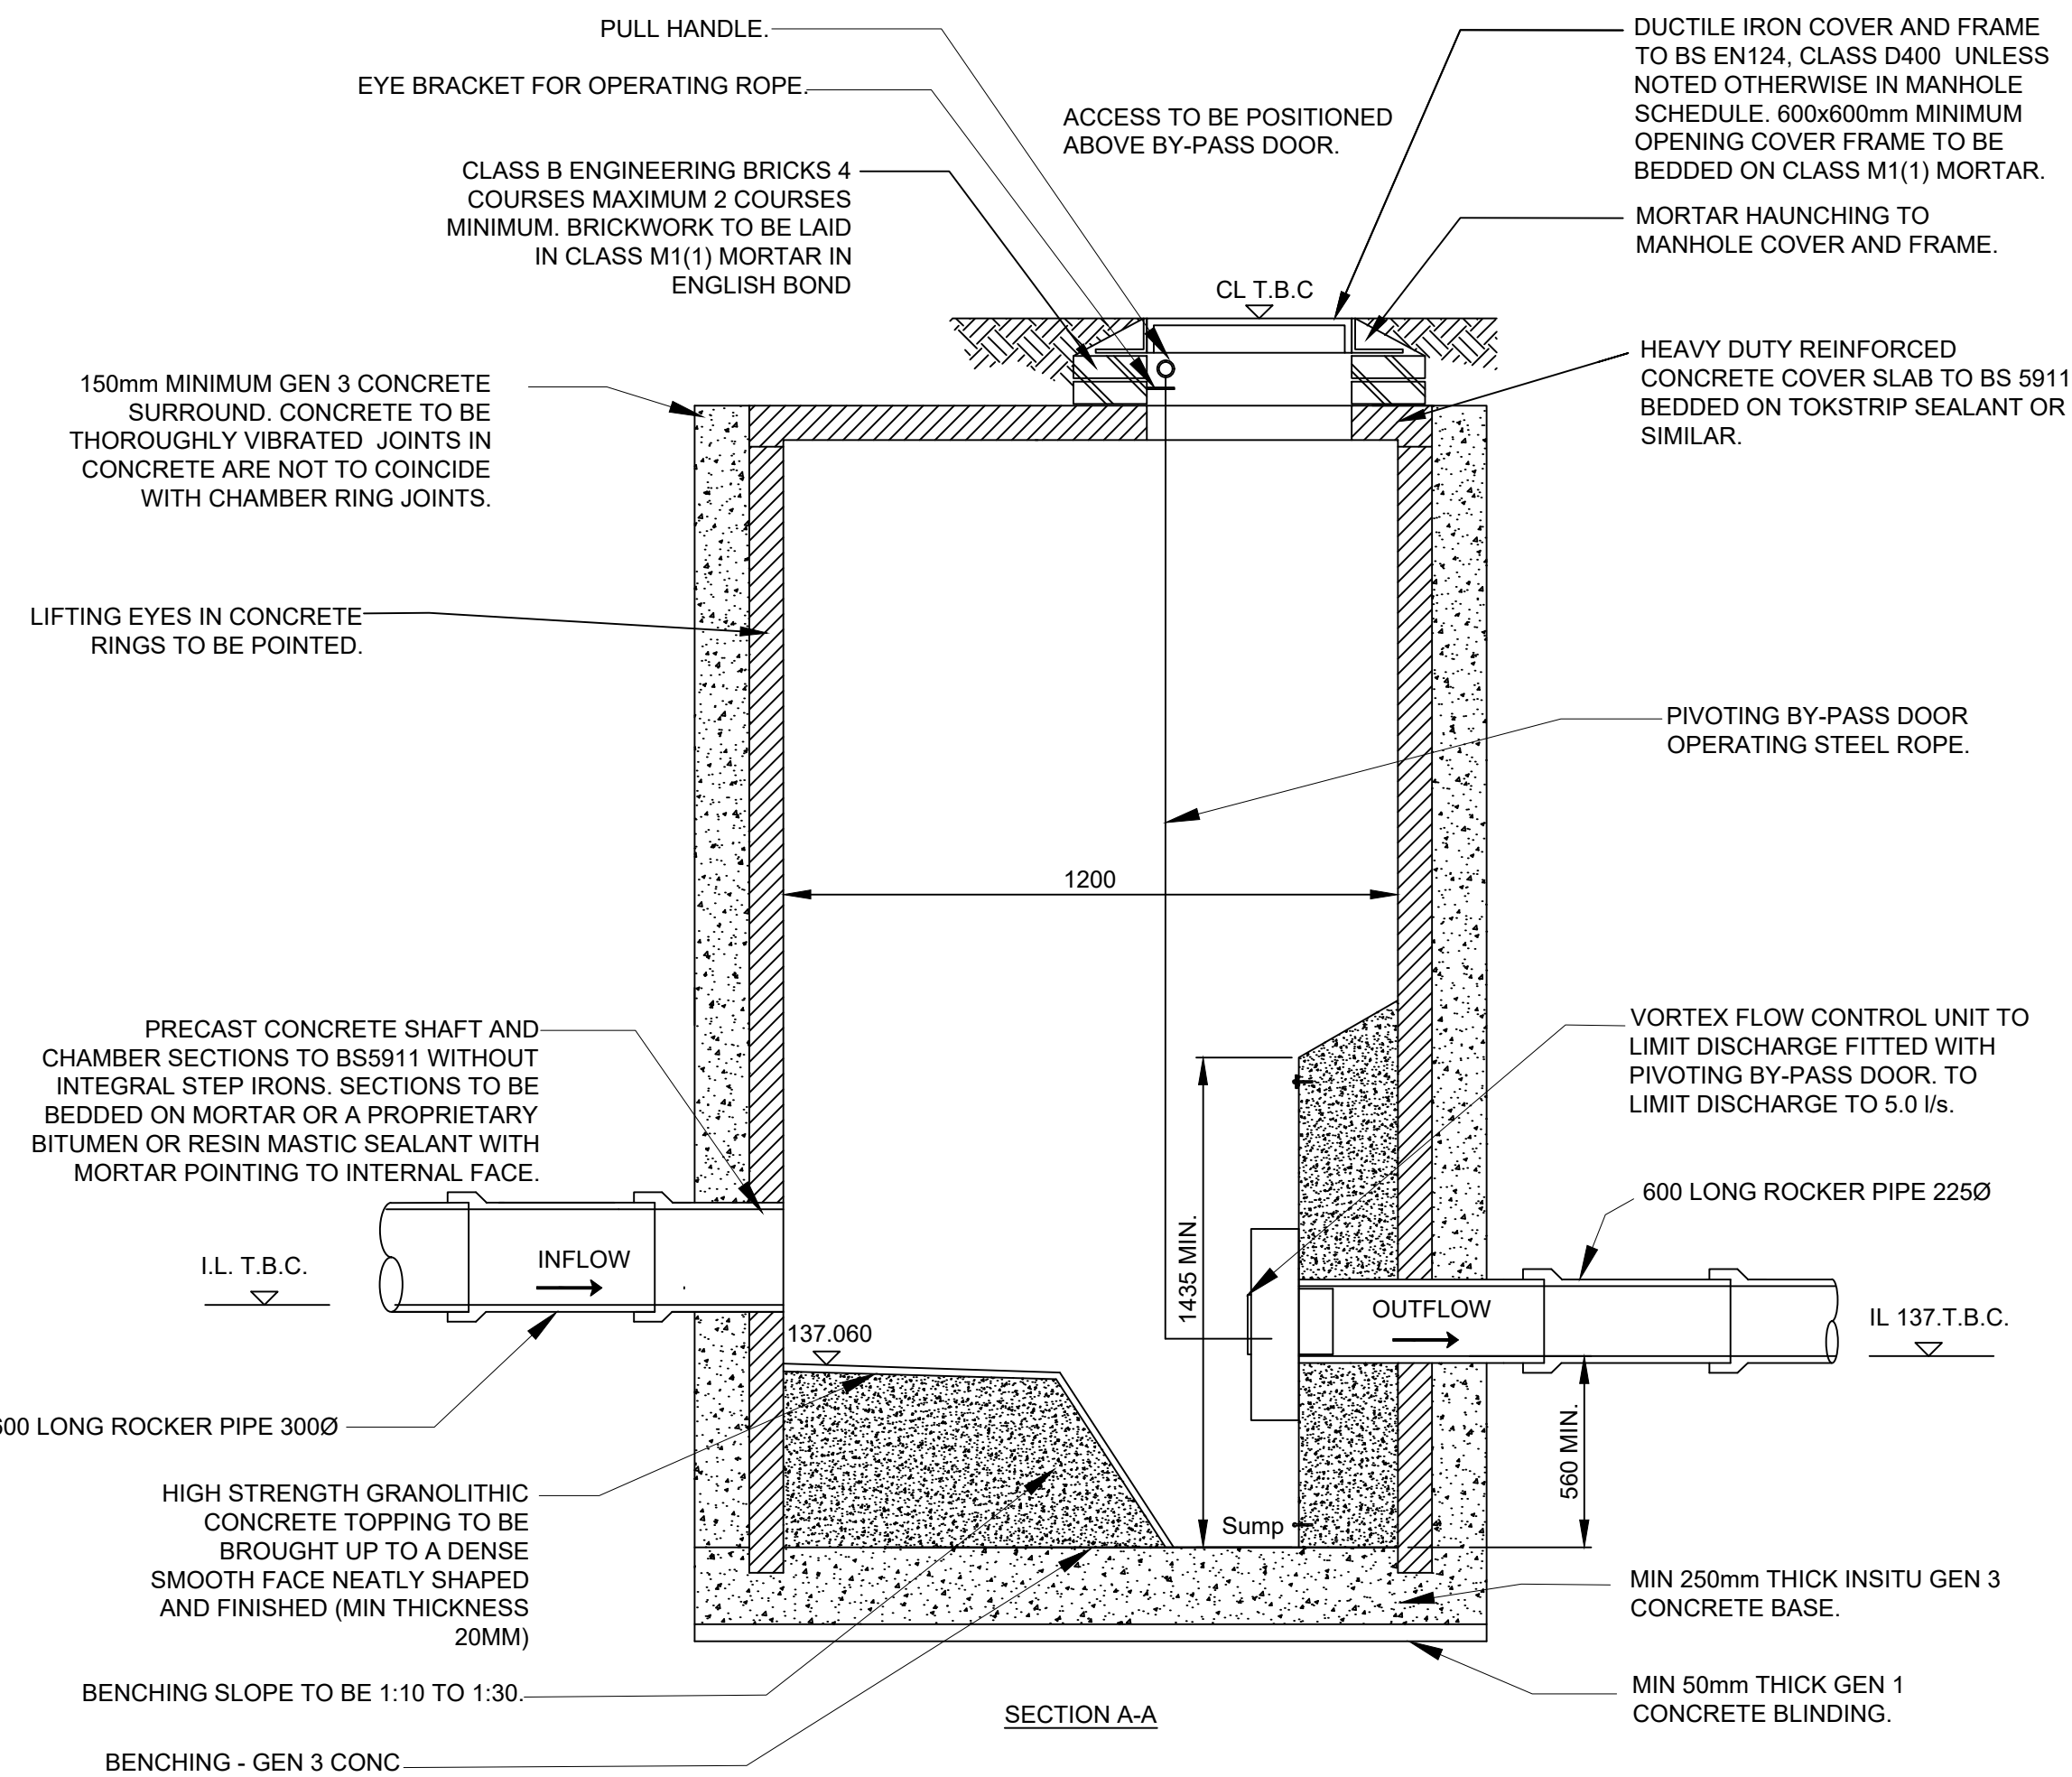

GENERAL NOTES

1. ALL WORKS UNLESS NOTED OTHERWISE TO BE CARRIED OUT IN ACCORDANCE RELEVANT CODES OF PRACTICE AND WELSH BUILDING STANDARDS.
2. PRIVATE DRAINAGE TO BE CONSTRUCTED IN ACCORDANCE WITH BS:EN:752 - DRAIN & SEWER SYSTEMS OUT SIDE BUILDINGS TO THE APPROVAL OF THE BUILDING CONTROL OFFICER.
2. THIS DRAWING IS TO BE READ IN CONJUNCTION WITH ALL RELEVANT ARCHITECTS, ENGINEERS & SPECIALIST DRAWINGS AND SPECIFICATIONS.
3. ALL DIMENSIONS IN MILLIMETRES AND ALL LEVELS IN METERS UNLESS NOTED OTHERWISE.
4. ANY DISCREPANCIES NOTED ON SITE ARE TO BE REPORTED TO THE ENGINEER IMMEDIATELY.
5. THE CONTRACTOR MUST VERIFY THE LOCATION AND LEVEL OF THE EXISTING DRAINAGE AFFECTED BY THE NEW WORKS AND CONFIRM HIS ACCEPTANCE OR OTHERWISE OF THE INFORMATION SHOWN ON THE DRAWINGS PRIOR TO

PLANNING

REV	DESCRIPTION	BY	CHK	APP	DATE
1					

HARLEY HADDOW CONSULTING ENGINEERS
Suite 4/3, The SkyPark, 8 Elliot Place, Glasgow, G3 8EP
T: +44 (0) 141 332 3031
Email: glas@harleyhaddow.com
www.harleyhaddow.com
Association of Consulting Engineers Member Firm
Edinburgh | Glasgow | London | Dubai

h HARLEY HADDOW

Project:

Proposed Industrial Units
Pant Industrial Estate
Merthyr Tydfil, Wales

Drawing Title:

Proposed Drainage
Construction Details
Sheet 04

Scale @	A1	Date	Engineer
1:20		February 2020	C.Connor
Drawing No.	Revision		
305056-043	-		