
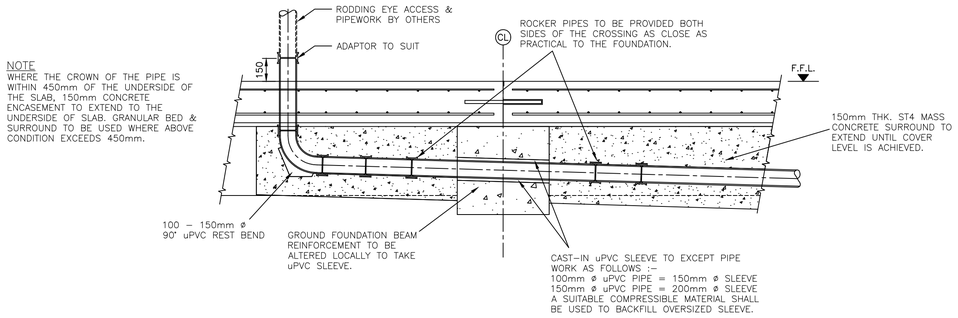



TYPICAL THRO BEAM CROSSING DETAIL INTERNAL / EXTERNAL

(Scale 1:20)

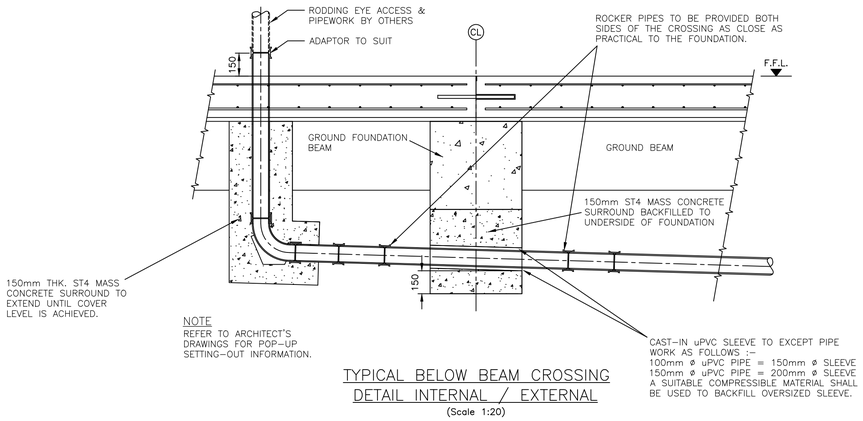


TYPICAL BELOW BEAM CROSSING DETAIL INTERNAL / EXTERNAL

(Scale 1:20)

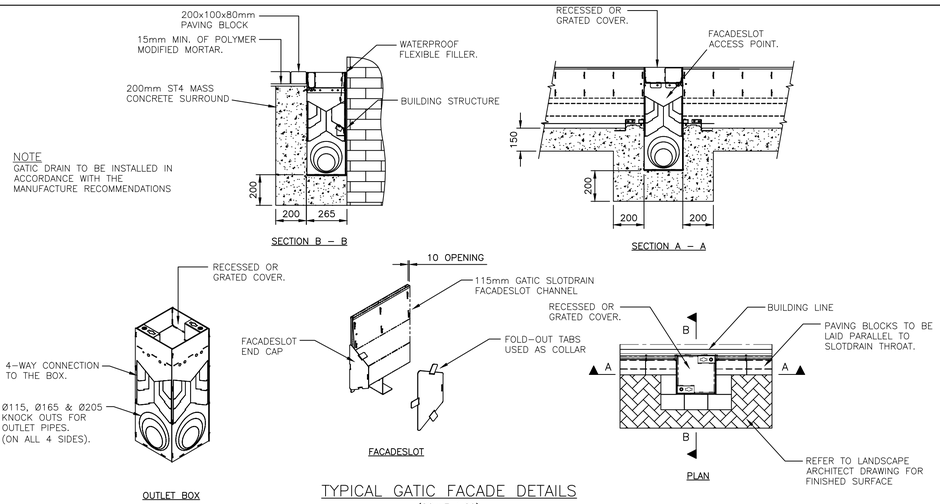

TYPICAL GATIC FACADE DETAILS


(SCALE 1:20)

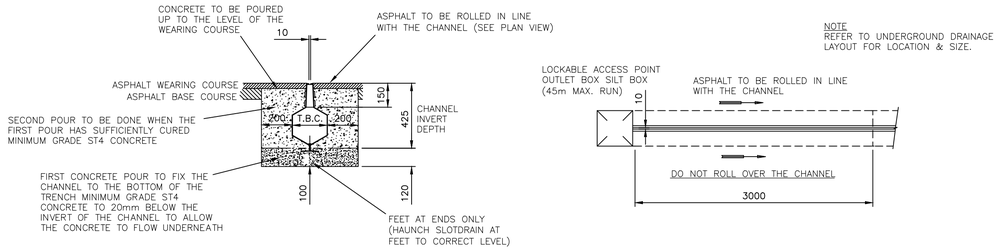

SECTION DETAIL
(SCALE: 1:20)

GATIC SLOTDRAIN ASPHALT INSTALLATION
(SCALE: 1:20)


PLAN DETAIL
(SCALE: 1:20)

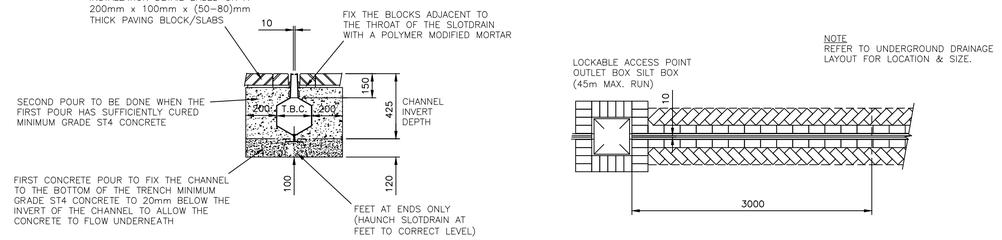

SECTION DETAIL
(SCALE: 1:20)

GATIC SLOTDRAIN BLOCK/SLABS INSTALLATION
(SCALE: 1:20)


PLAN DETAIL
(SCALE: 1:20)

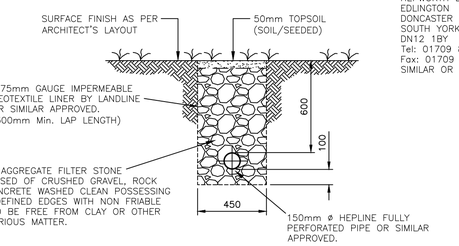

FIELD DRAIN


(Scale 1:20)

NOTE
SUPPLIED BY:–
HEPWORTH BUILDING PRODUCT
EDLINGTON
DONCASTER
SOUTH YORKSHIRE
DN12 1BY
Tel: 01709 856 300
Fax: 01709 856 301
SIMILAR OR EQUAL APPROVED

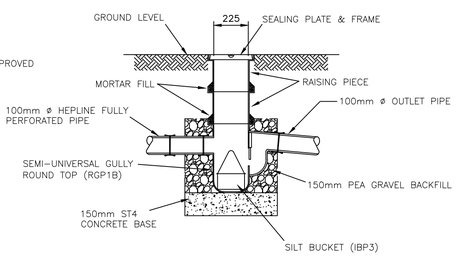

ROAD FILTER TRENCH SILT TRAP


(Scale 1:20)

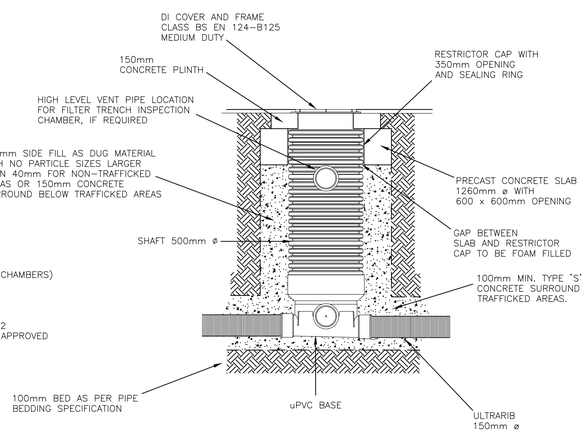

NOTE
SUPPLIED BY:–
WAVIN LIMITED
(OSMA INSPECTION CHAMBERS)
EDLINGTON LANE
DONCASTER
SOUTH YORKSHIRE
DN12 1BY
Tel: 0844 856 5152
SIMILAR OR EQUAL APPROVED


TYPICAL uPVC MANHOLE INSPECTION CHAMBER

DEPTH FROM GROUND LEVEL TO SOFFIT 0.75m – 1.2m
(Scale 1:20)

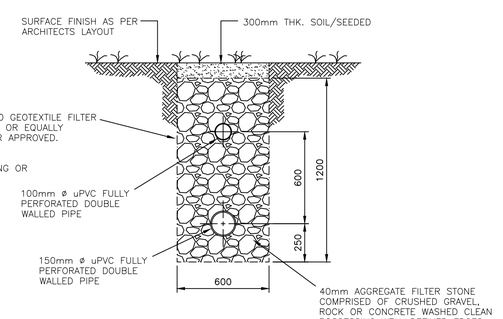

ROAD FILTER TRENCH DRAIN

(Scale 1:20)

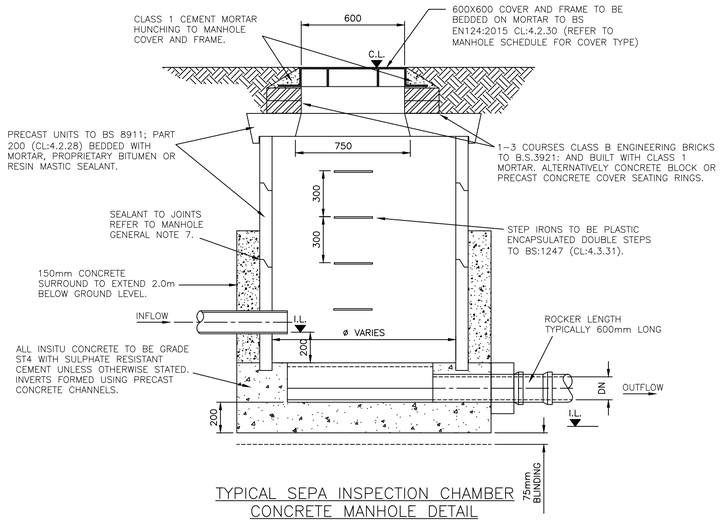

TYPICAL SEPA INSPECTION CHAMBER CONCRETE MANHOLE DETAIL

DEPTH FROM GROUND LEVEL TO SOFFIT 1.2m – 3.0m
(Scale 1:20)

GENERAL NOTES

1 ALL WORKS UNLESS NOTED OTHERWISE TO BE CARRIED OUT IN ACCORDANCE RELEVANT CODES OF PRACTICE AND WELSH BUILDING STANDARDS.

2 PRIVATE DRAINAGE TO BE CONSTRUCTED IN ACCORDANCE WITH BS:EN:752 – DRAIN & SEWER SYSTEMS OUT SIDE BUILDINGS TO THE APPROVAL OF THE BUILDING CONTROL OFFICER.

2 THIS DRAWING IS TO BE READ IN CONJUNCTION WITH ALL RELEVANT ARCHITECTS, ENGINEERS & SPECIALIST DRAWINGS AND SPECIFICATIONS.

3 ALL DIMENSIONS IN MILLIMETRES AND ALL LEVELS IN METERS UNLESS NOTED OTHERWISE.

4 ANY DISCREPANCIES NOTED ON SITE ARE TO BE REPORTED TO THE ENGINEER IMMEDIATELY.

5 THE CONTRACTOR MUST VERIFY THE LOCATION AND LEVEL OF THE EXISTING DRAINAGE AFFECTED BY THE NEW WORKS AND CONFIRM HIS ACCEPTANCE OR OTHERWISE OF THE INFORMATION SHOWN ON THE DRAWINGS PRIOR TO

PLANNING

REV	DESCRIPTION	BY	CHK	APP	DATE
-	-	-	-	-	-

HARLEY HADDOW CONSULTING ENGINEERS
Suite 4/3, The Skypark, 8 Elliot Place, Glasgow, G3 8EP
T: +44 (0) 141 332 3031
Email - glas@harleyhaddow.com
www.harleyhaddow.com
Association of Consulting Engineers Member Firm
Edinburgh I Glasgow I London I Doha
HARLEY HADDOW

Project:
Proposed Industrial Units
Pant Industrial Estate
Merthyr Tydfil, Wales

Drawing Title:
Proposed Drainage Construction Details
Sheet 03

Scale @ A1	Date	Engineer
1:20	February 2020	C.Connor

Drawing No.	Revision
305056-042	-