


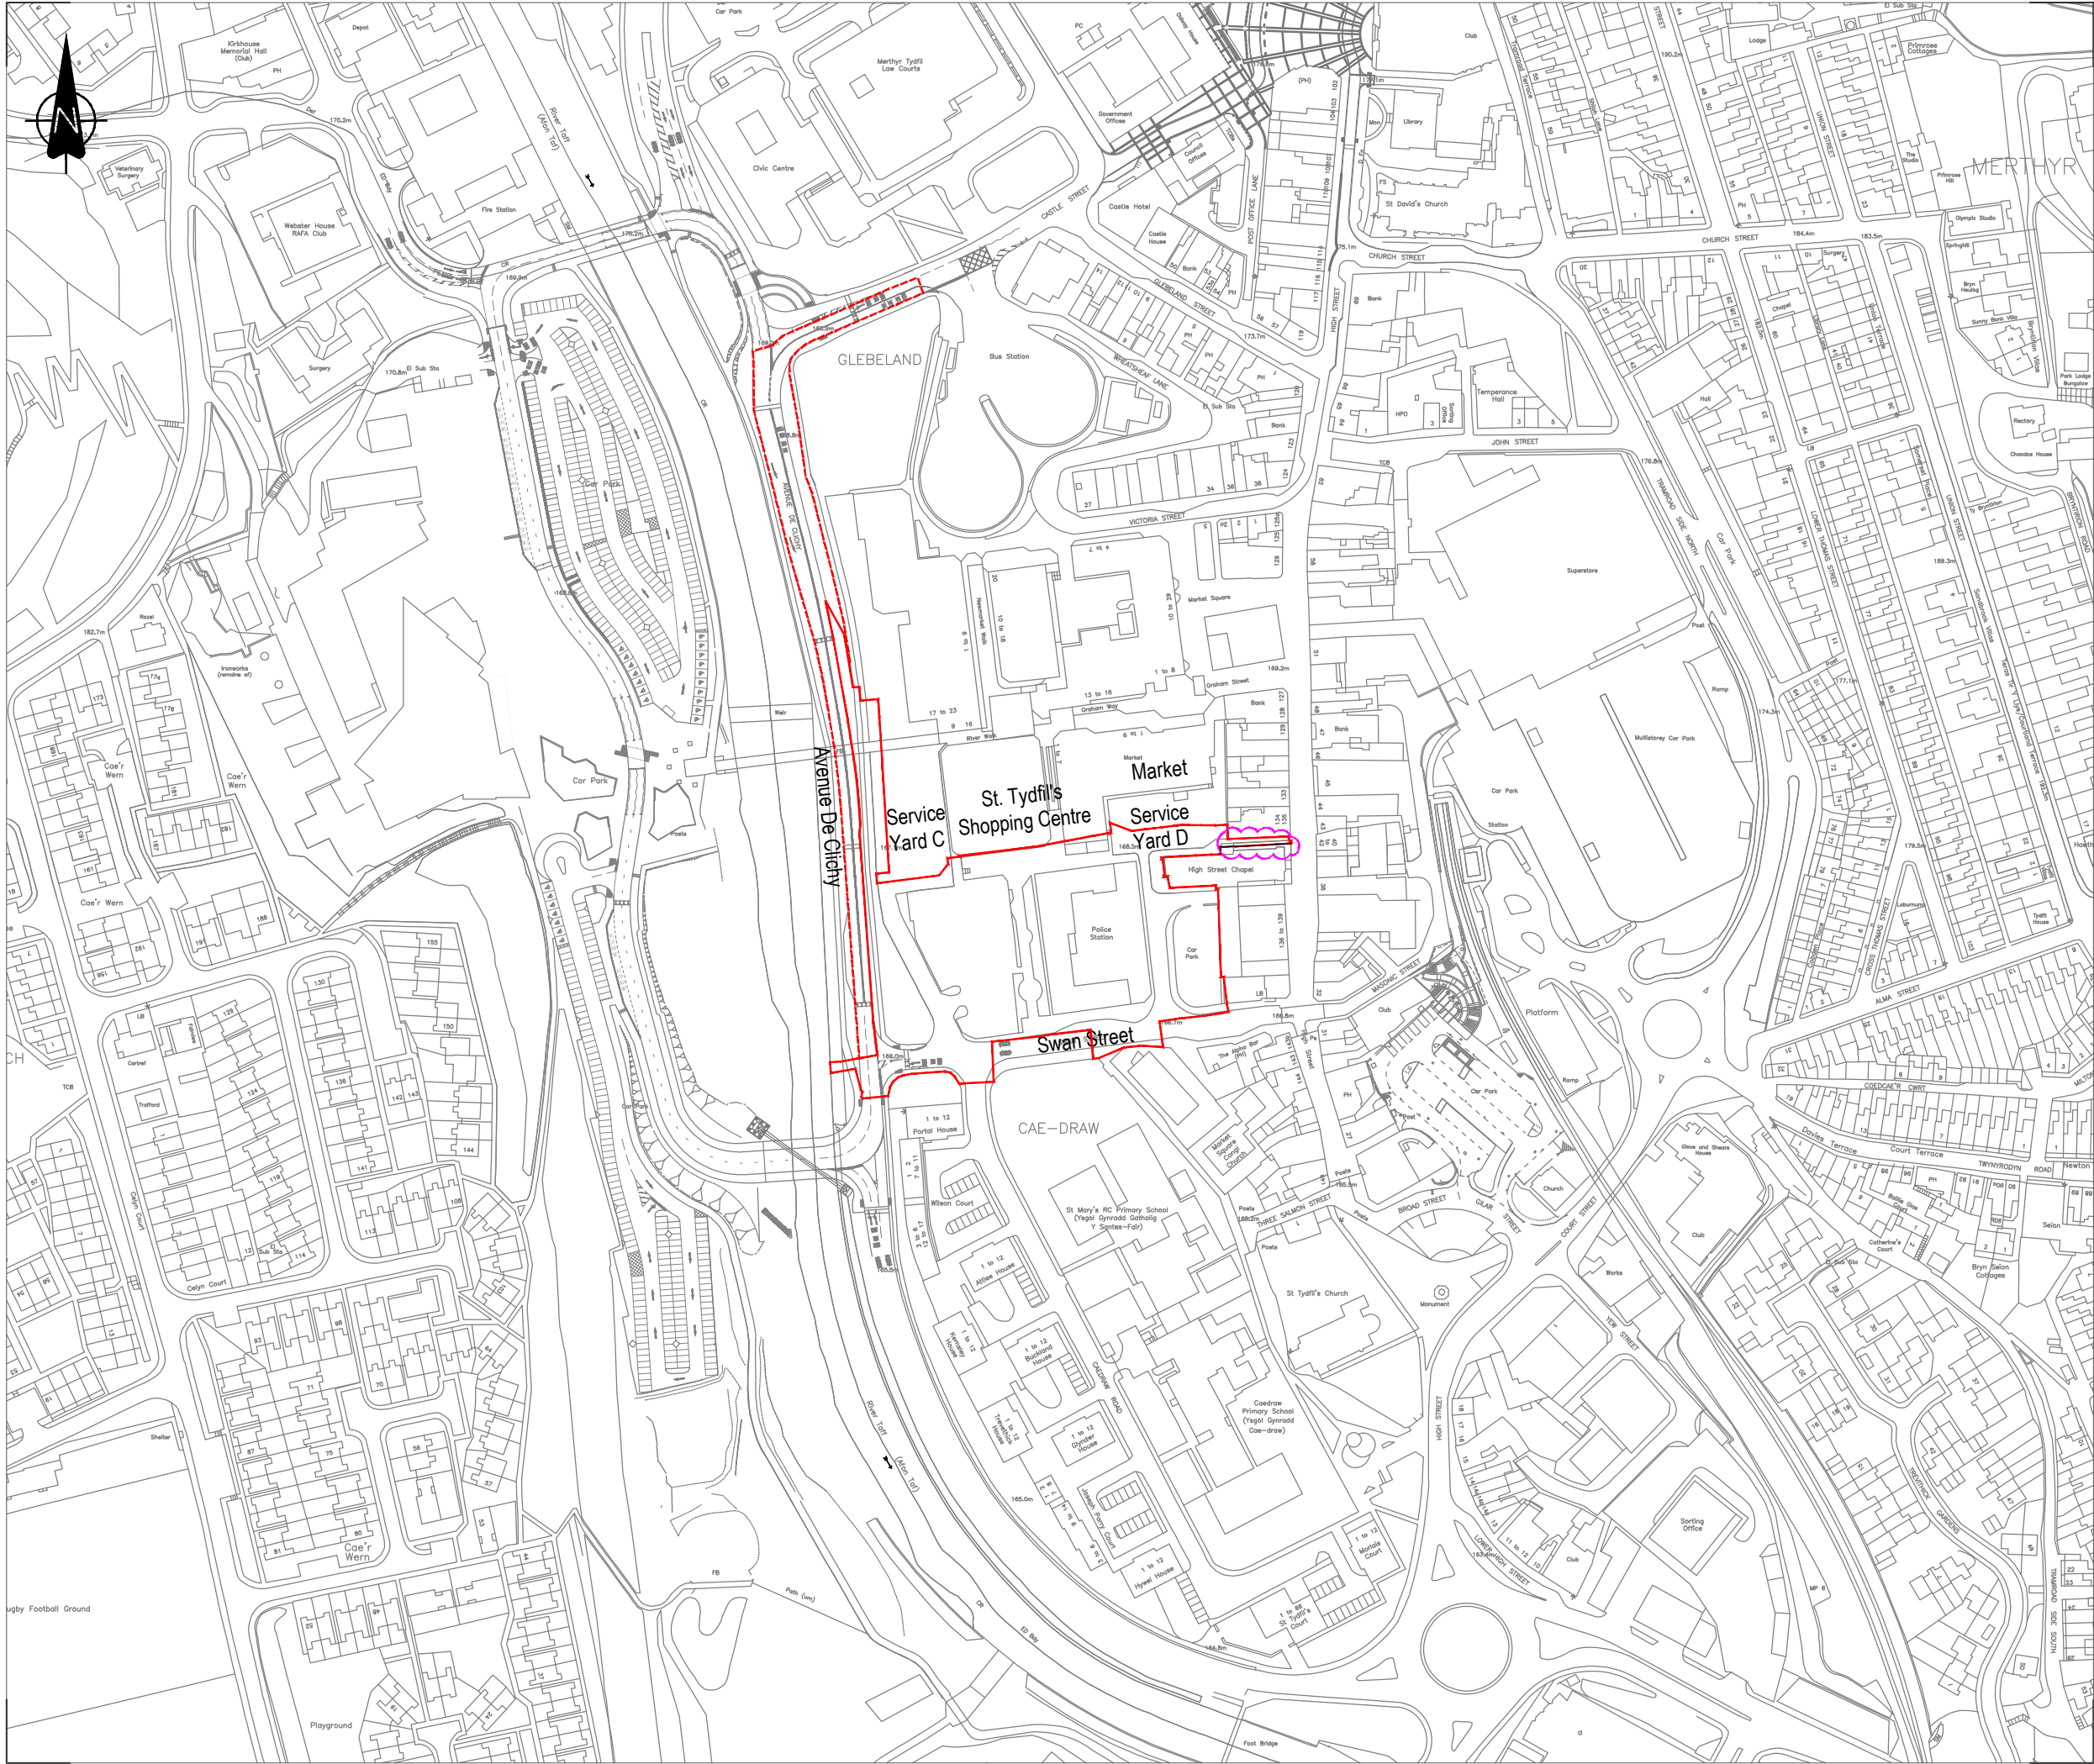

Key:

— Site Boundary

- - - Site Boundary for additional works to signing and road markings Avenue De Clichy/Castle Street

**SAFETY, HEALTH AND ENVIRONMENTAL INFORMATION**

IN ADDITION TO THE HAZARDS/RISKS NORMALLY ASSOCIATED WITH THE TYPES OF WORK DETAILED ON THIS DRAWING, NOTE THE FOLLOWING

**NO SHE HAZARD IDENTIFIED**

IT IS ASSUMED THAT ALL WORKS WILL BE CARRIED OUT BY A COMPETENT CONTRACTOR WORKING, WHERE APPROPRIATE, TO AN APPROVED METHOD STATEMENT

This map is reproduced from Ordnance Survey material with the permission of Ordnance Survey on behalf of the Controller of Her Majesty's Stationery Office © Crown copyright. Unauthorised reproduction infringes Crown copyright and may lead to prosecution or civil proceedings. Cyngor Bwrdeistref Sirol Merthyr Tudful Merthyr Tydfil County Borough Council. Licence No. MSA-DMER100

|     |    |    |    |                                            |            |
|-----|----|----|----|--------------------------------------------|------------|
| C01 | MJ | IP | DW | Site boundary amended in area of church    | 09/07/2019 |
| C00 | WH | IP | DW | Construction Issue & site boundary amended | 27/06/2019 |
| T00 | MJ | LM | IP | Issued for Tender                          | 02/11/2017 |

| Rev | Drawn | Chk'd | App'd | Description | Date |
|-----|-------|-------|-------|-------------|------|
|-----|-------|-------|-------|-------------|------|

Purpose of Issue  
**A - Suitable for Construction**

Classification  
**Commercial in Confidence**

Client  
  
**MERTHYR TYDFIL**  
County Borough Council  
Cyngor Bwrdeistref Sirol  
**MERTHYR TYDFIL**

Project  
**Merthyr Bus Station**

Drawing  
**Site Boundary**  
**Location Plan**

| Scale @ A3 | Drawn | Checked | Approved |
|------------|-------|---------|----------|
| 1:2500     | MAJ   | LM      | IP       |

| Project No. | Date        |
|-------------|-------------|
| CS/083694   | 29-Feb-2016 |

| Drawing Identifier                                              | BS1192 Compliant |
|-----------------------------------------------------------------|------------------|
| Project - Originator - Zone - Level - File Type - Role - Number | rev              |
| MBS-CAP-00-XX-DR-C-101                                          | C01              |

**CAPITA**  
**Civil Engineering**  
St David's House, Pascal Close, St Mellons, Cardiff, CF3 0LW  
029 2080 3500  
[www.capitaproperty.co.uk](http://www.capitaproperty.co.uk)  
Capita Property and Infrastructure Ltd.