




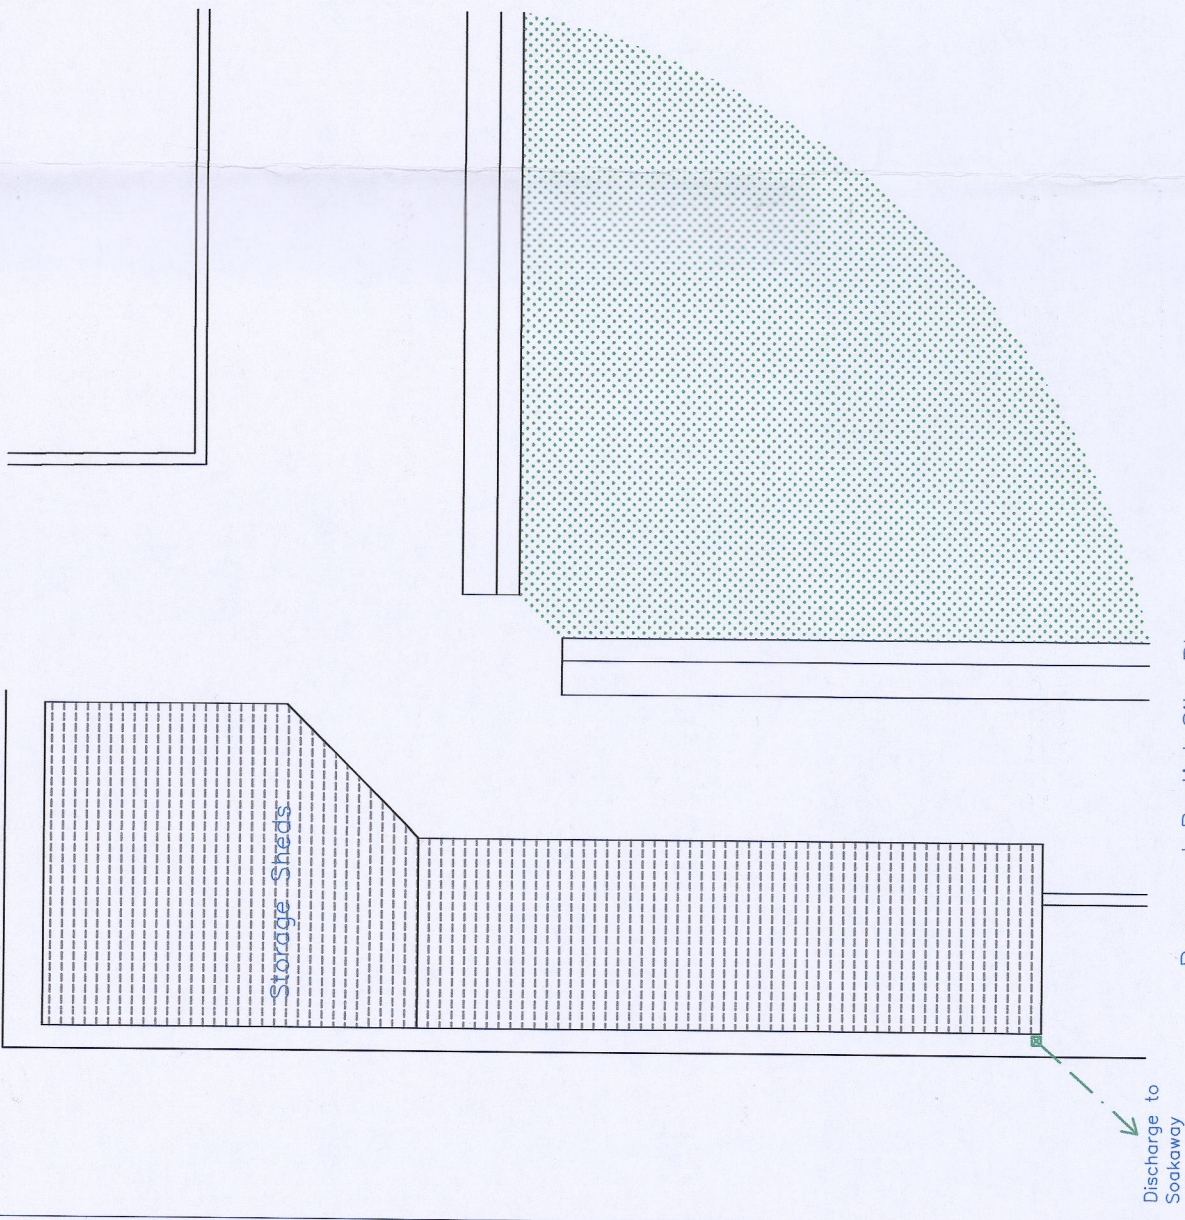


Proposed Partial Site Plan
1:100

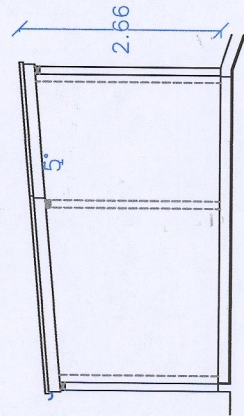


Proposed Section
Storage Sheds

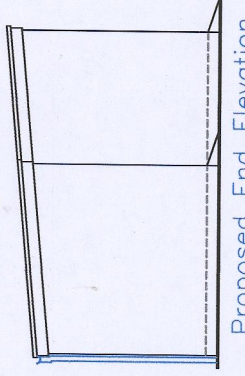


Proposed End Elevation
Storage Sheds

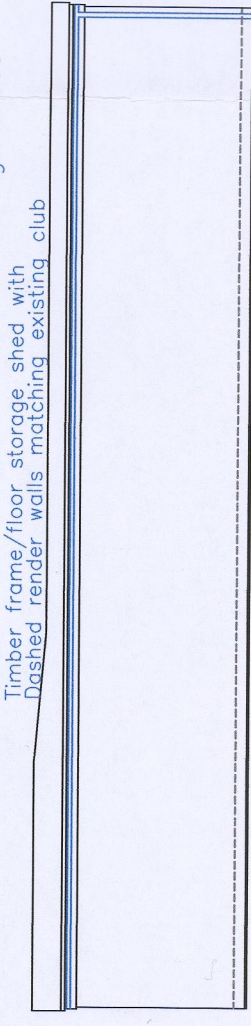


Proposed Rear Elevation
Storage Sheds

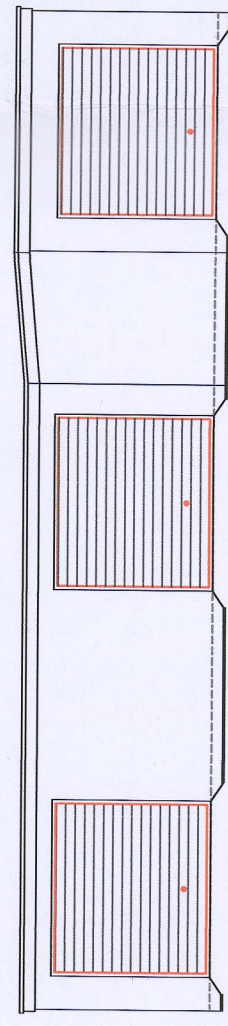


Proposed Front Elevation
Storage Sheds

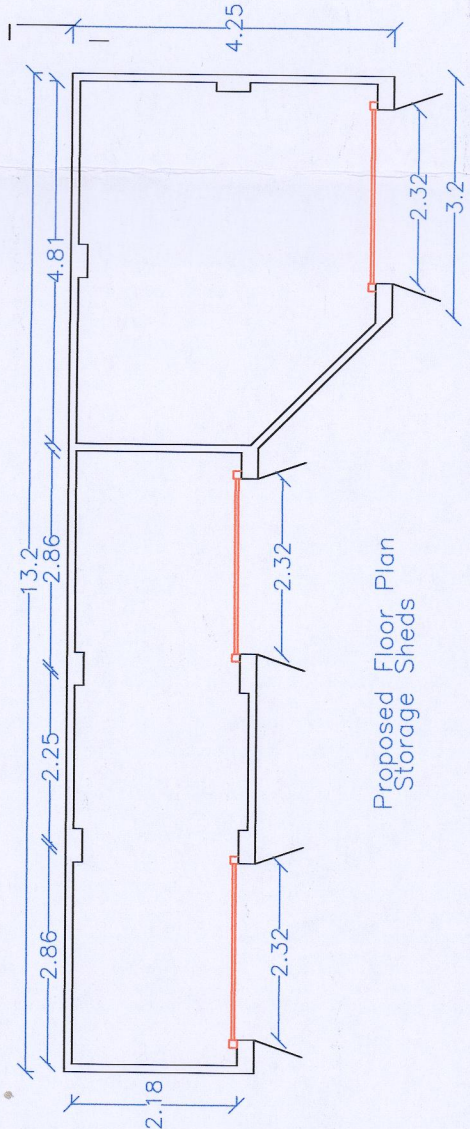


Proposed Floor Plan
Storage Sheds

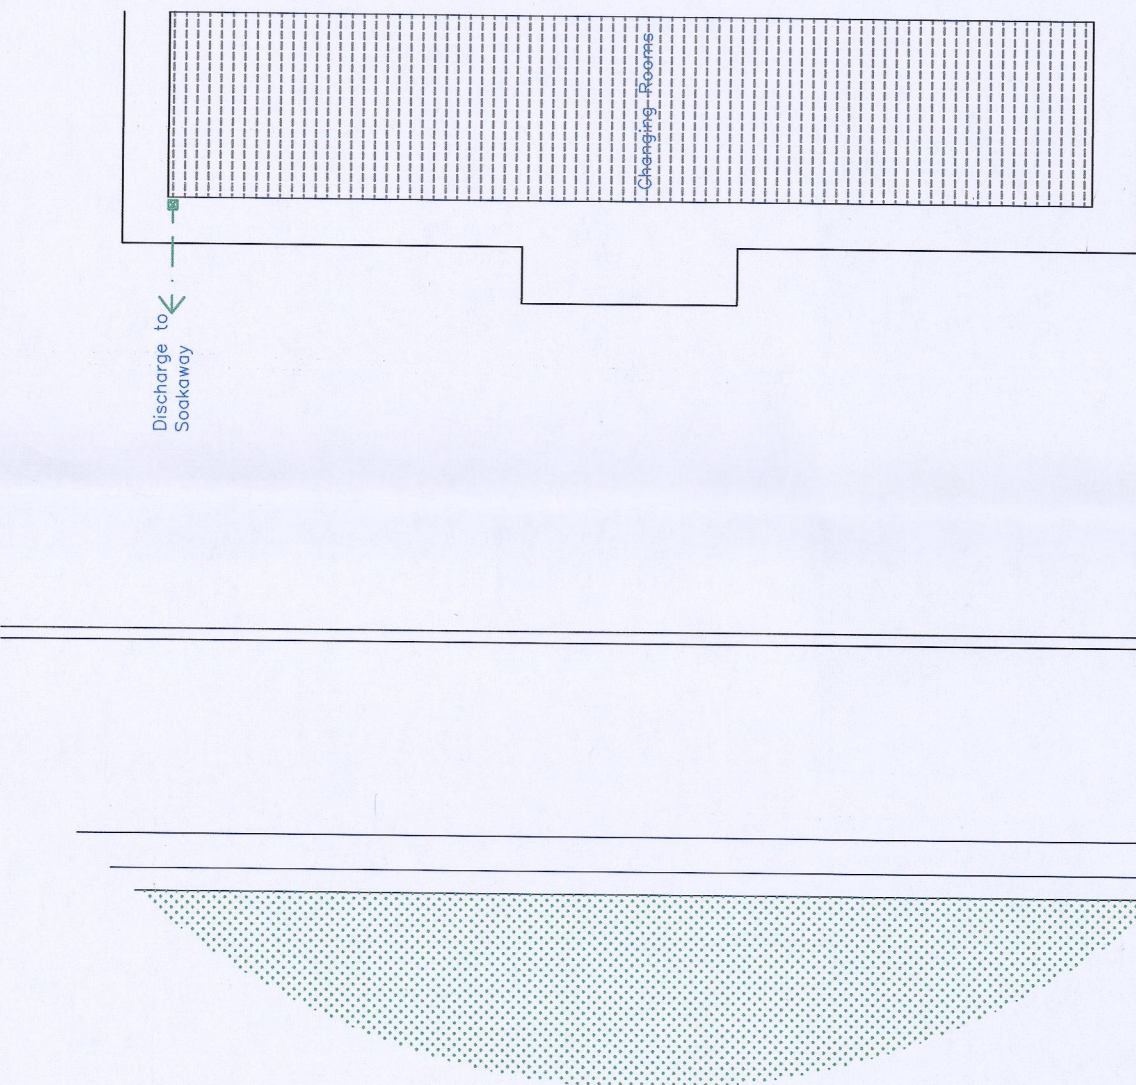


Proposed Partial Site Plan
1:100

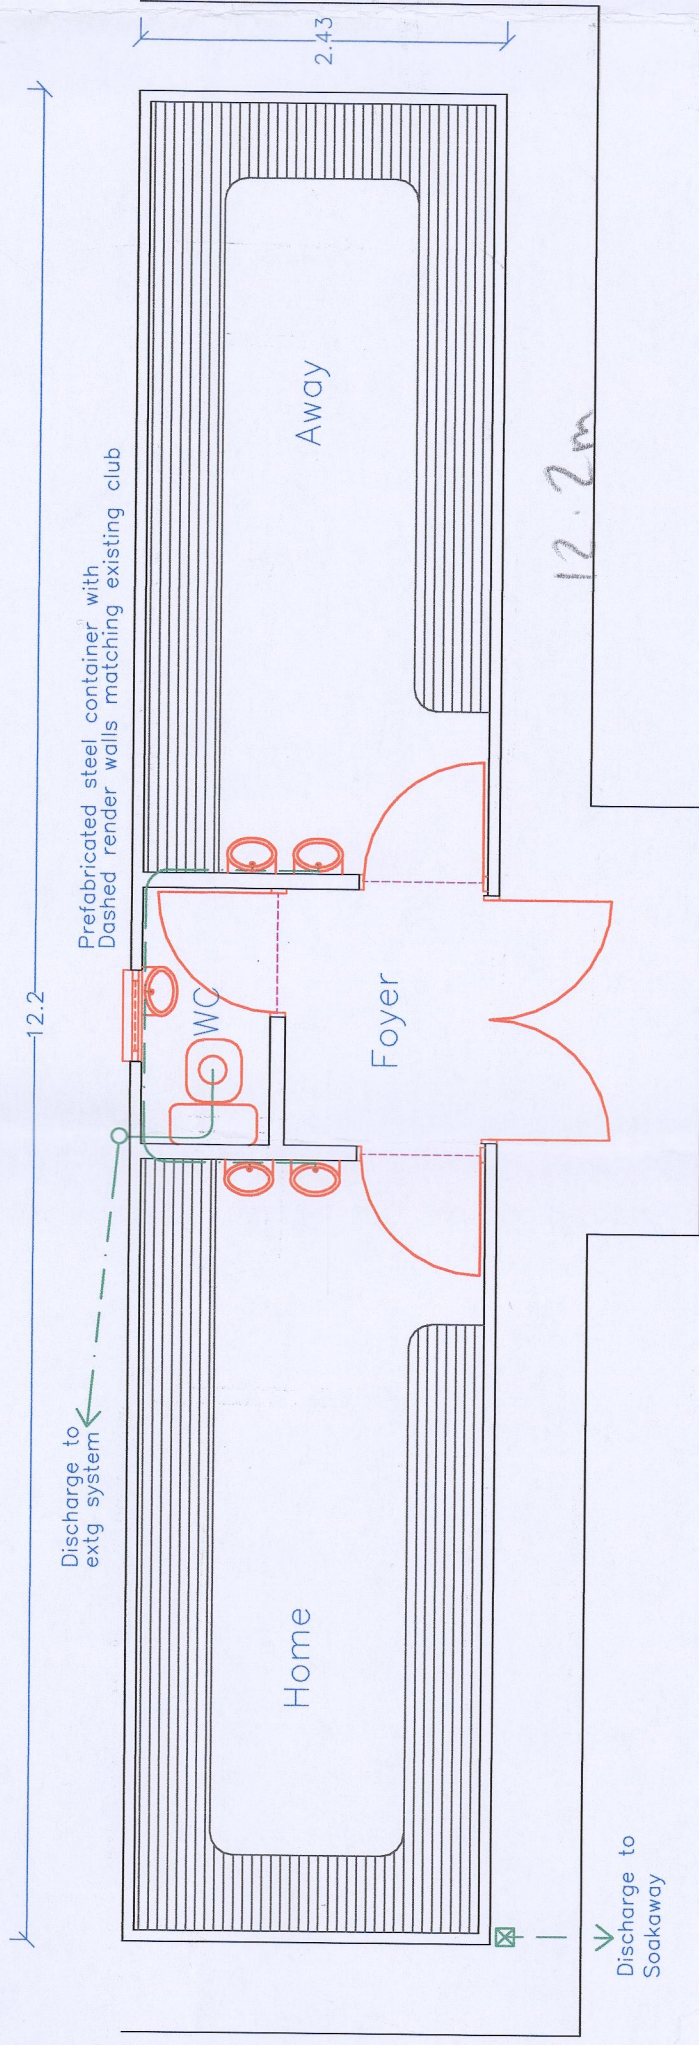


Proposed Floor Plan
Changing Rooms
1:50

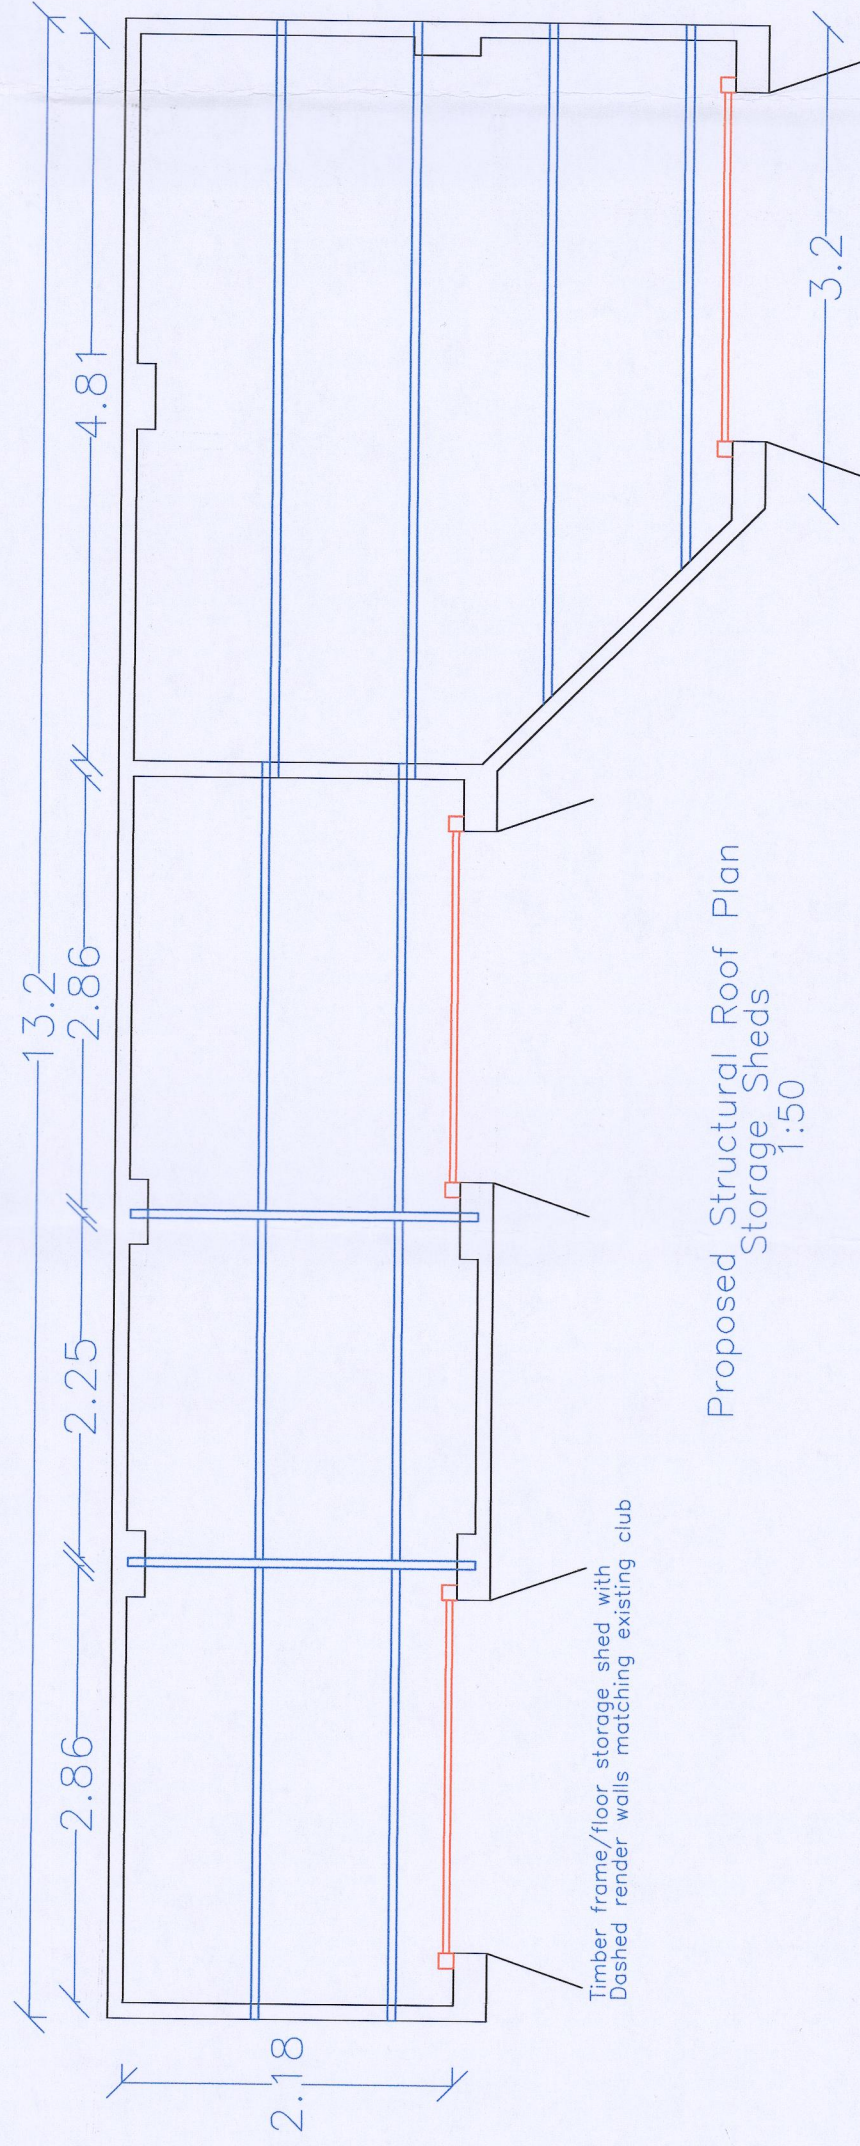

Proposed Structural Roof Plan
Storage Sheds
1:50

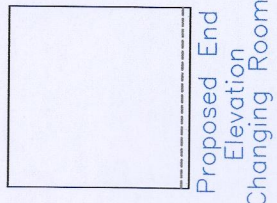


Proposed End
Elevation
Changing Rooms

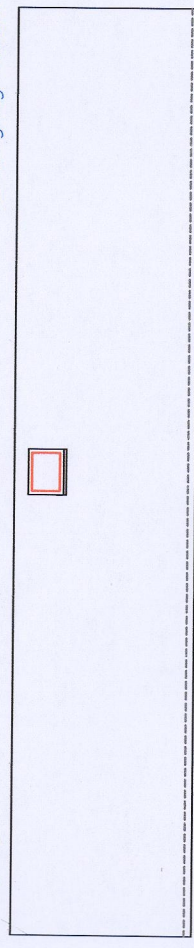


Proposed End
Elevation
Changing Rooms


Prefabricated steel container with
Dashed render walls matching existing club

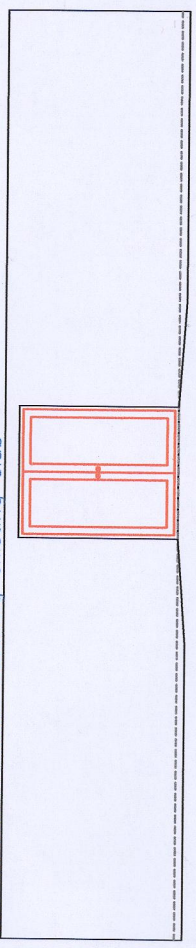

Proposed Front Elevation
Changing Rooms

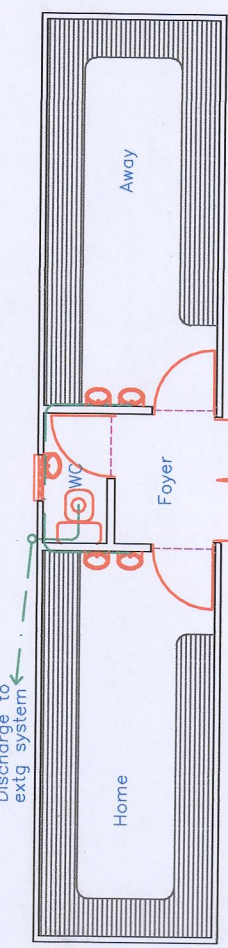

Proposed Floor Plan
Changing Rooms

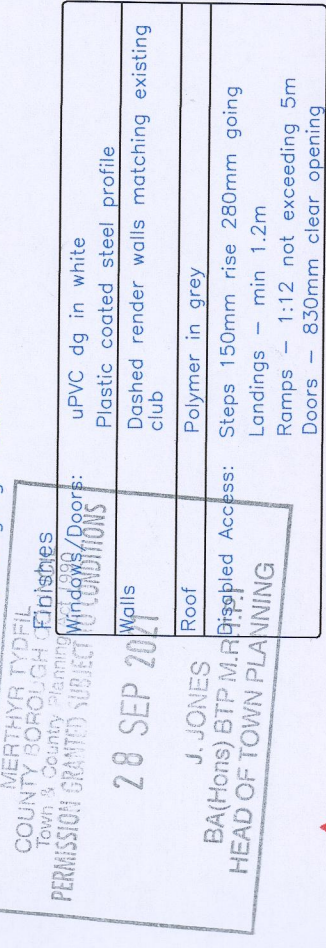

Proposed Floor Plan
Changing Rooms
1:50

Proposed Floor Plan
Changing Rooms
1:50

