


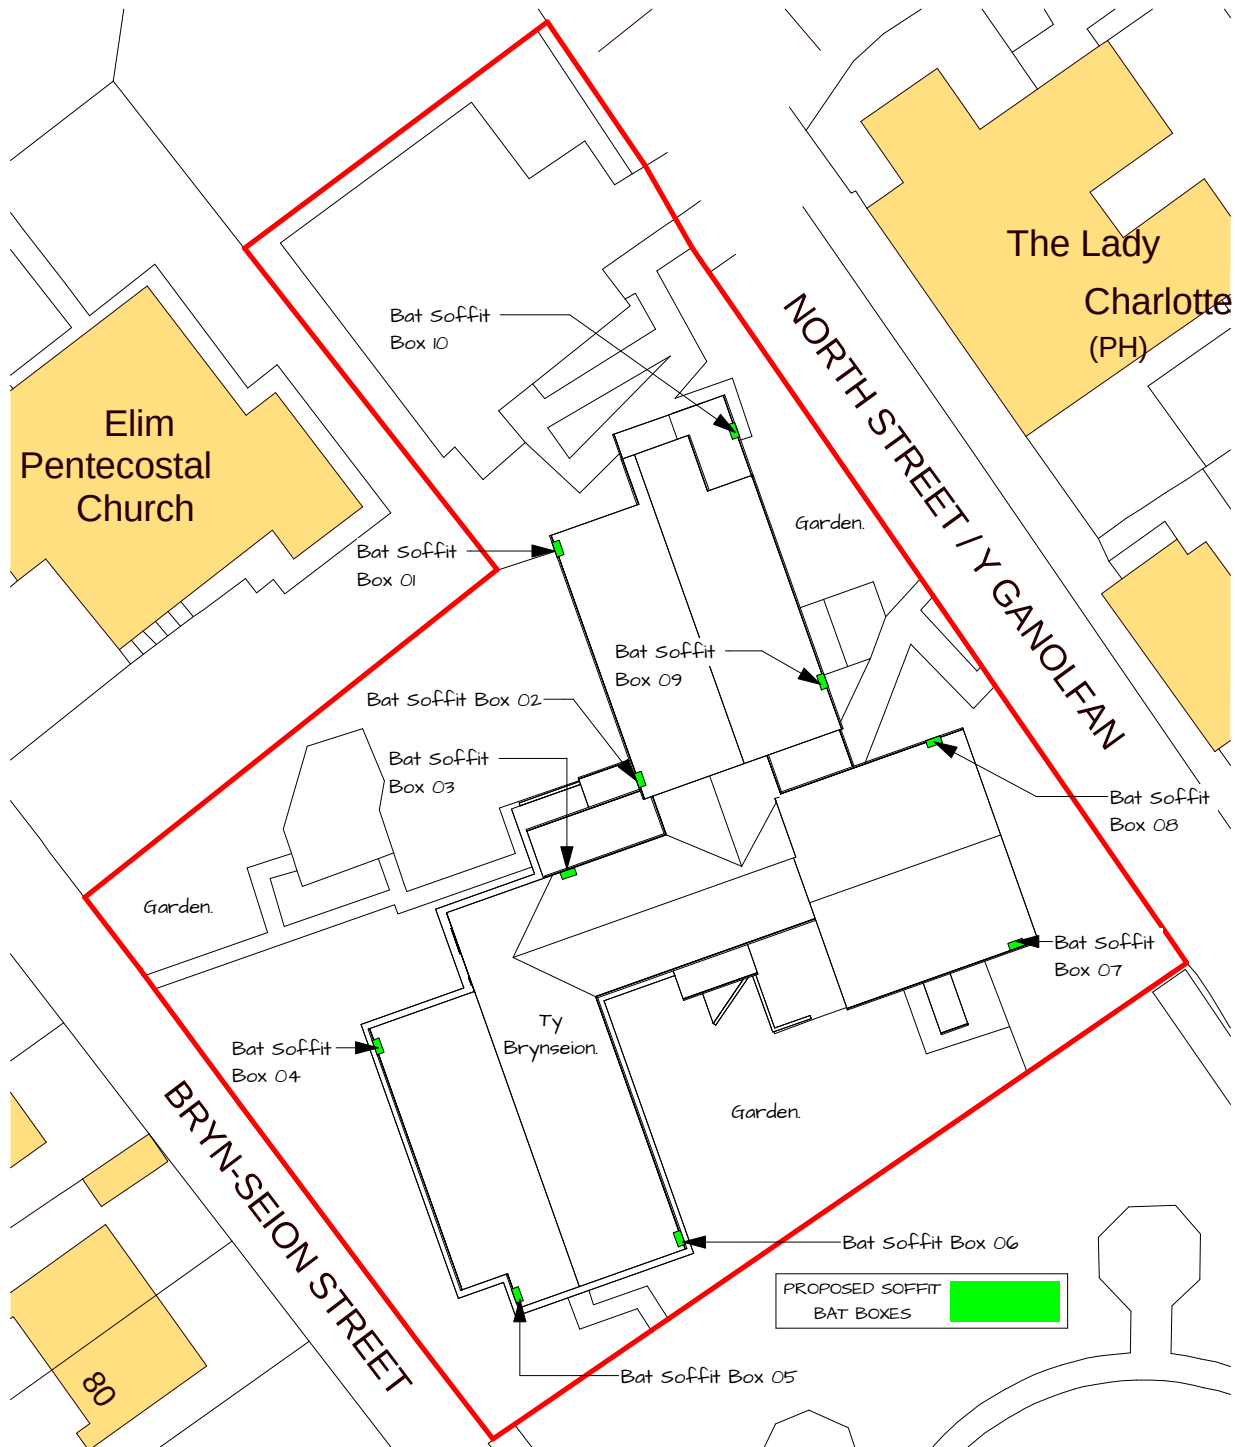

1 Proposed Block Plan



Scale 1:500