


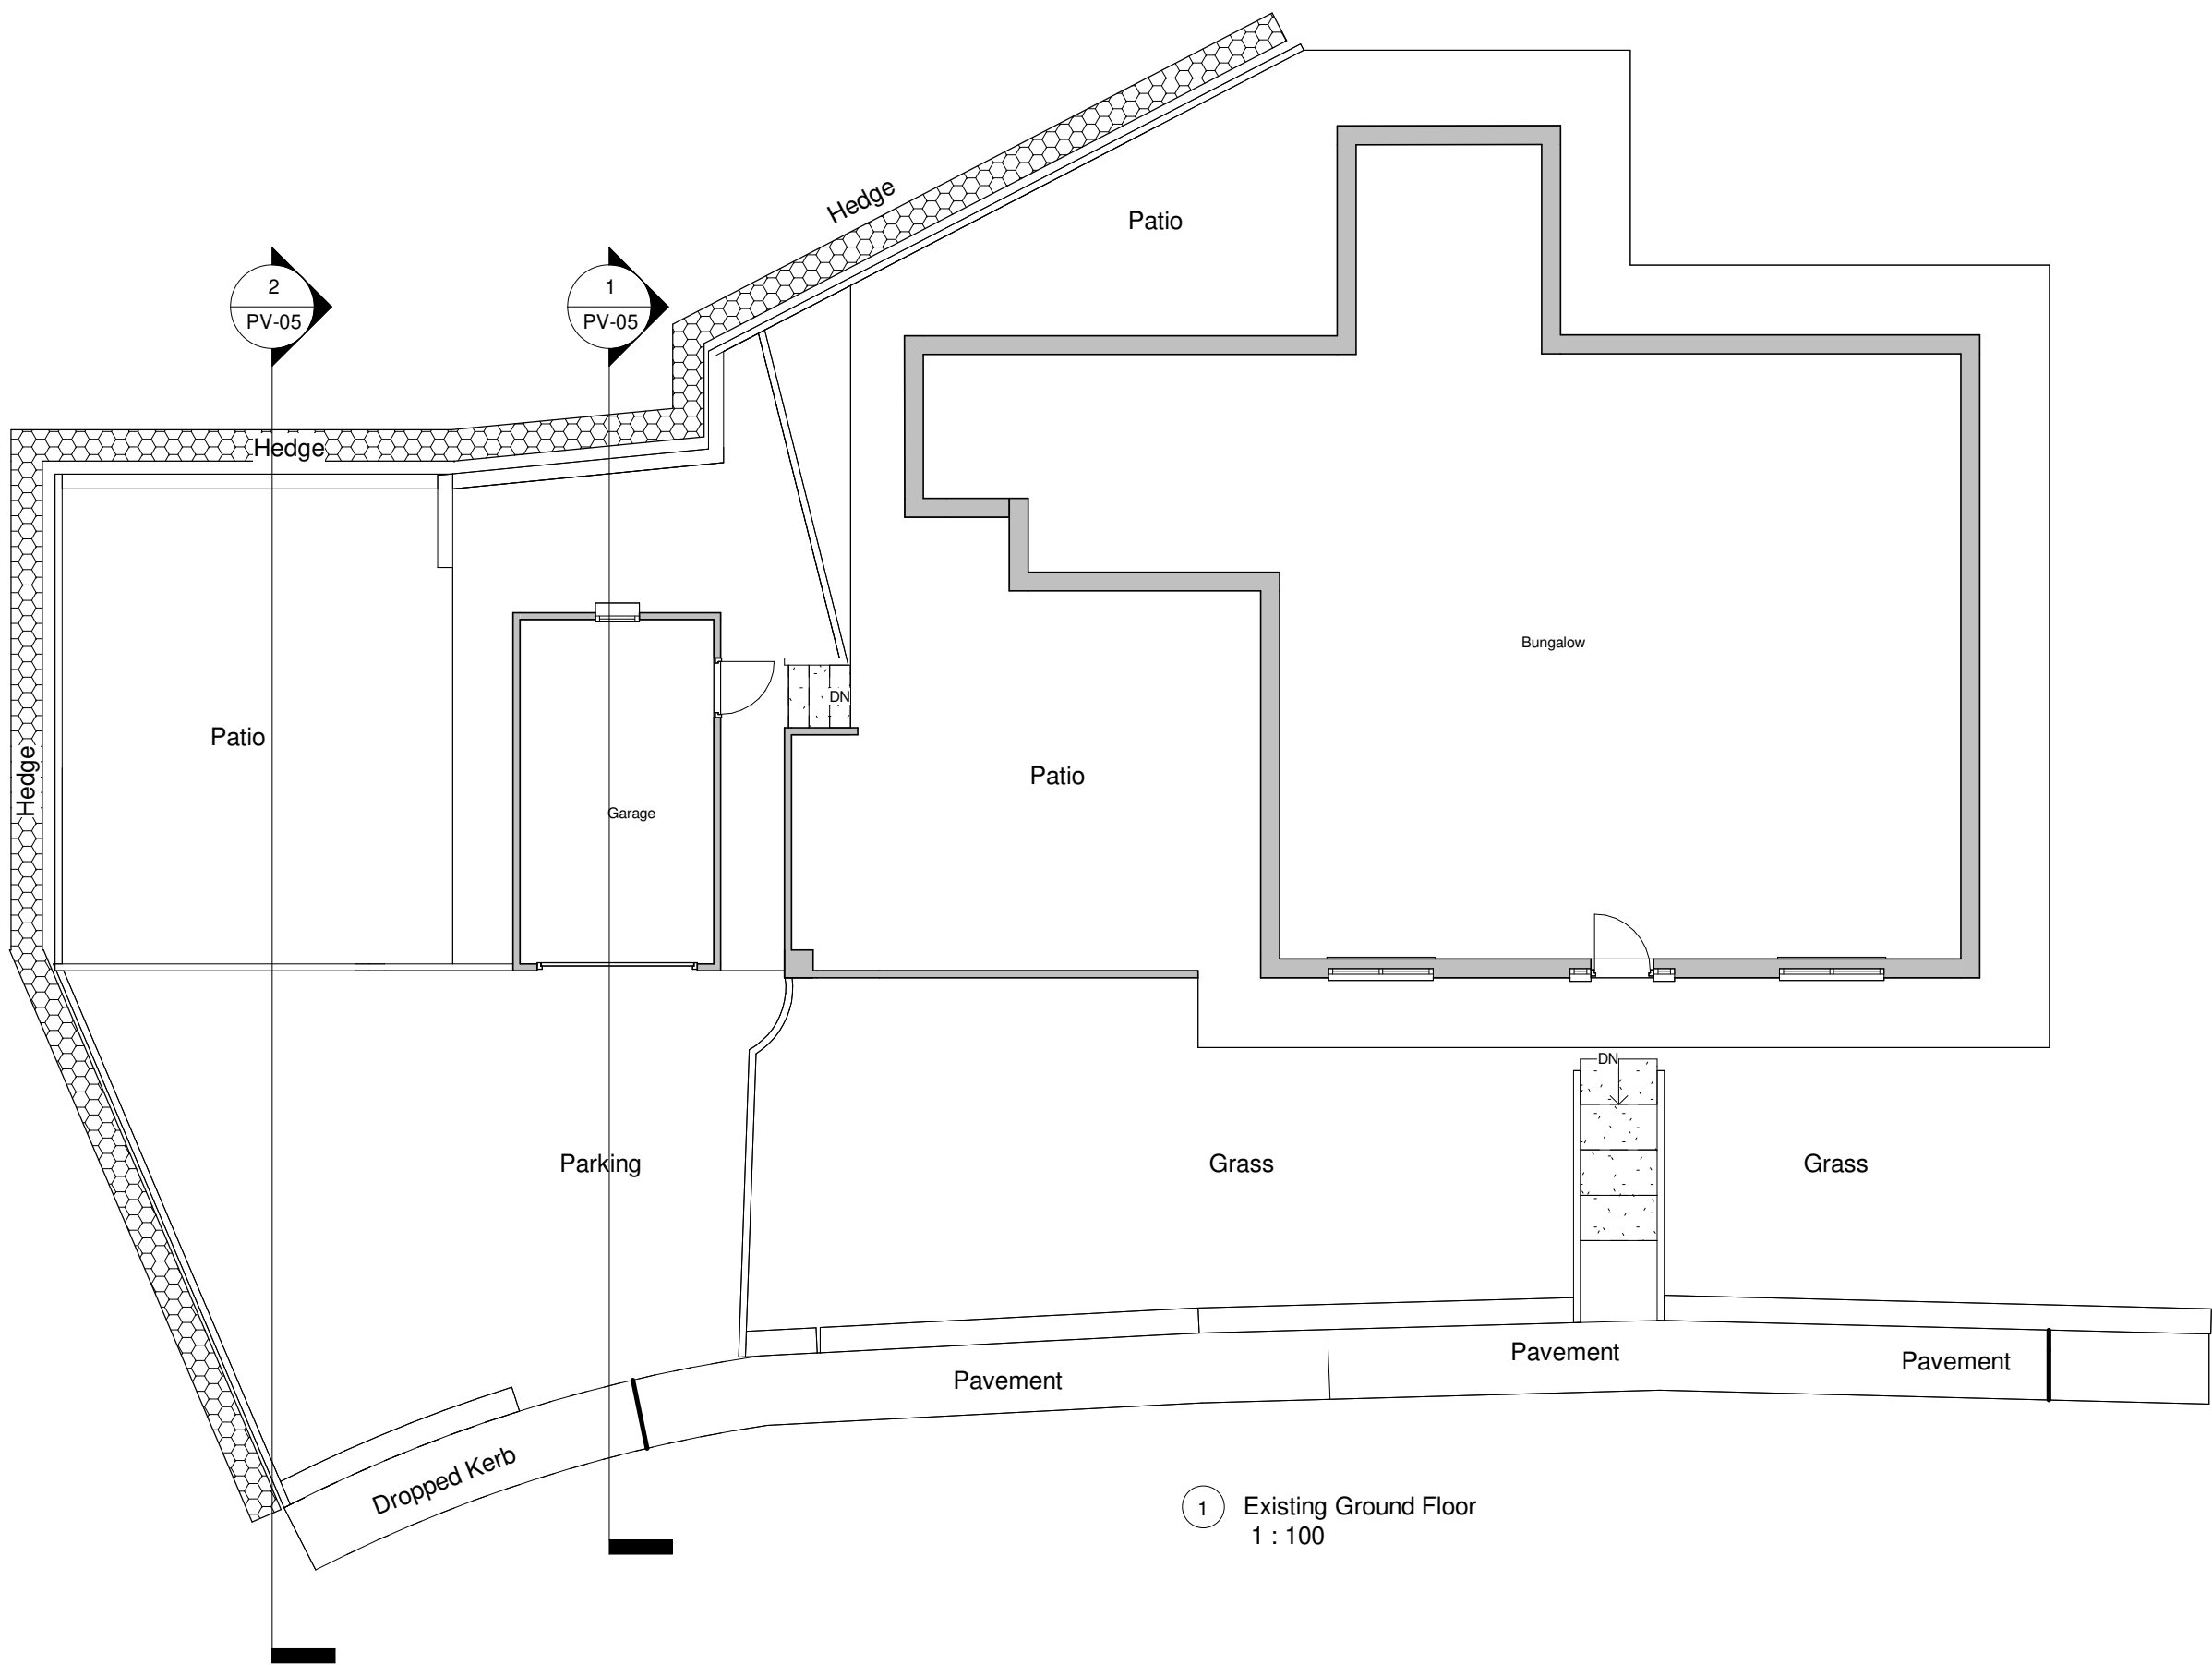

1 Existing Ground Floor
1 : 100

INDIGO DESIGN (Part of 3dcadwales Ltd) 5 Ashlea Drive,
Merthyr Tydfil, CF47 0NY Tele 01685 385746 Mob -
07940913216 Email: philip@3dcadwales.co.uk

This Drawing is Copyright,
Dimensions to be checked
on site and not scaled from
this drawing



PURPOSE OF ISSUE	DRWAING NUMBER
Planning Approval	PV-01

PROJECT	New detached garage
---------	---------------------

SHEET	Existing Plans
-------	----------------

Address	Park View Bungalow, Penyard Road. Merthyr Tydfil. CF47 0HL
---------	---

Checked by	Drawn by	Scale (@ A3)
JH	PH	1 : 100

Rev No	Description	Date
A	Issue	29/05/2026