



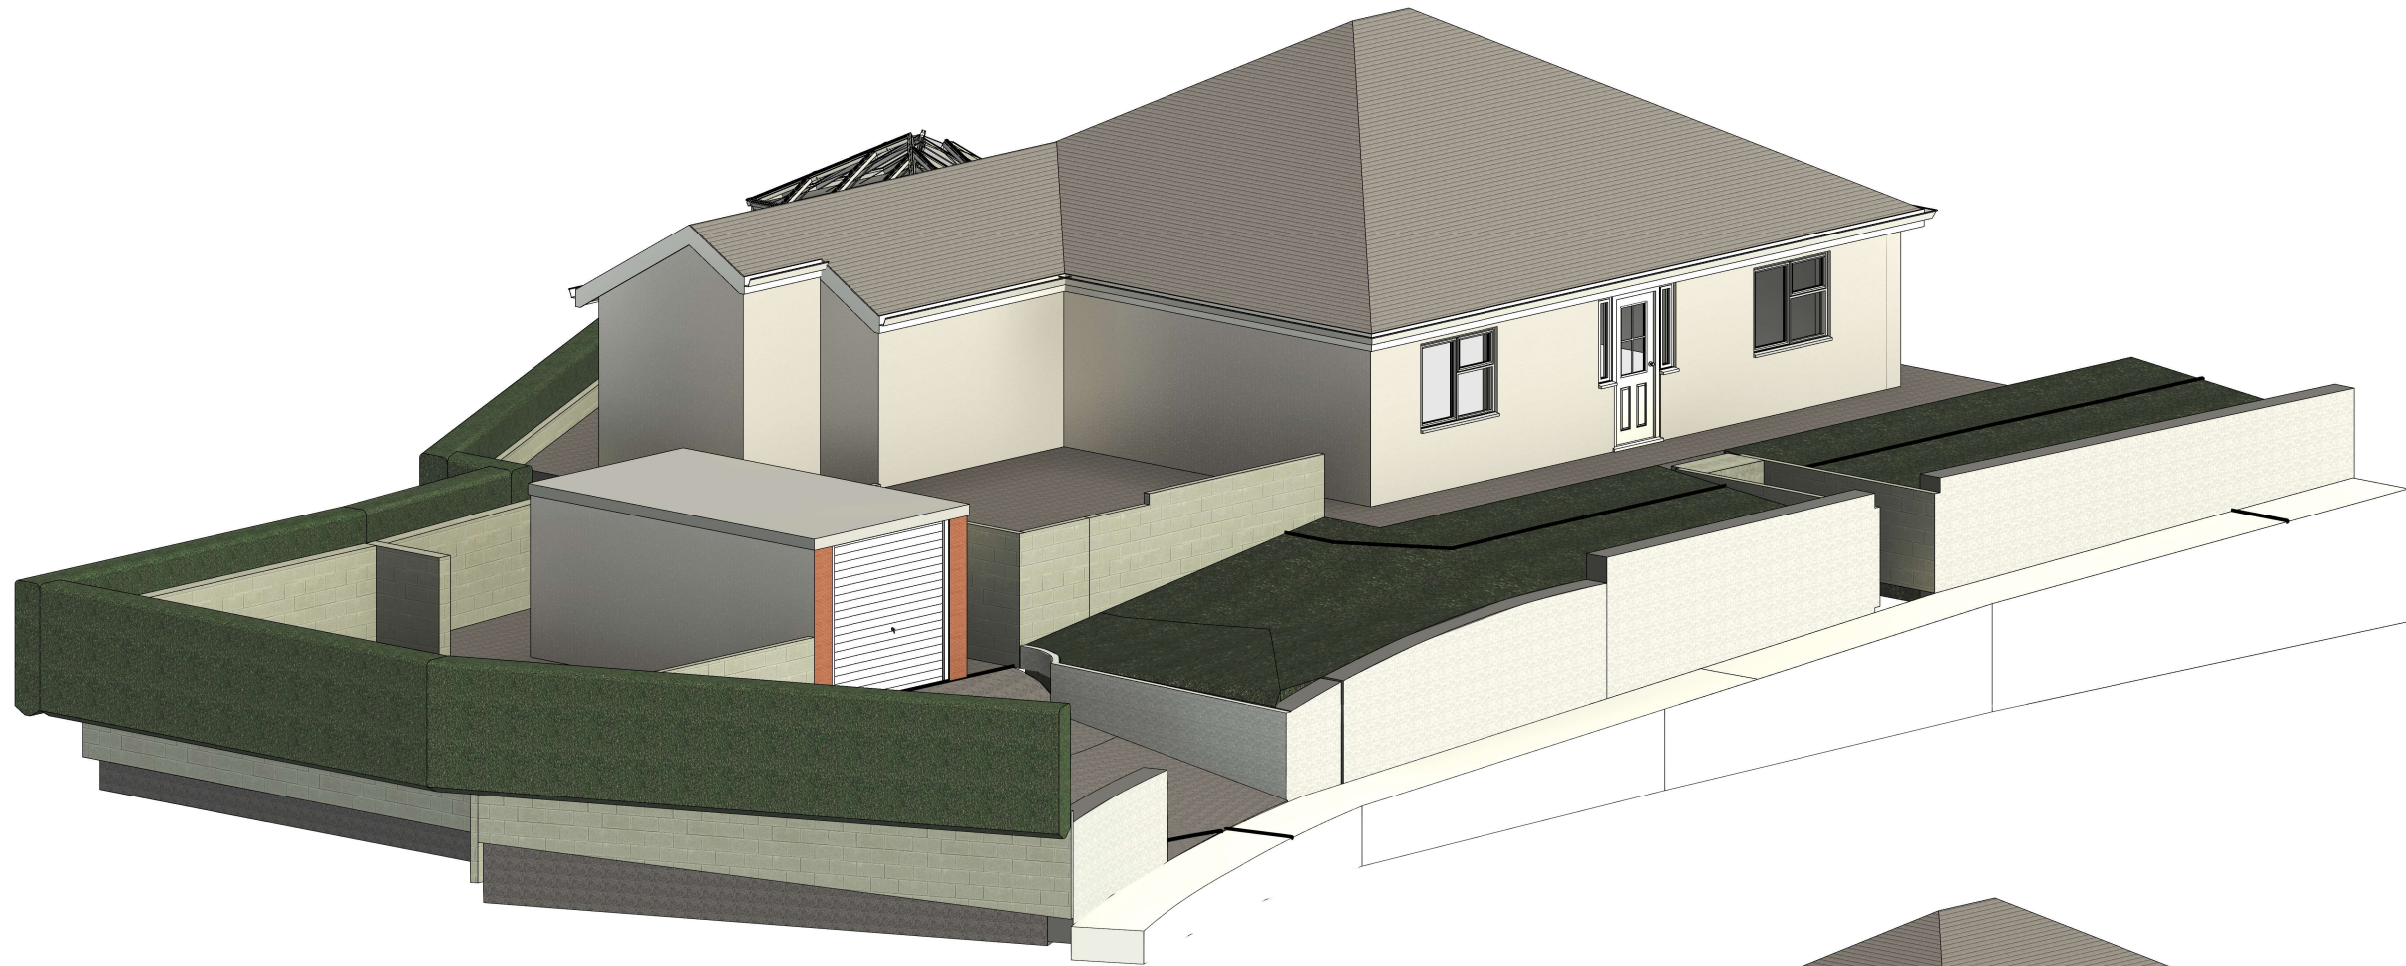

1 Existing Illustration A

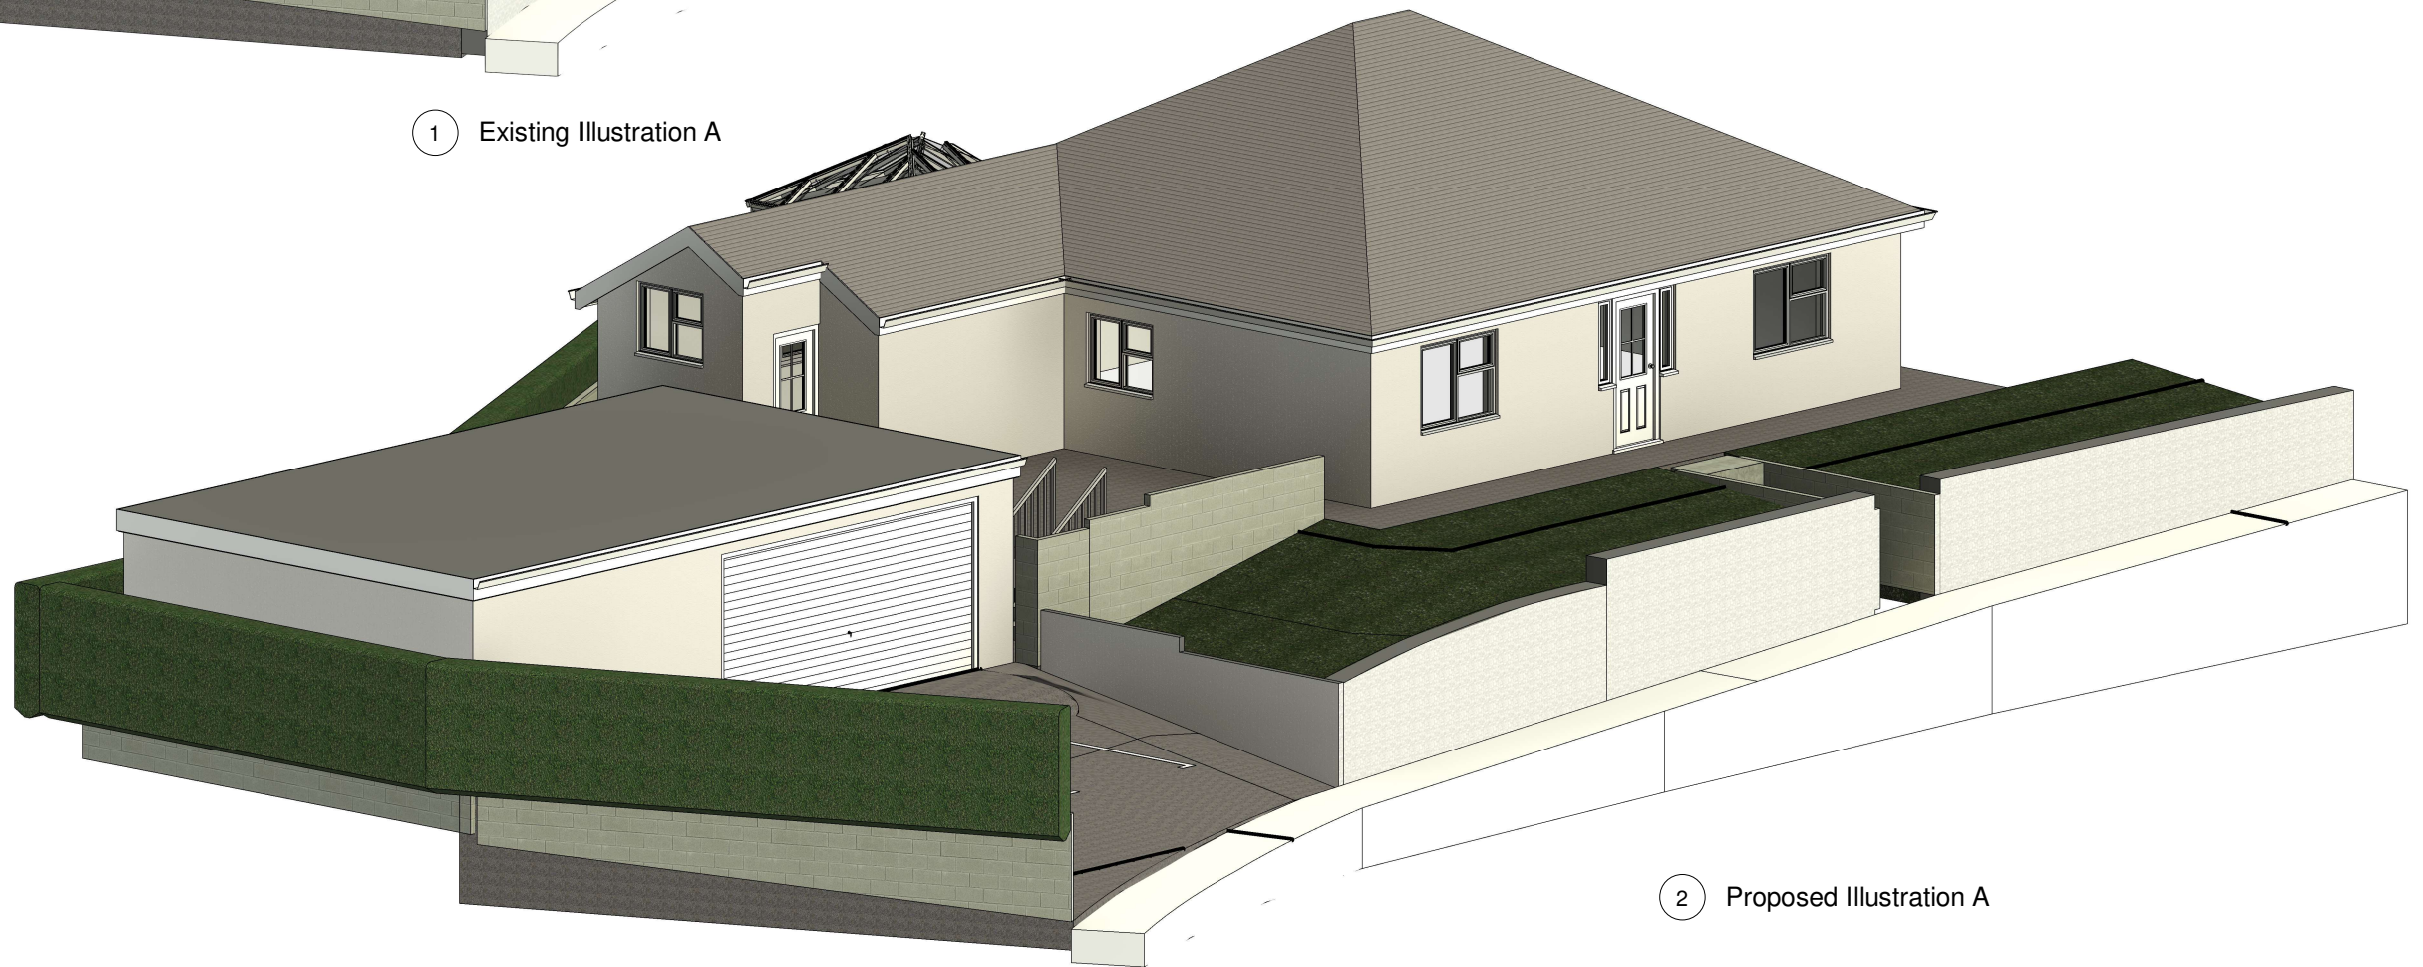

2 Proposed Illustration A

PROJECT		SHEET		This Drawing is Copyright, Dimensions to be checked on site and not scaled from this drawing		Checked by JH		Drawn by PH		Scale (@ A3)	
New detached garage		Illustrations				Rev No		Description		Date	
INDIGO DESIGN (Part of 3dcadwales Ltd) 5 Ashlea Drive, Merthyr Tydfil, CF47 0NY Tele 01685 385746 Mob - 07940913216 Email: philip@3dcadwales.co.uk		Address		PURPOSE OF ISSUE		DRWAING NUMBER		A		Issue	
				Planning Approval		PV-07				29/05/2026	