


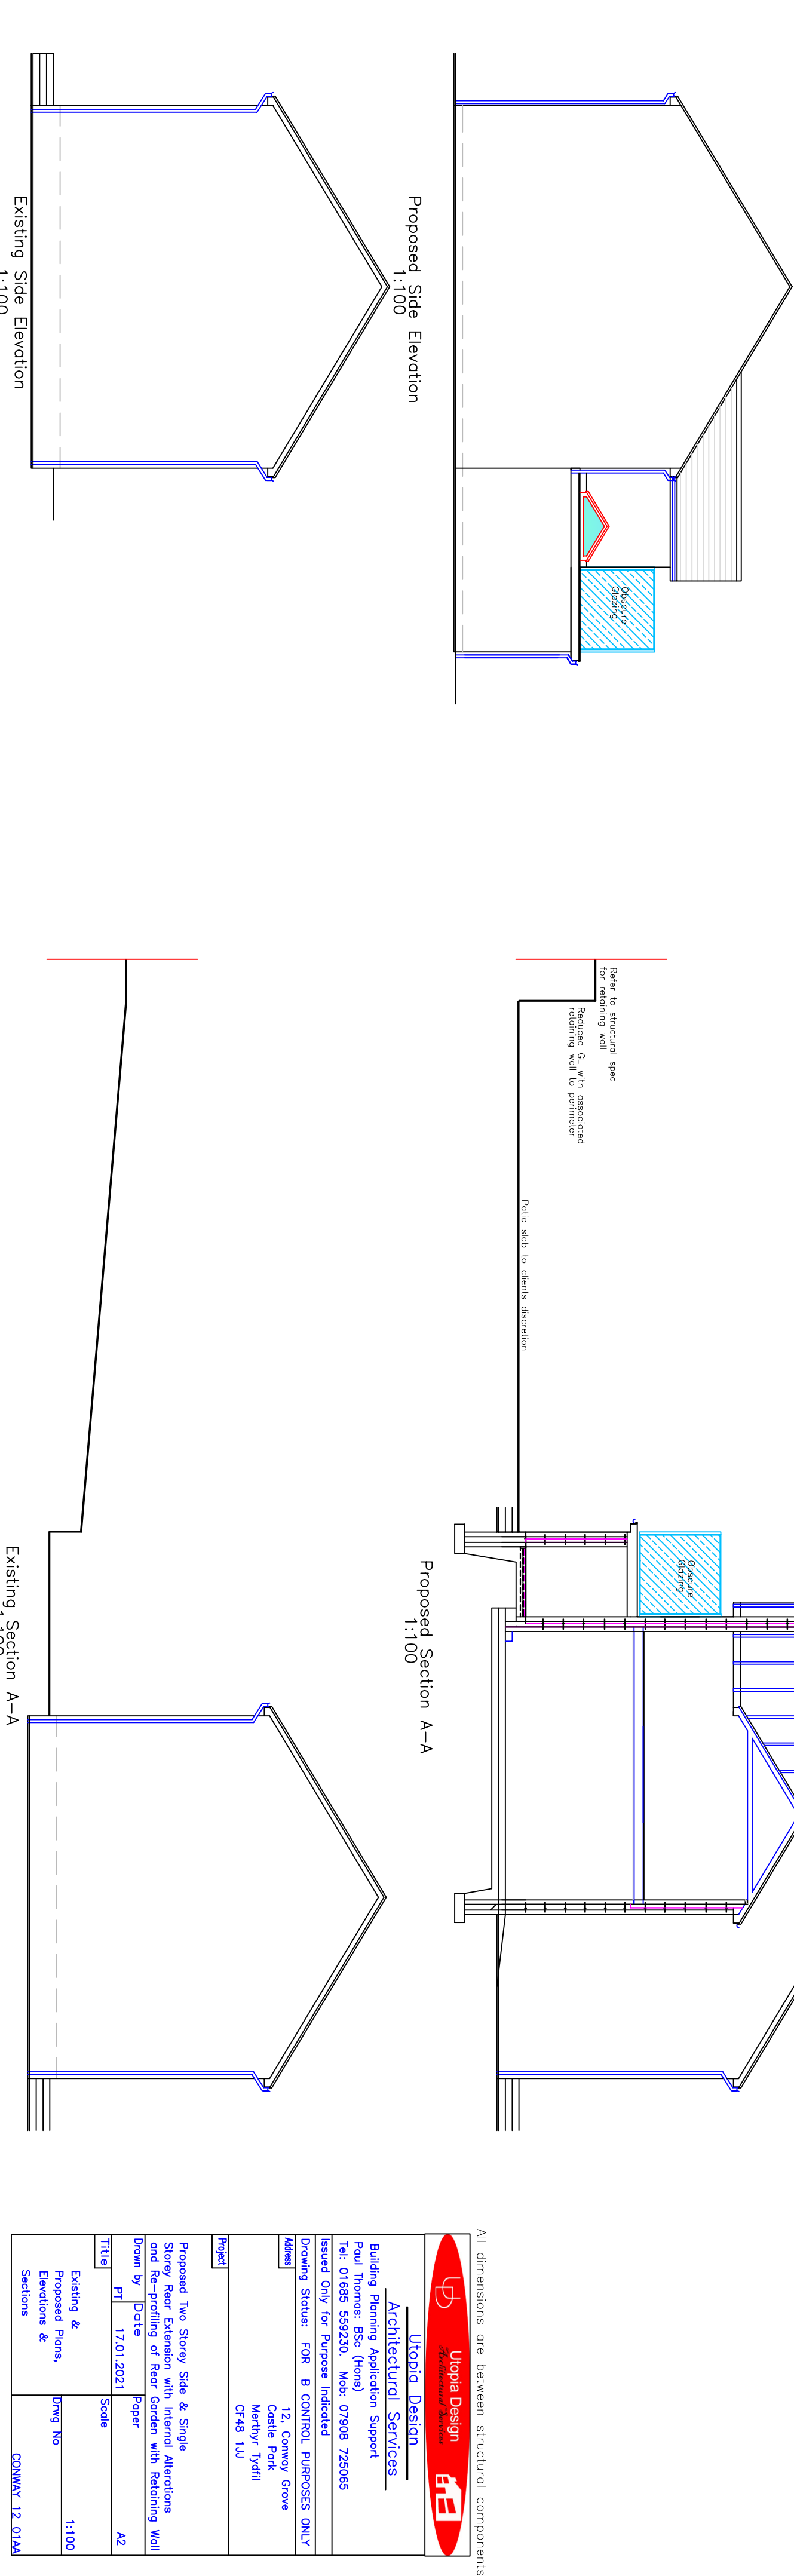

Utopia Design <i>Architectural Services</i>	
Architectural Design	
Building Planning Application Support	
Paul Thomas: BSc (Hons)	
Tel: 01685 559230. Mob: 07908 725065	
Issued Only for Purpose Indicated	
Drawing Status: FOR B CONTROL PURPOSES ONLY	
Address: 12, Conway Grove Castle Park Merthyr Tydfil CF48 1JJ	
Project:	
Proposed Two Storey Side & Single Storey Rear Extension with Internal Alterations and Re-profiling of Rear Garden with Retaining Wall	
Drawn by	Date
PT	17.01.2021
Title	Scale
Existing & Proposed Plans, Elevations & Sections	1:100
Urwg No	CONMAX 12 01AA