


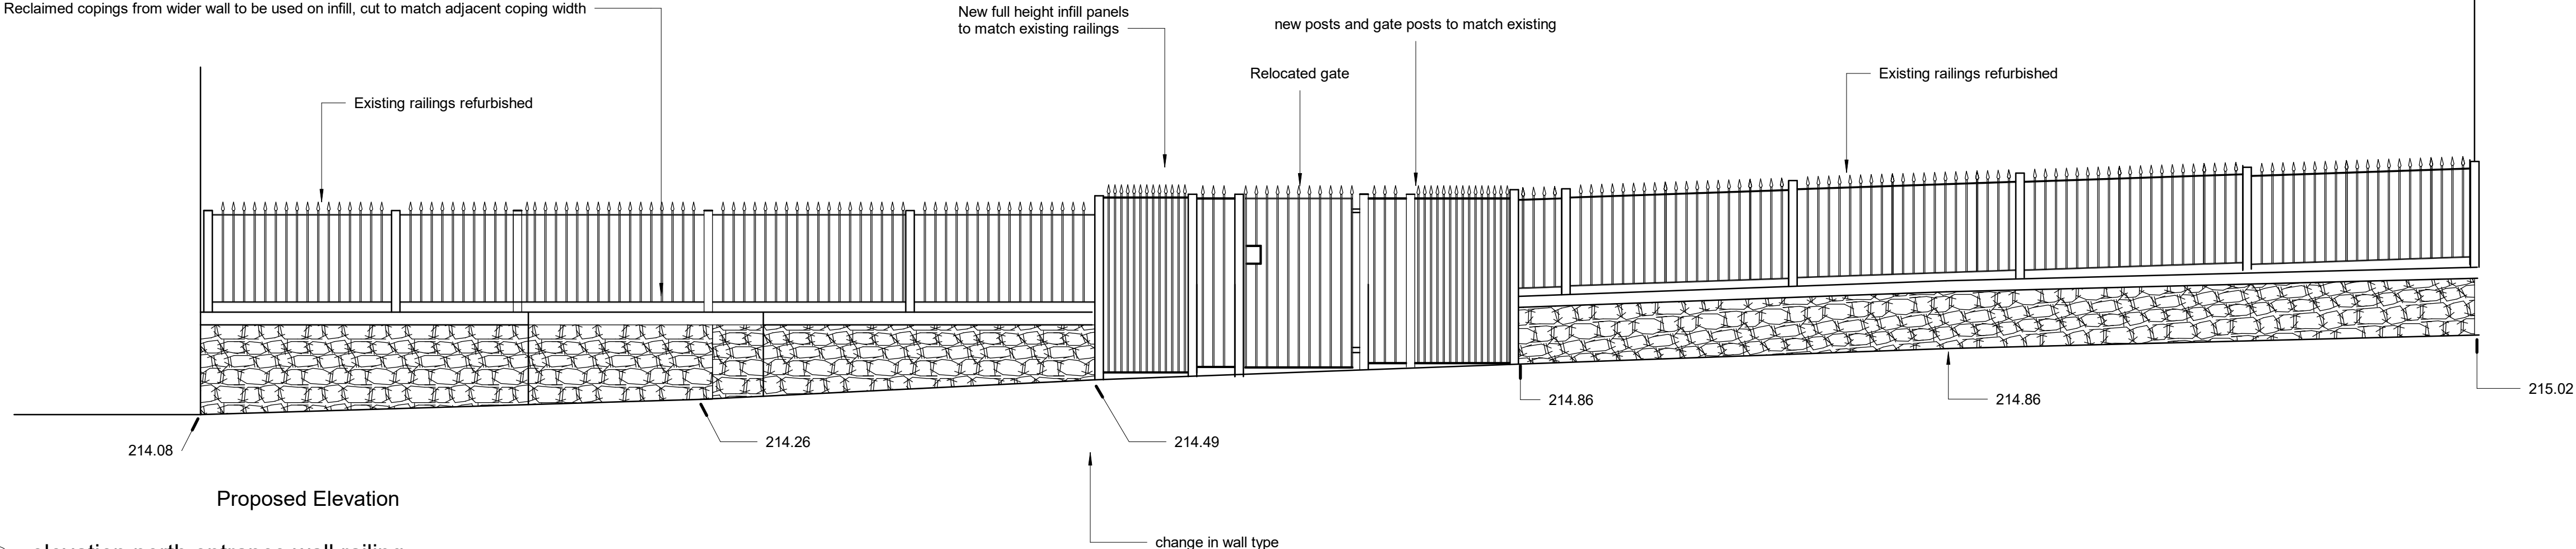

2 elevation north entrance wall railing

[illegible]