


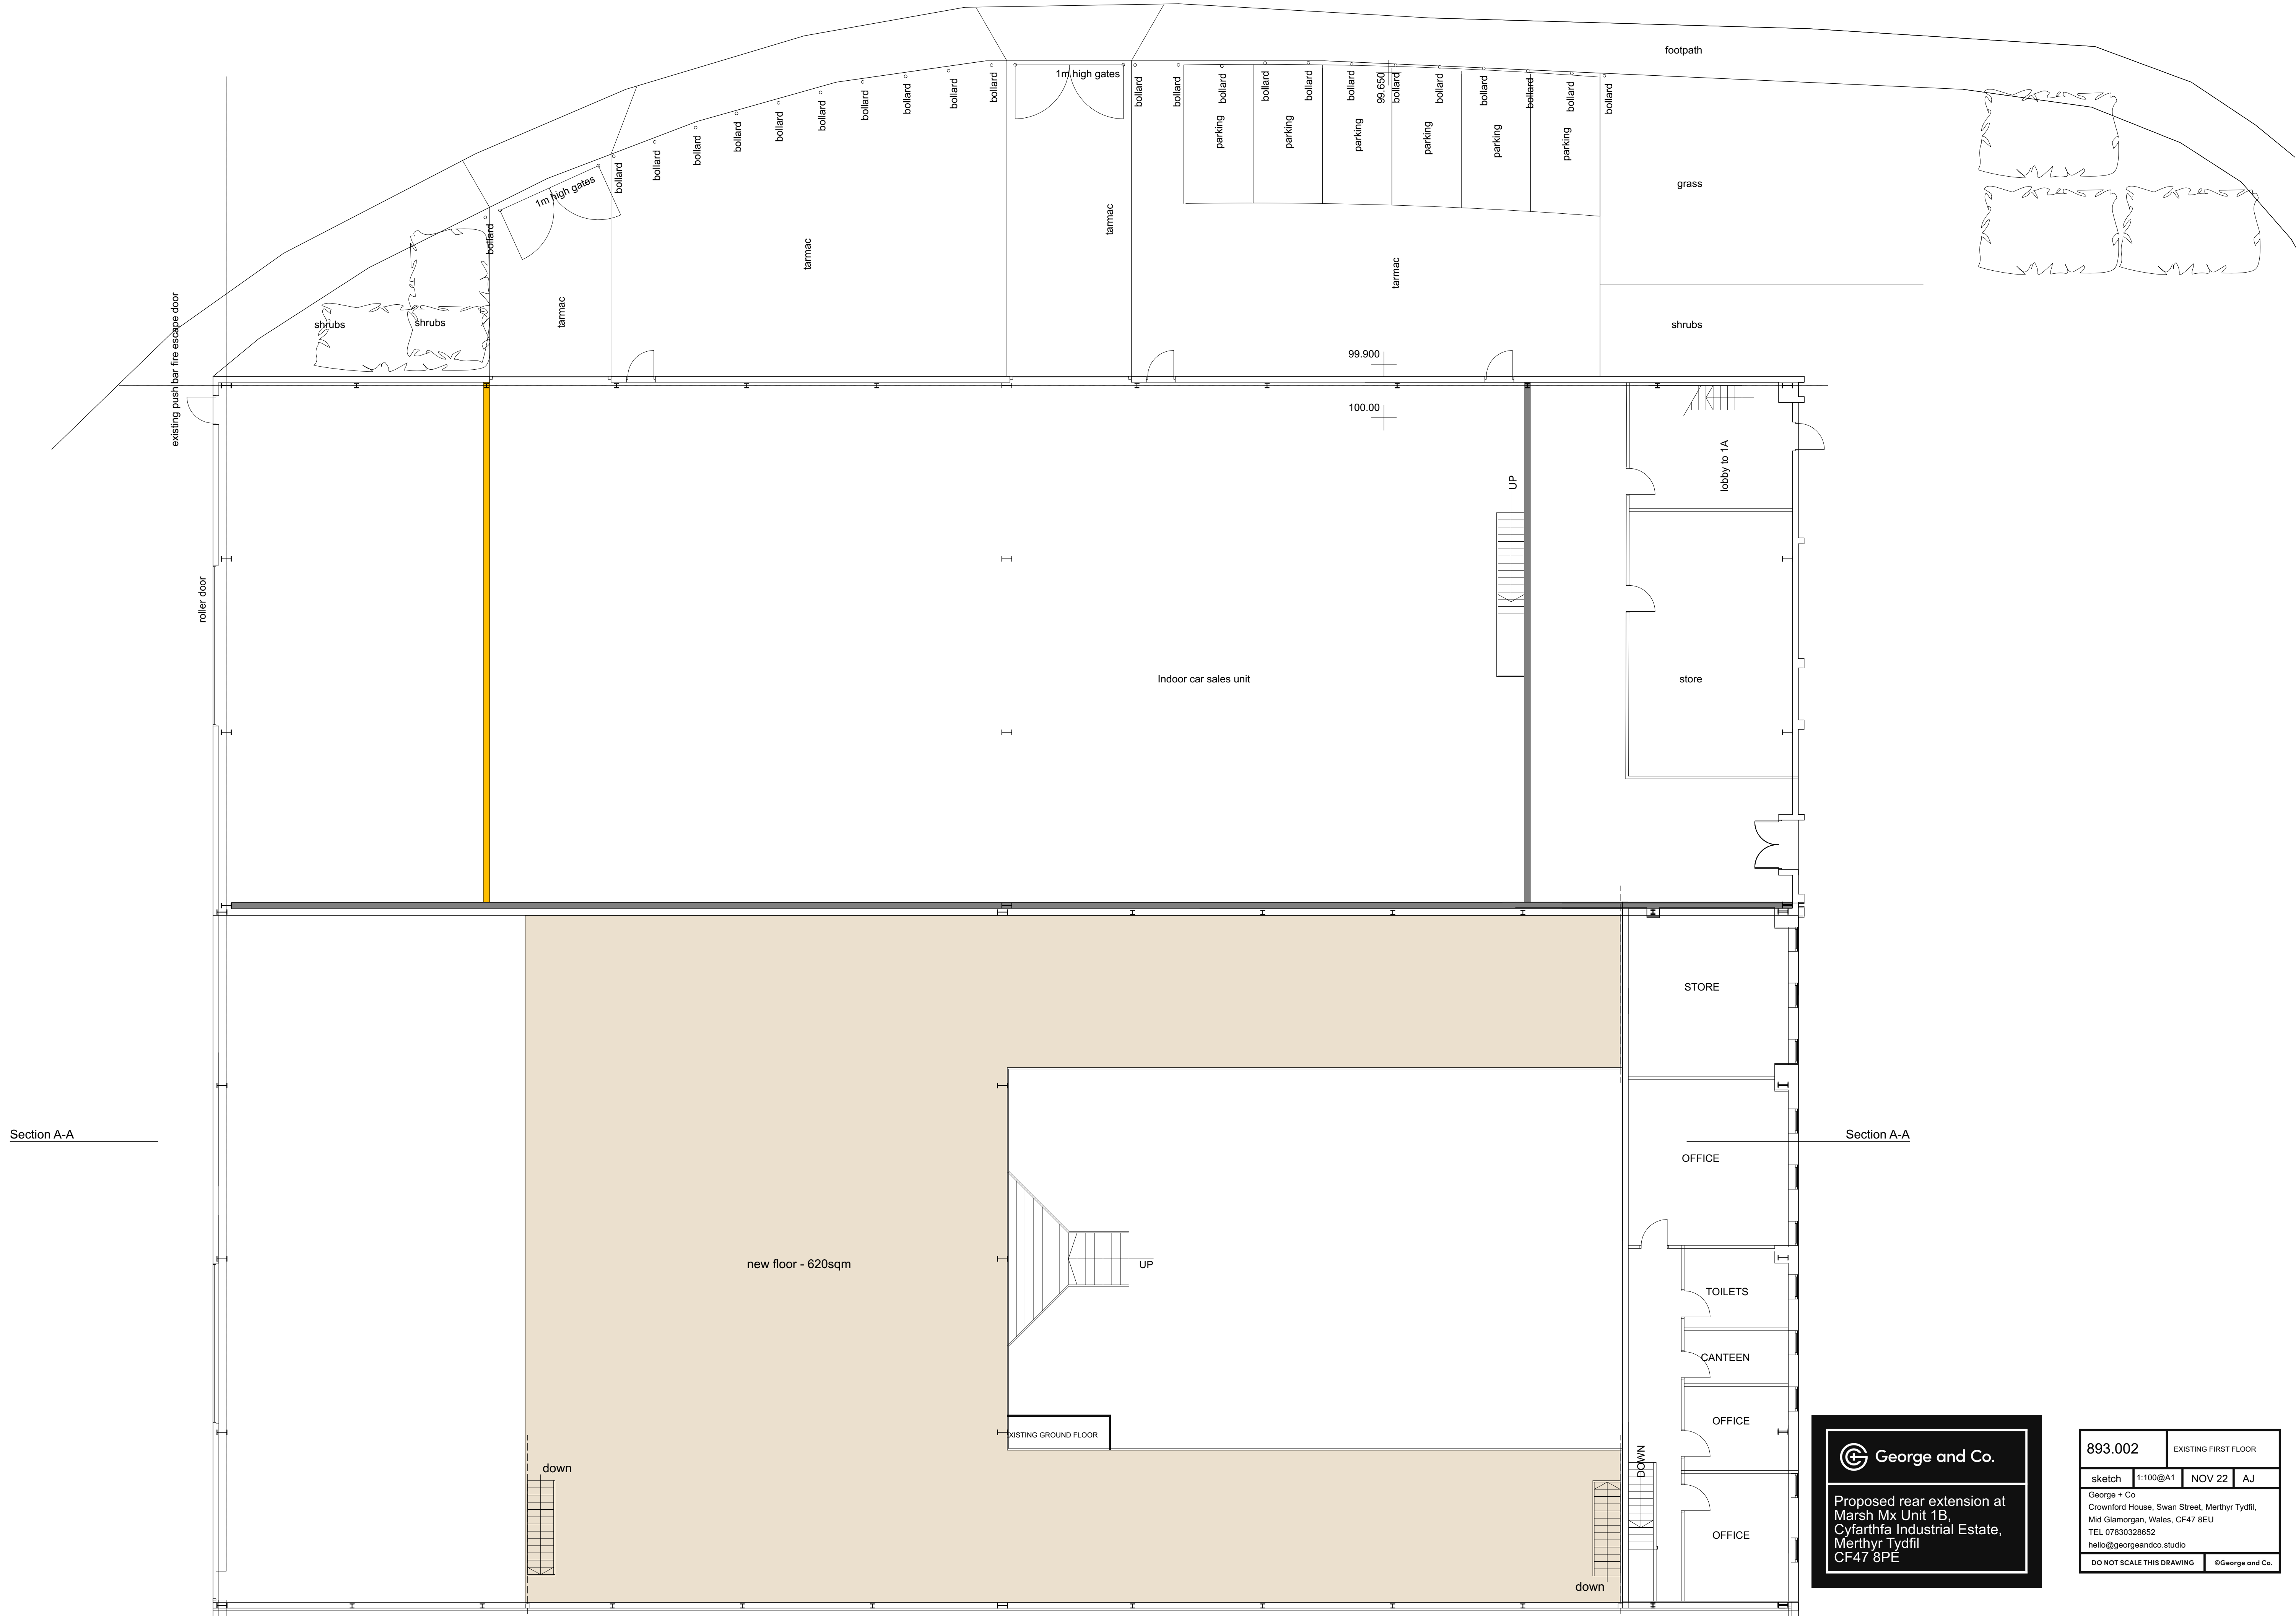


Section A-A

Section A-A


**George and Co.**

Proposed rear extension at
Marsh Mx Unit 1B,
Cyfarthfa Industrial Estate,
Merthyr Tydfil
CF47 8PE


893.002	EXISTING FIRST FLOOR		
sketch	1:100@A1	NOV 22	AJ
George + Co Crownford House, Swan Street, Merthyr Tydfil, Mid Glamorgan, Wales, CF47 8EU TEL 07830328652 hello@georgeandco.studio			
DO NOT SCALE THIS DRAWING			©George and Co.

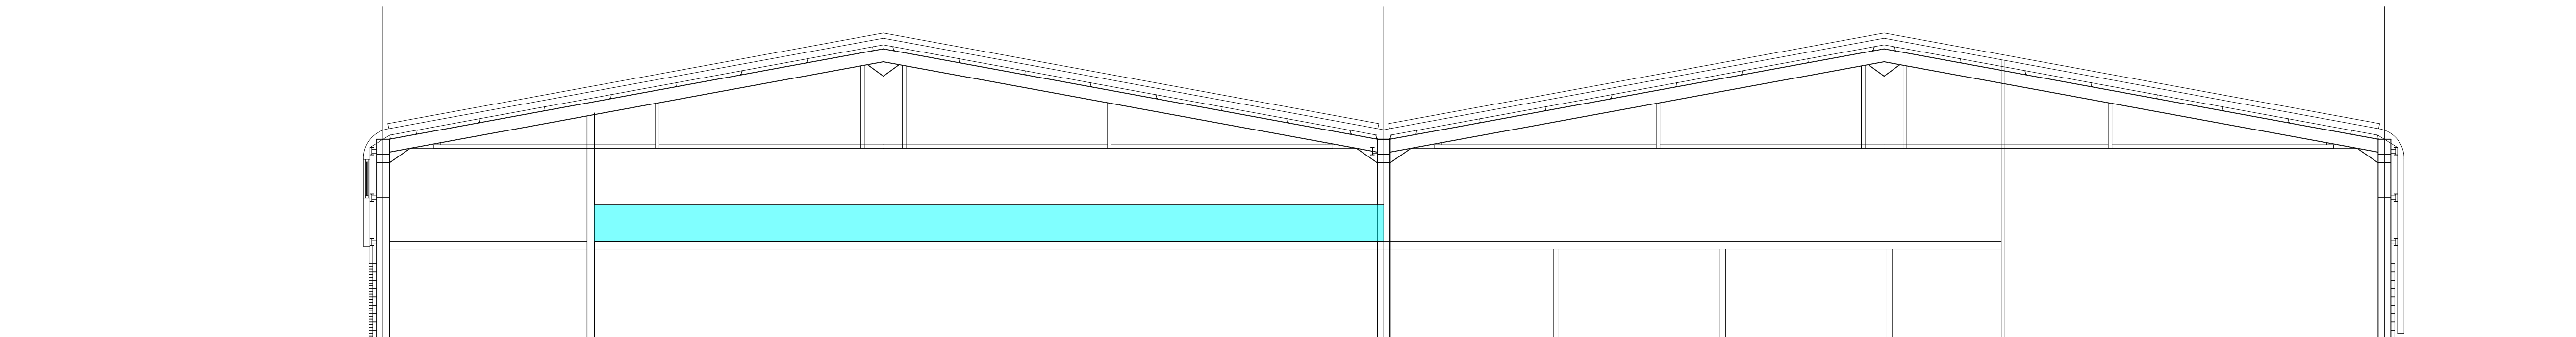

EXISTING SECTION A-A

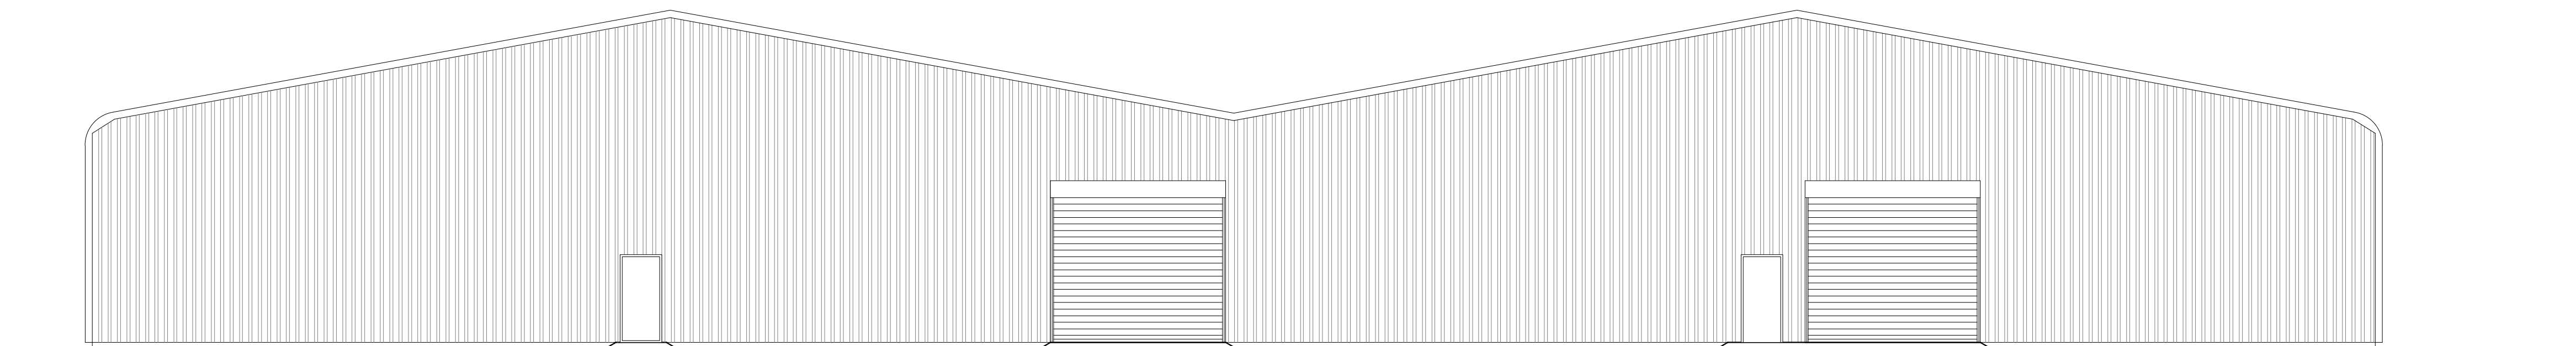

EXISTING SIDE ELEVATION

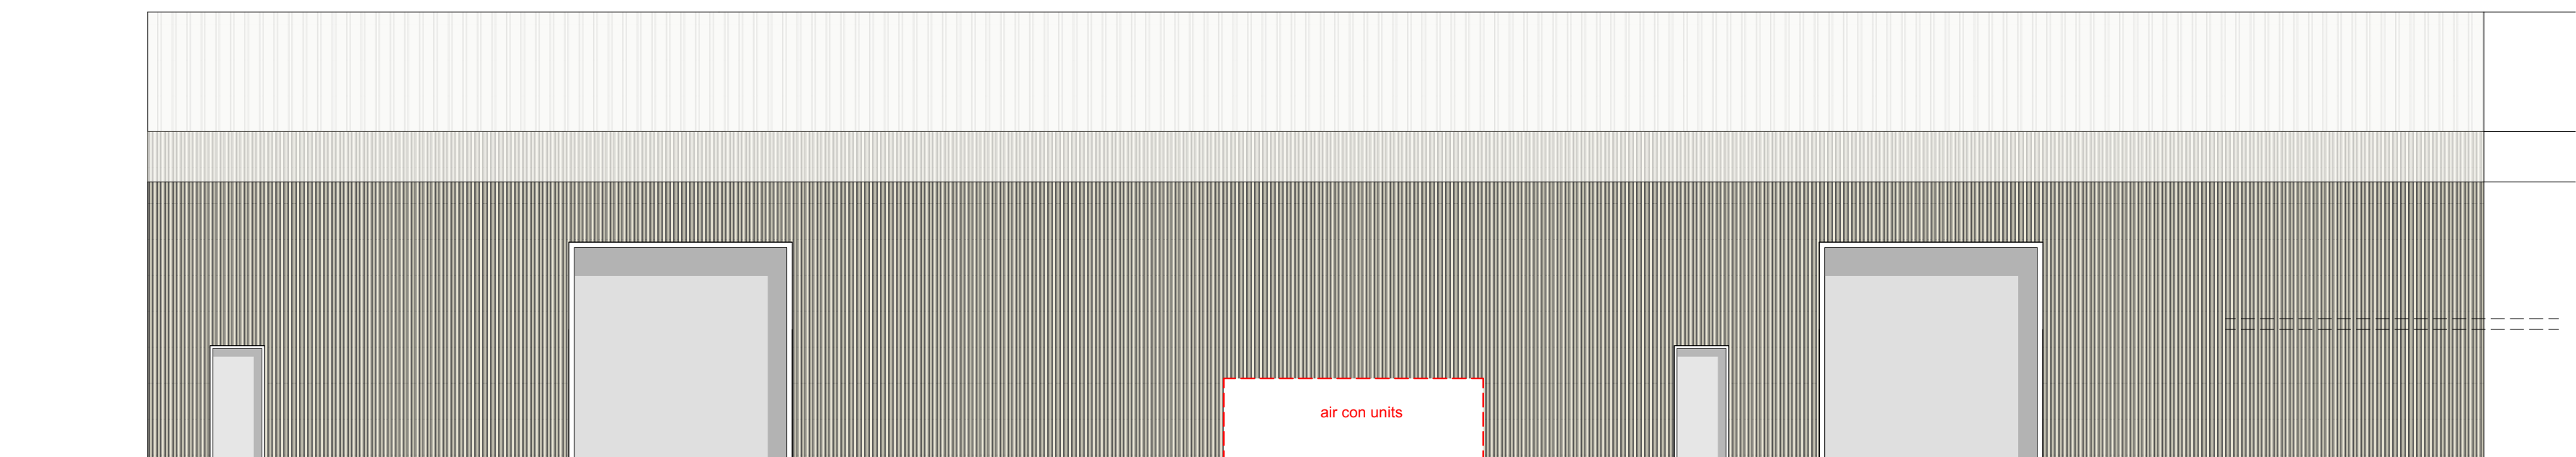

EXISTING REAR ELEVATION

 George and Co.

Proposed rear extension at
Marsh Mx Unit 1B,
Cyfarthfa Industrial Estate,
Merthyr Tydfil
CF47 8PE

893.003

EXISTING ELEVATIONS AND
SECTION

sketch 1:100@A1 NOV 22 AJ

George + Co
Crownford House, Swan Street, Merthyr Tydfil,
Mid Glamorgan, Wales, CF47 8EU
TEL 07830328652
hello@georgeandco.studio

DO NOT SCALE THIS DRAWING ©George and Co.



 George and Co.

Proposed rear extension at
Marsh Mx Unit 1B,
Cyfarthfa Industrial Estate,
Merthyr Tydfil
CF47 8PE

893.004		PROPOSED GROUND FLOOR	
sketch	1:100@A1	NOV 22	AJ
George + Co Crownford House, Swan Street, Merthyr Tydfil, Mid Glamorgan, Wales, CF47 8EU TEL 07830328652 hello@georgeandco.studio			
DO NOT SCALE THIS DRAWING		©George and Co.	



Section A-A

full height roller

new workshop

ramp down to f.f.
showroom

fire exit
stair

wash bay

palle

ME

~~void~~

storage

Proposed rear extension at
Marsh Mx Unit 1B,
Cyfarthfa Industrial Estate,
Merthyr Tydfil
CF47 8PE

893.005

PROPOSED FIRST FLOOR

sketch


1:100@A1

NOV 22 | A


George + Co
Crownford House, Swan Street, Merthyr Tydfil
Mid Glamorgan, Wales, CF47 8EU
TEL 07830328652
hello@georgeandco.studio

DO NOT SCALE THIS DRAWING


©George and Co

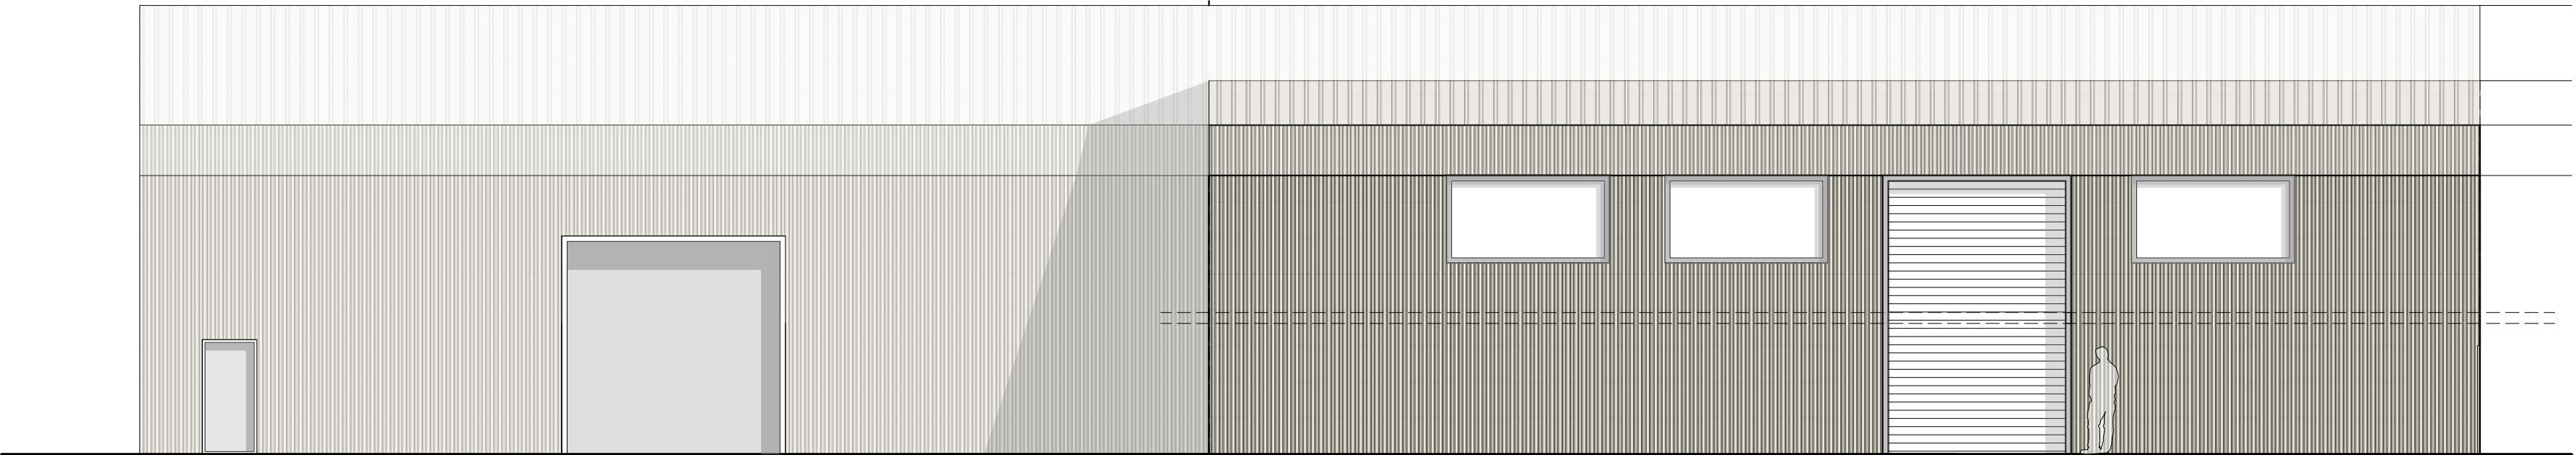


REAR ELEVATION

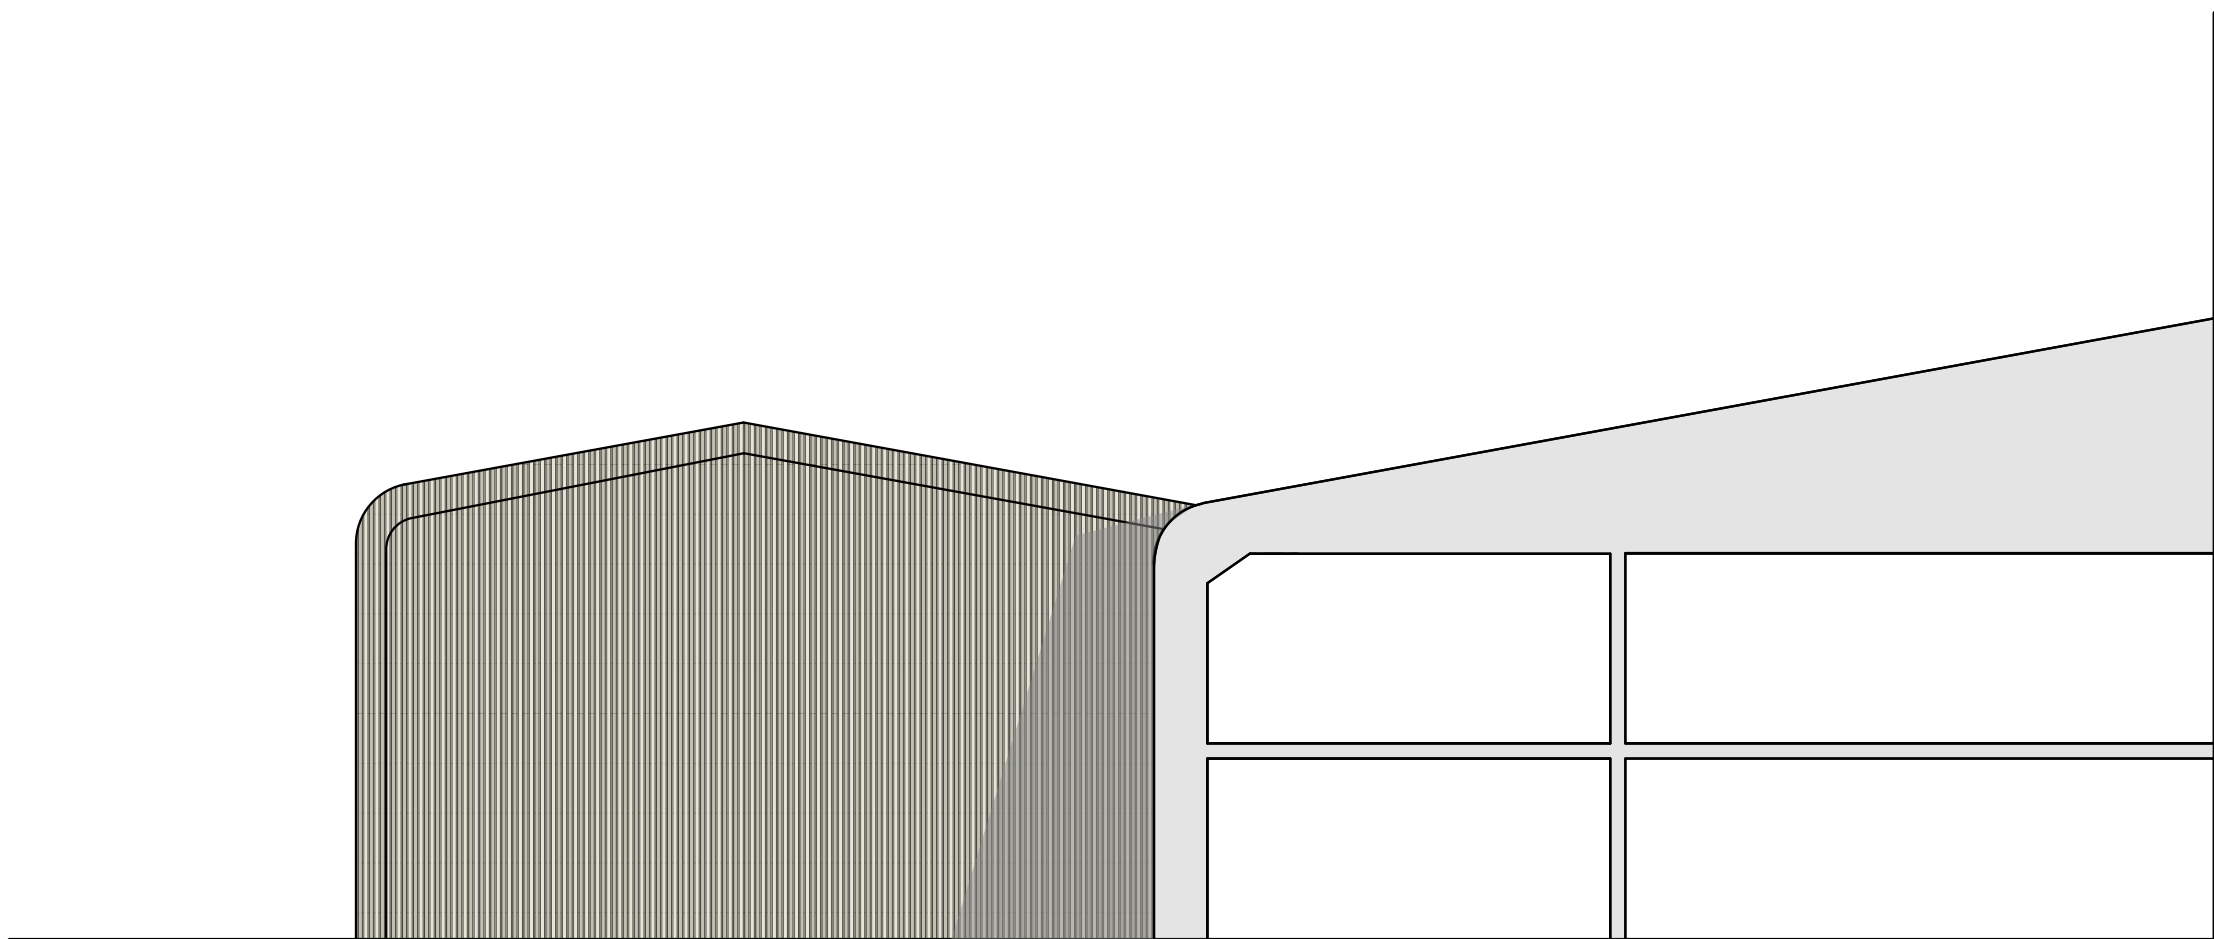

SIDE ELEVATION

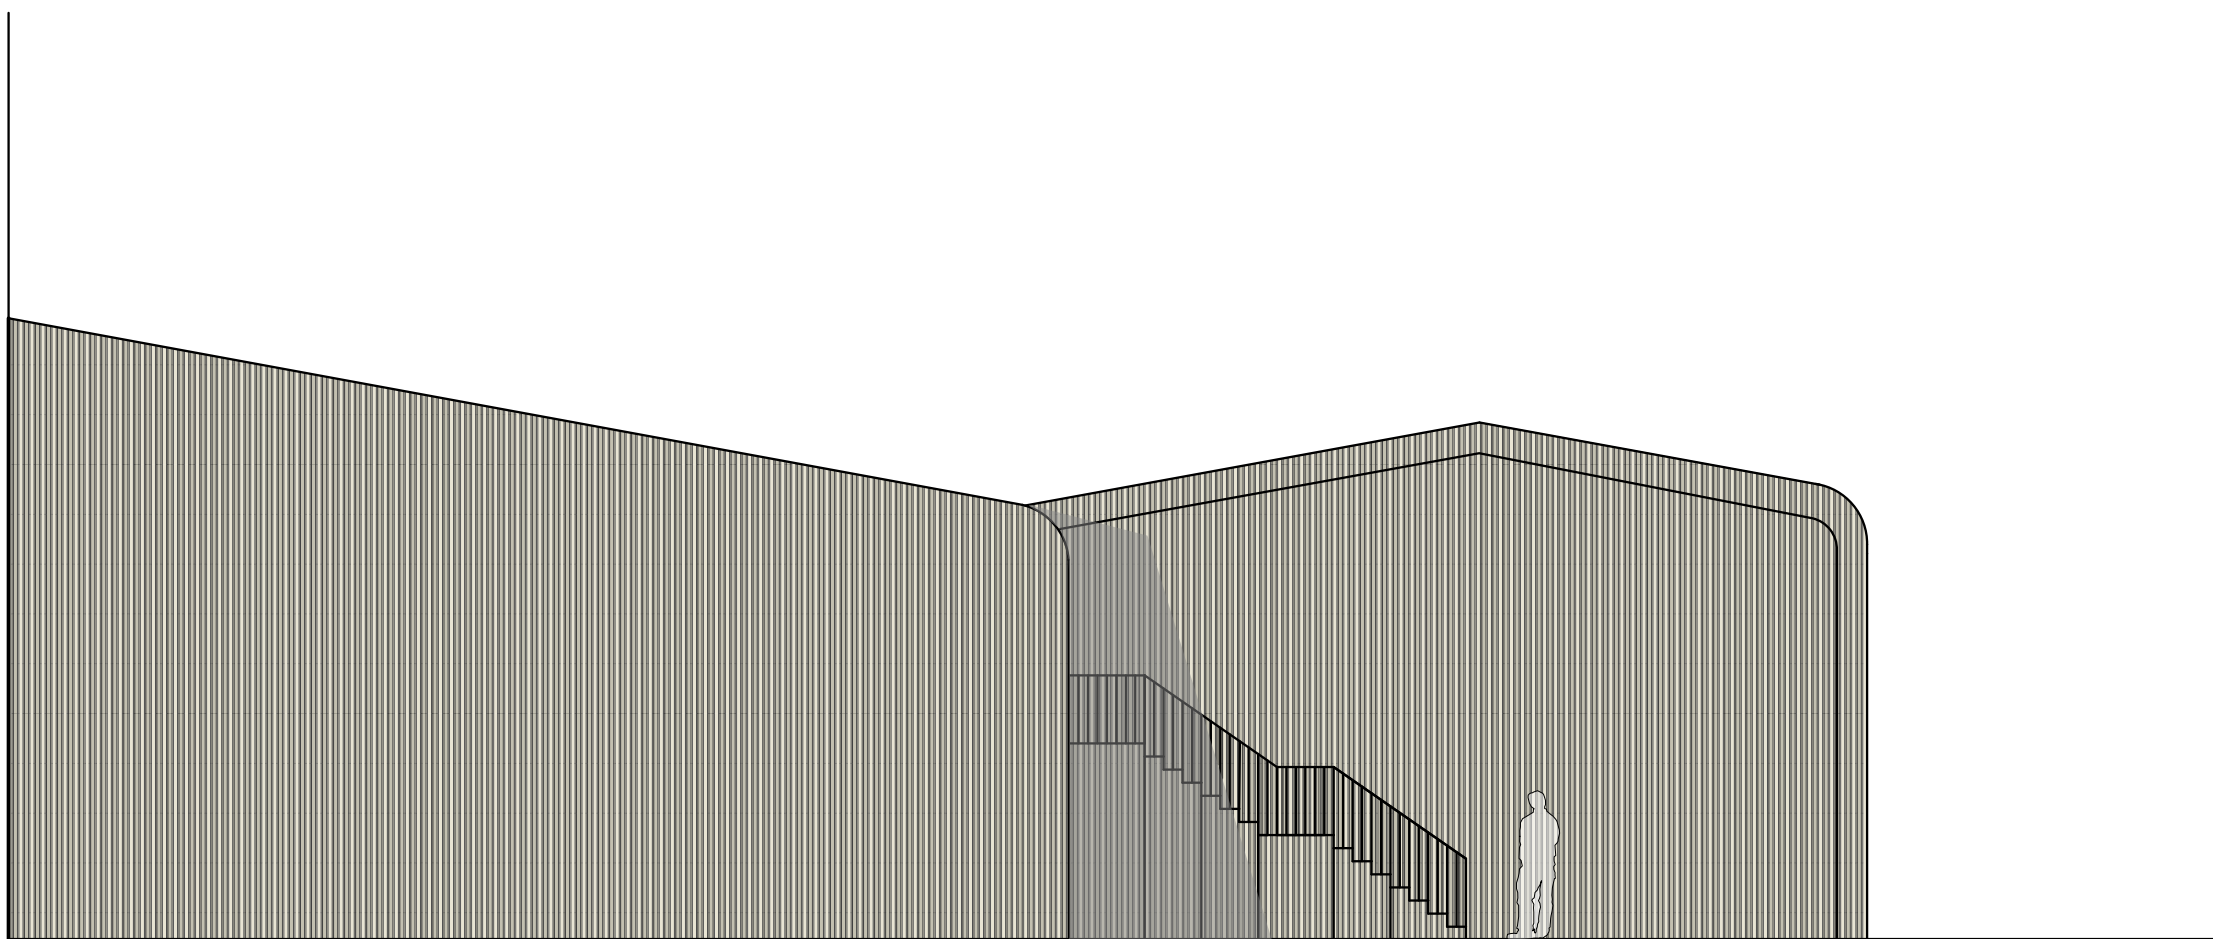

SIDE ELEVATION

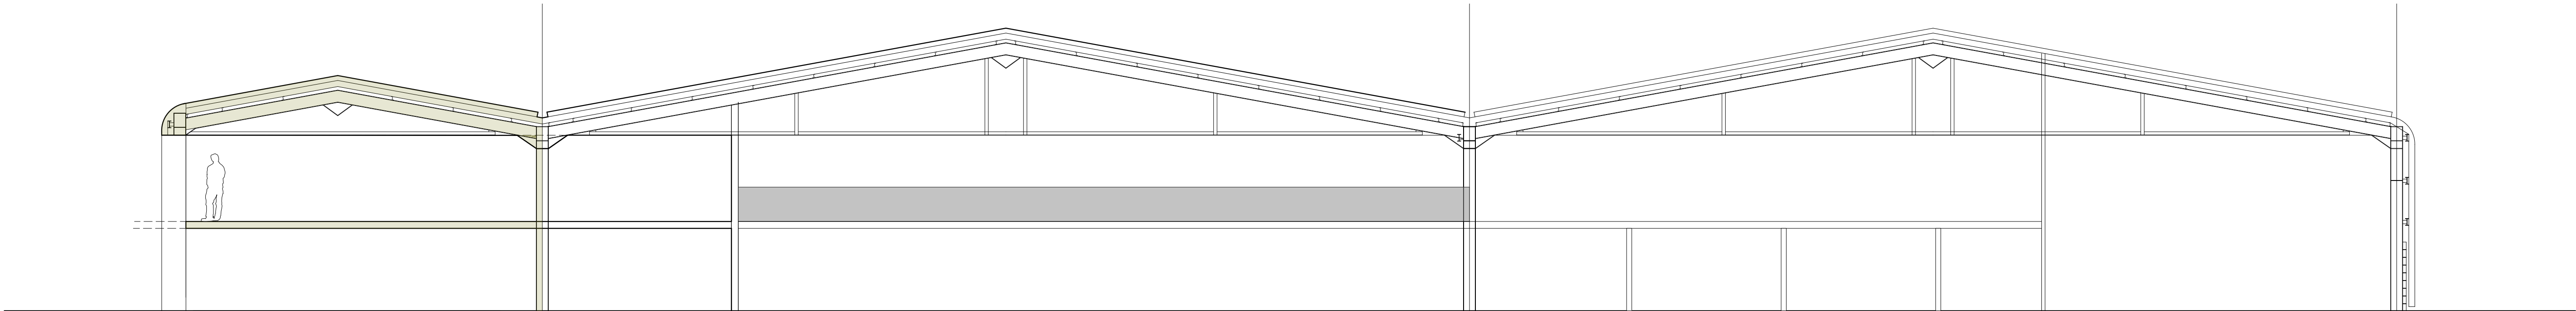

PROPOSED SECTION

 George and Co.

Proposed rear extension at
Marsh Mx Unit 1B,
Cyfarthfa Industrial Estate,
Merthyr Tydfil
CF47 8PE

893.008		PROPOSED ELEVATIONS AND SECTION	
sketch	1:100@A1	NOV 22	AJ
George + Co Crownford House, Swan Street, Merthyr Tydfil, Mid Glamorgan, Wales, CF47 8EU TEL 07830328652 hello@georgeandco.studio			
DO NOT SCALE THIS DRAWING		©George and Co.	