



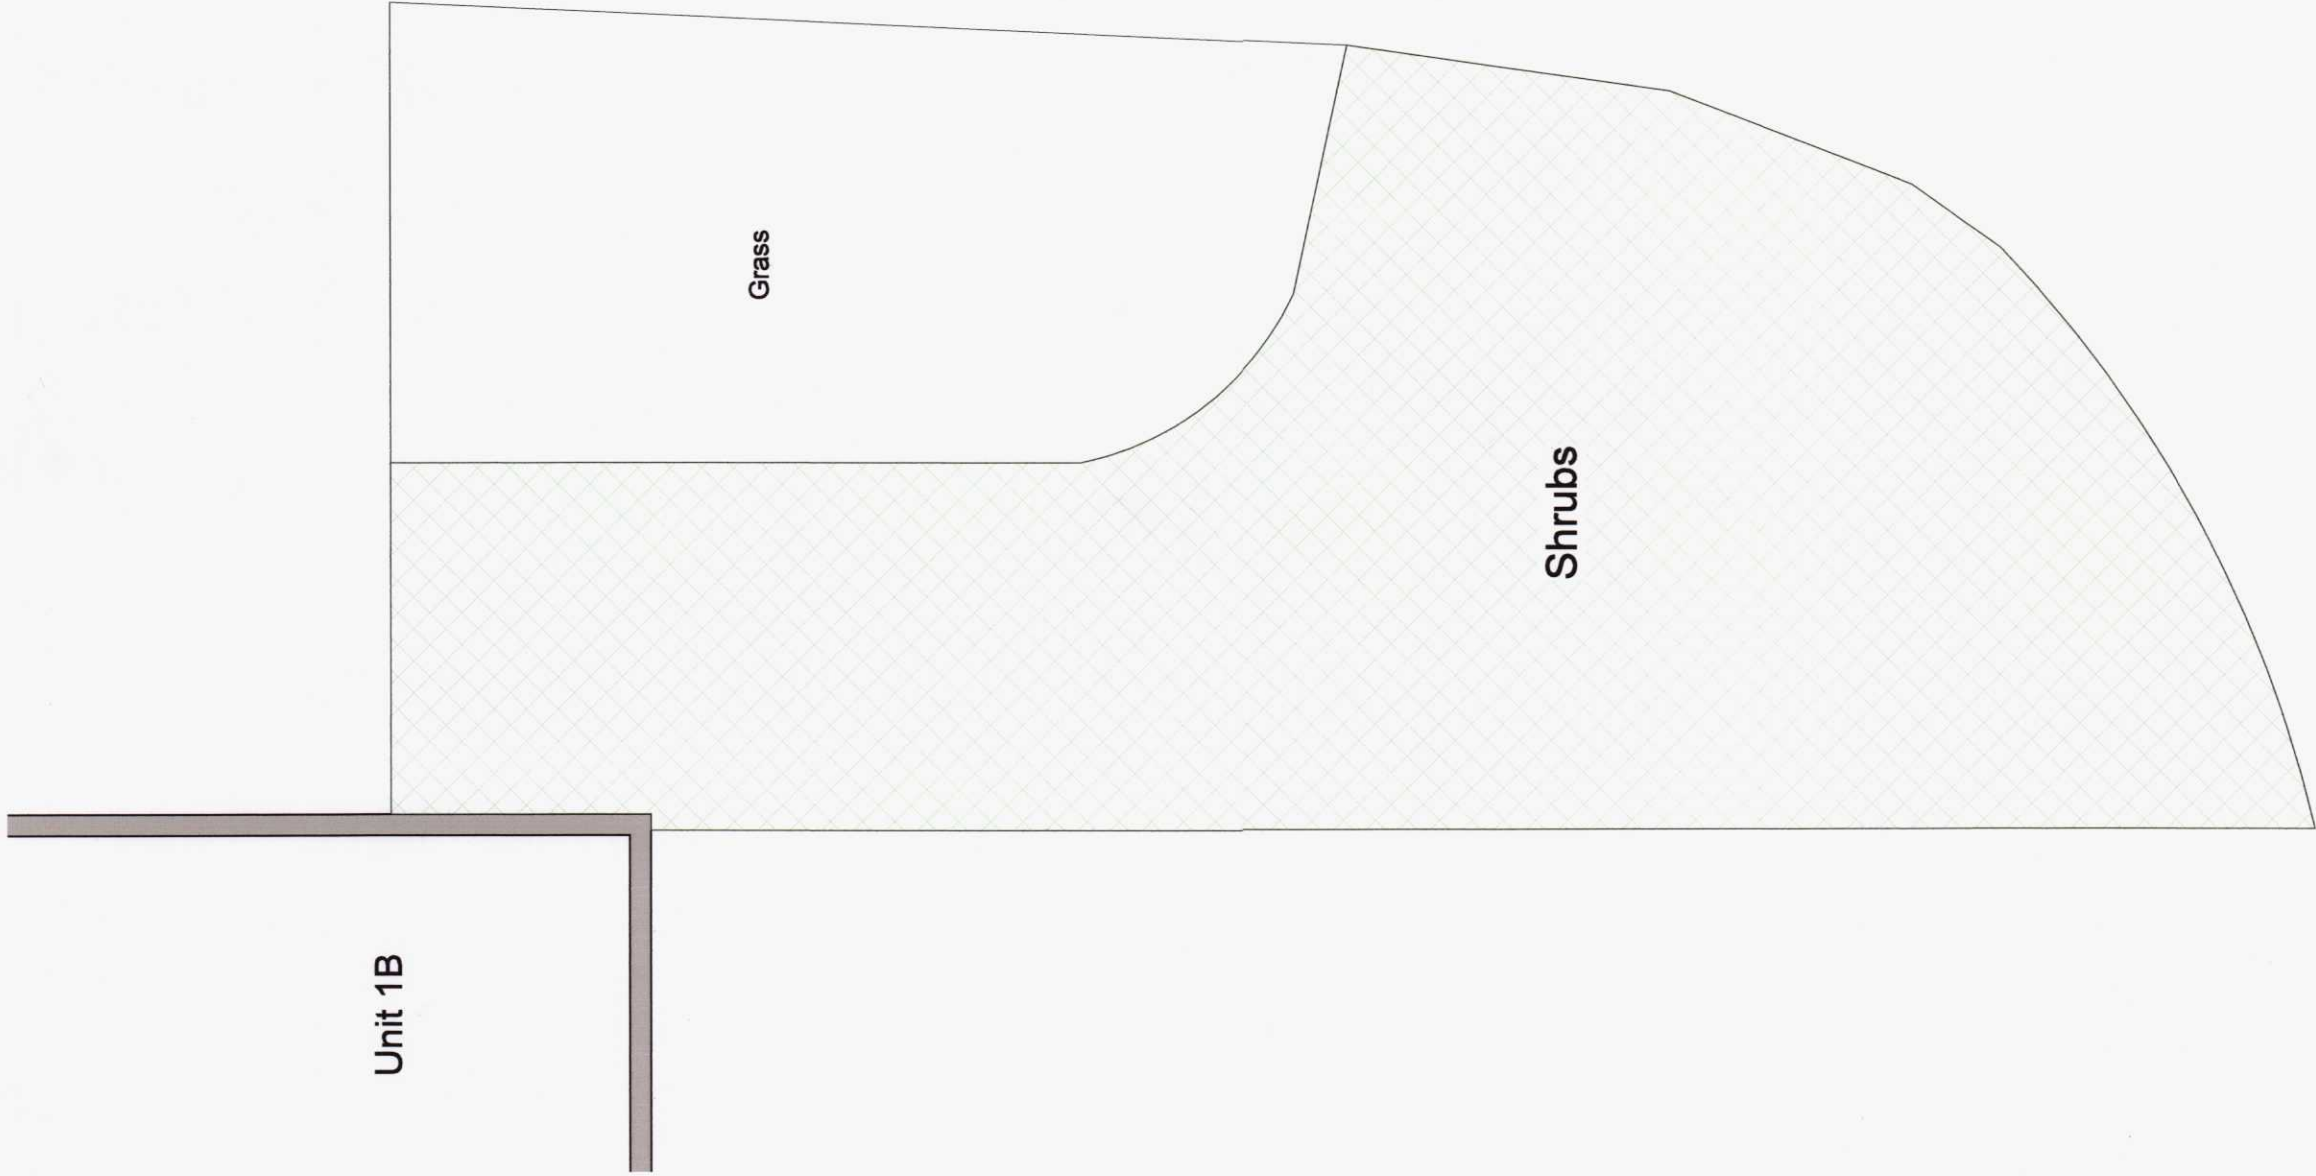

Existing Plan

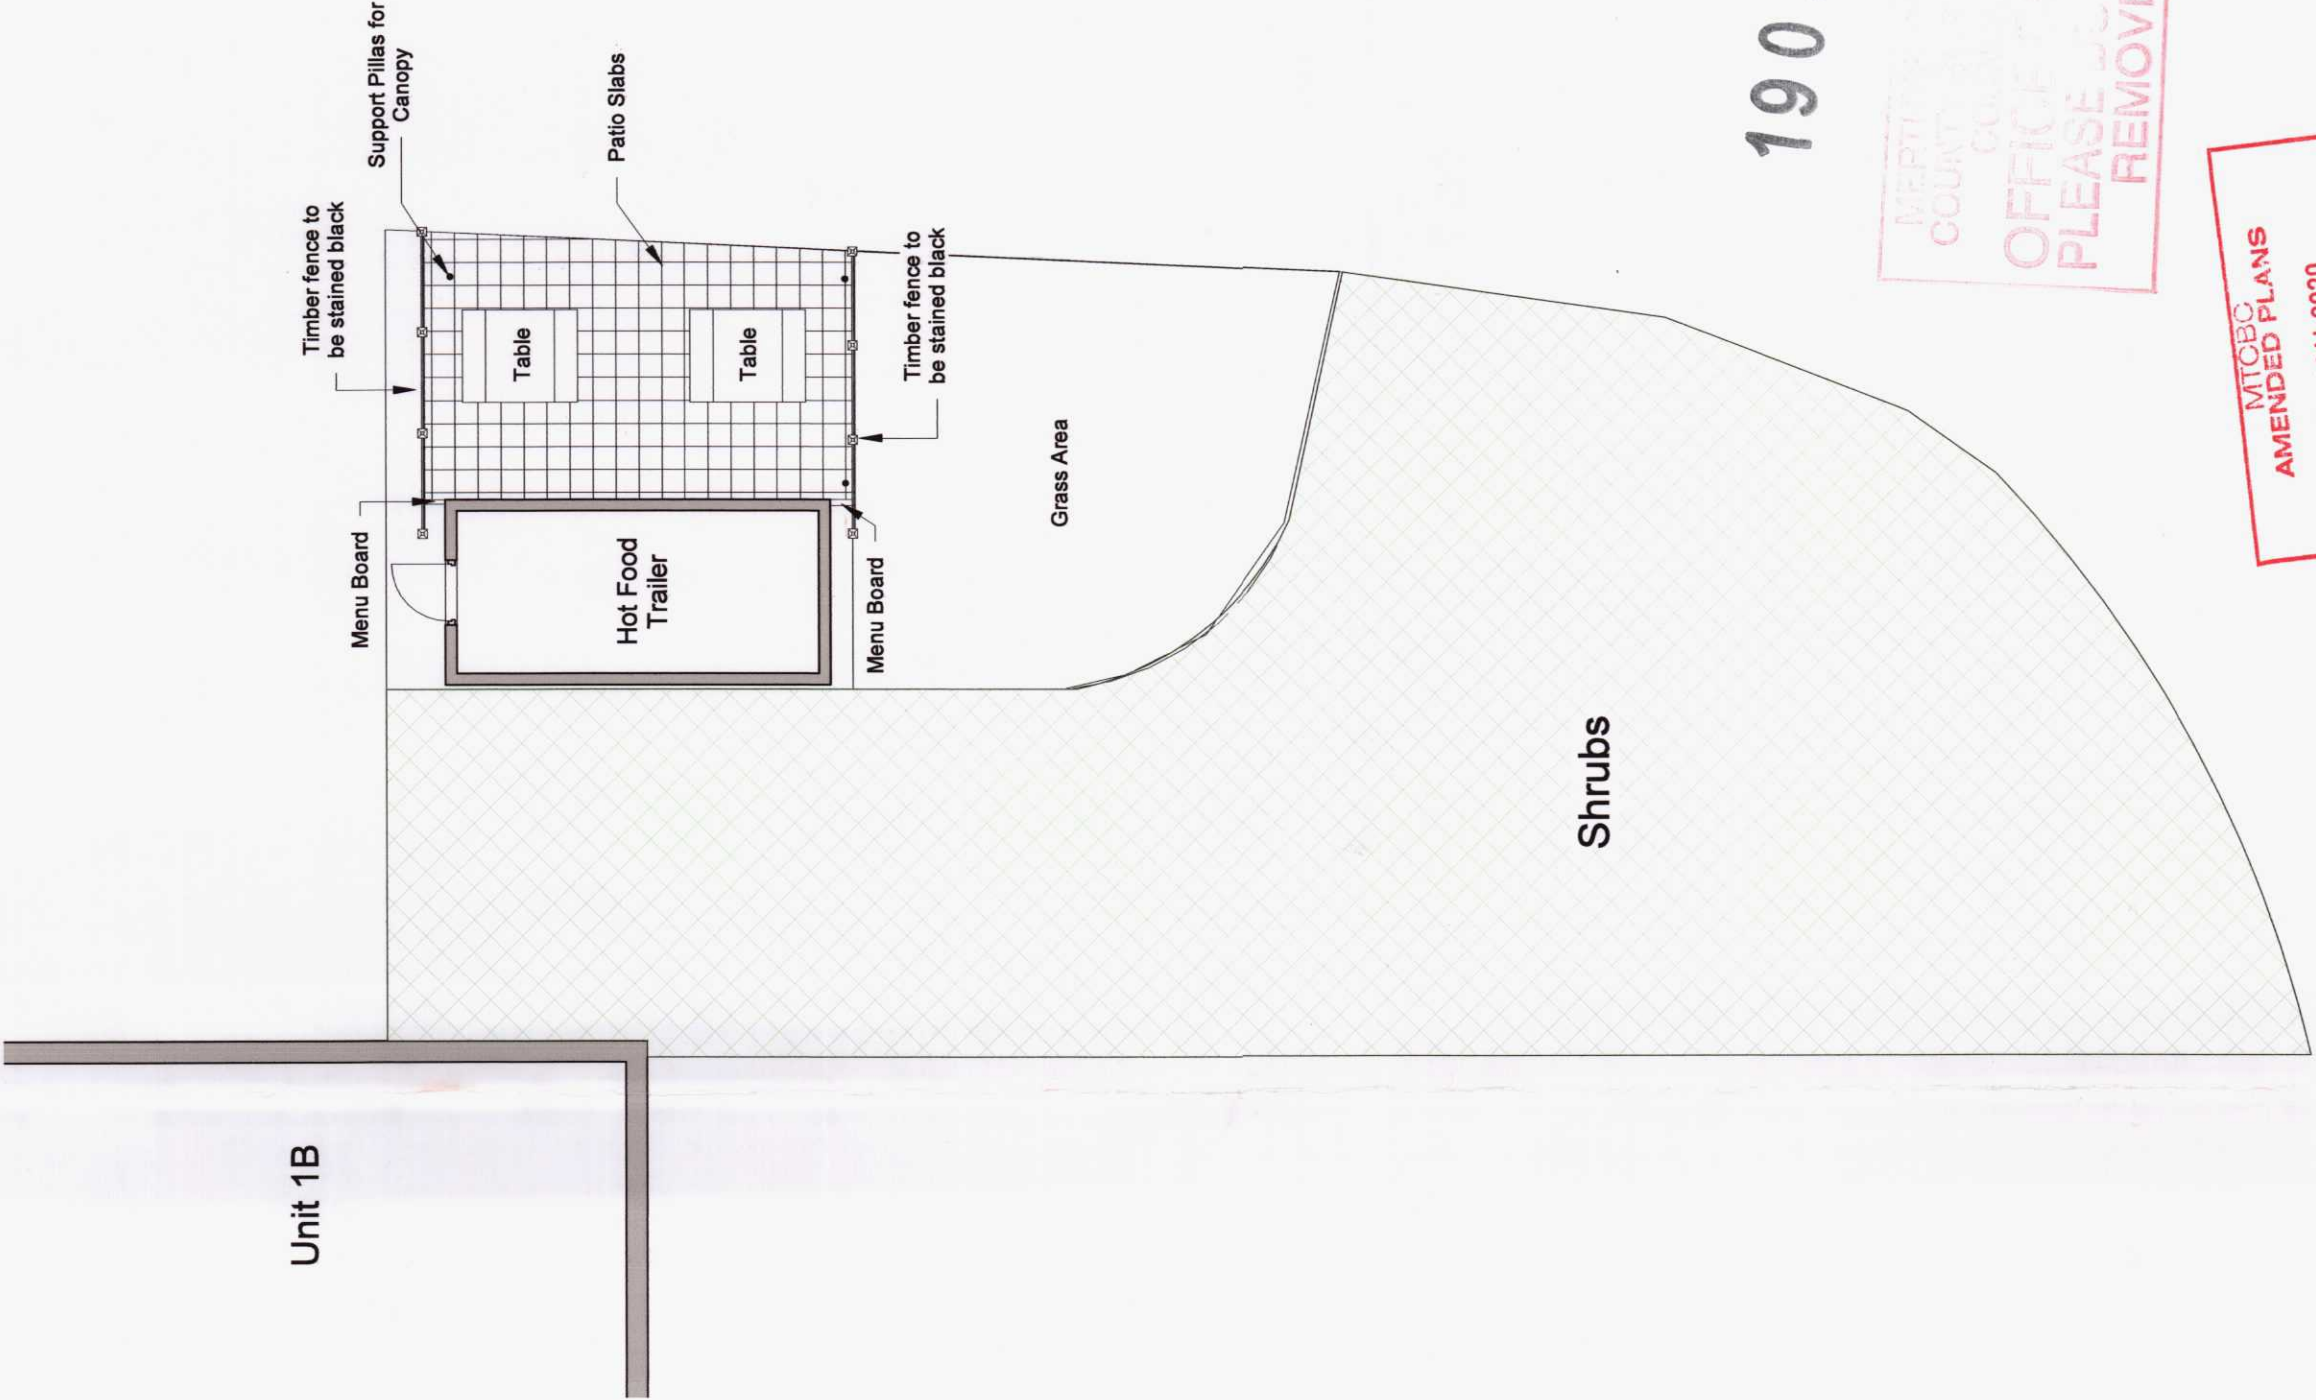

Proposed Plan

190304

MERTHYR TYDFIL
COUNTY BOROUGH COUNCIL
OFFICE COPY
PLEASE DO NOT
REMOVE

MTBC
AMENDED PLANS
07 JAN 2020
RECEIVED

MERTHYR TYDFIL
COUNTY BOROUGH COUNCIL
Town & Country Planning Act 1990
PERMISSION GRANTED SUBJECT TO CONDITIONS
09 JAN 2020
J. JONES
BA(Hons) BTP M.R.T.P.I
HEAD OF TOWN PLANNING



INDIGO DESIGN (Part of 3dscapes Ltd) 5 Ashlea Drive, Merthyr Tydfil, CF47 9NY. Tel: 01685 385746 Mob: 07940913216 Email: enquiries@indigo-3d-design.co.uk
This Drawing is Copyright, Dimensions to be checked on site and not scaled from this drawing



PURPOSE OF ISSUE	Planning Approval	SHEET	Existing and Proposed Plan
PROJECT	Siting of Catering trailer	Address	Platinum Car Sales Ltd, Unit 1B, Cyfarthfa Ind Est, Merthyr Tydfil, CF47 8PE
DRAWING NUMBER	91021122-01	Checked by	Scale (@ A2)
		JH	PH
			1:100
Rev No	Description		
A	Issue		
B	Canopy size amended		
	Date		
	22/1/19		
	07/01/20		