




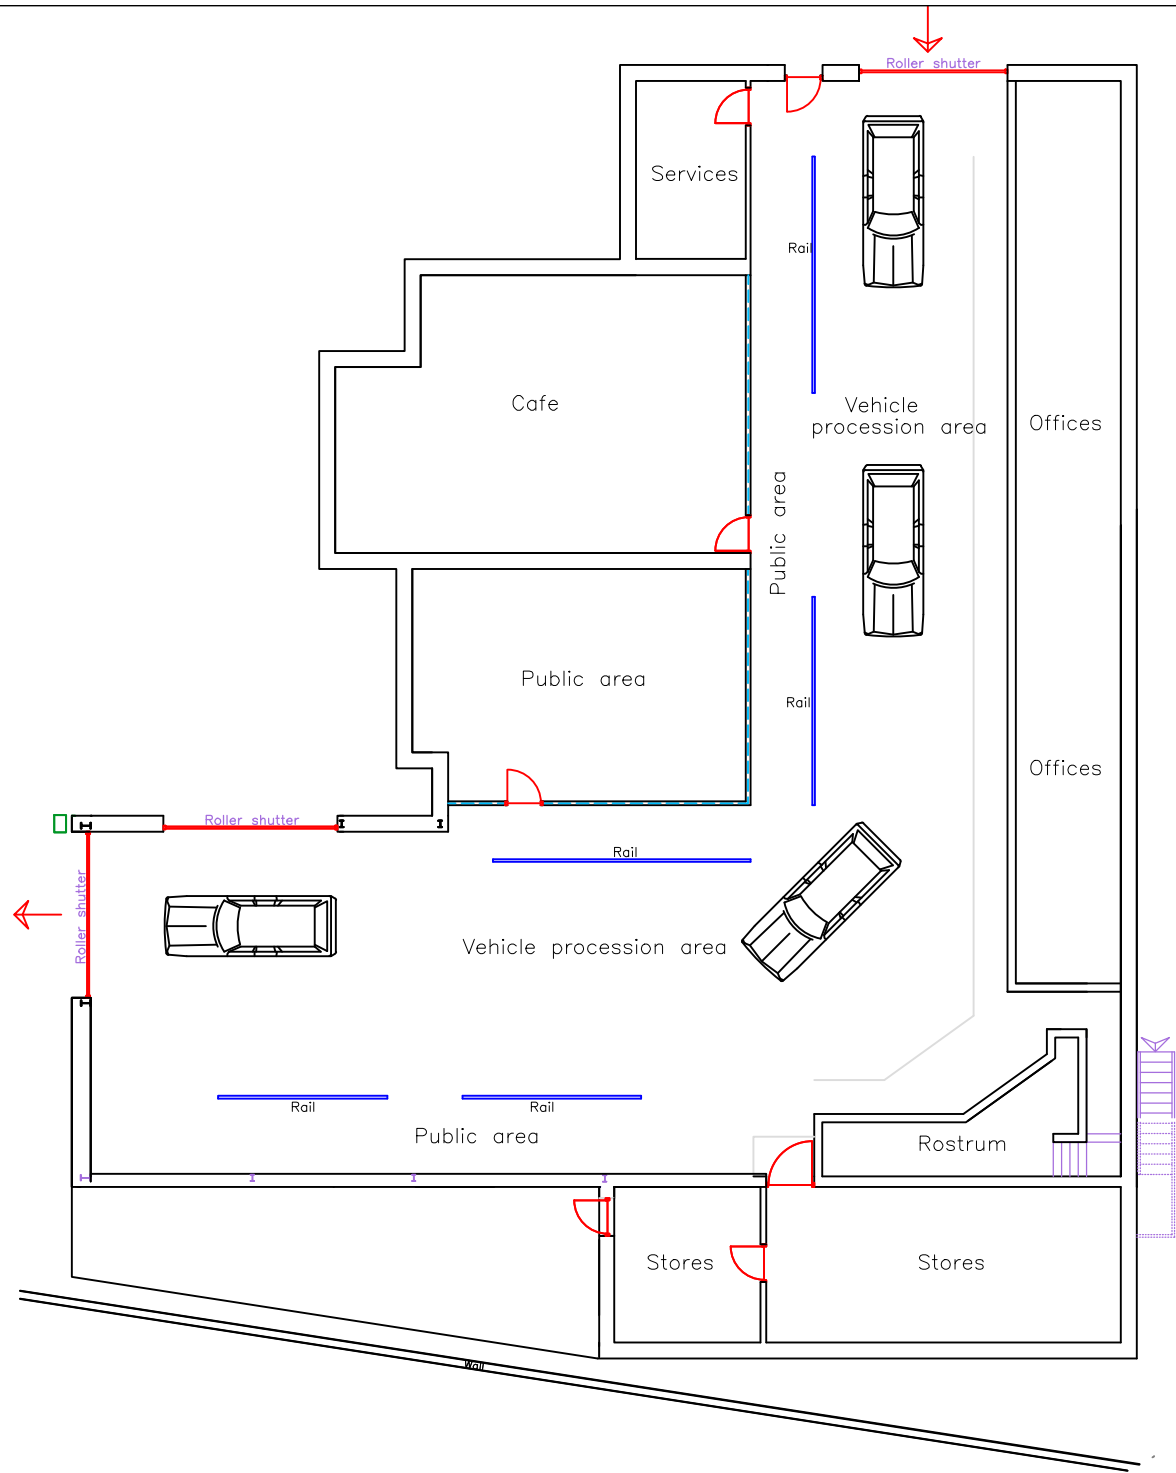


Existing GF Plan
1:200

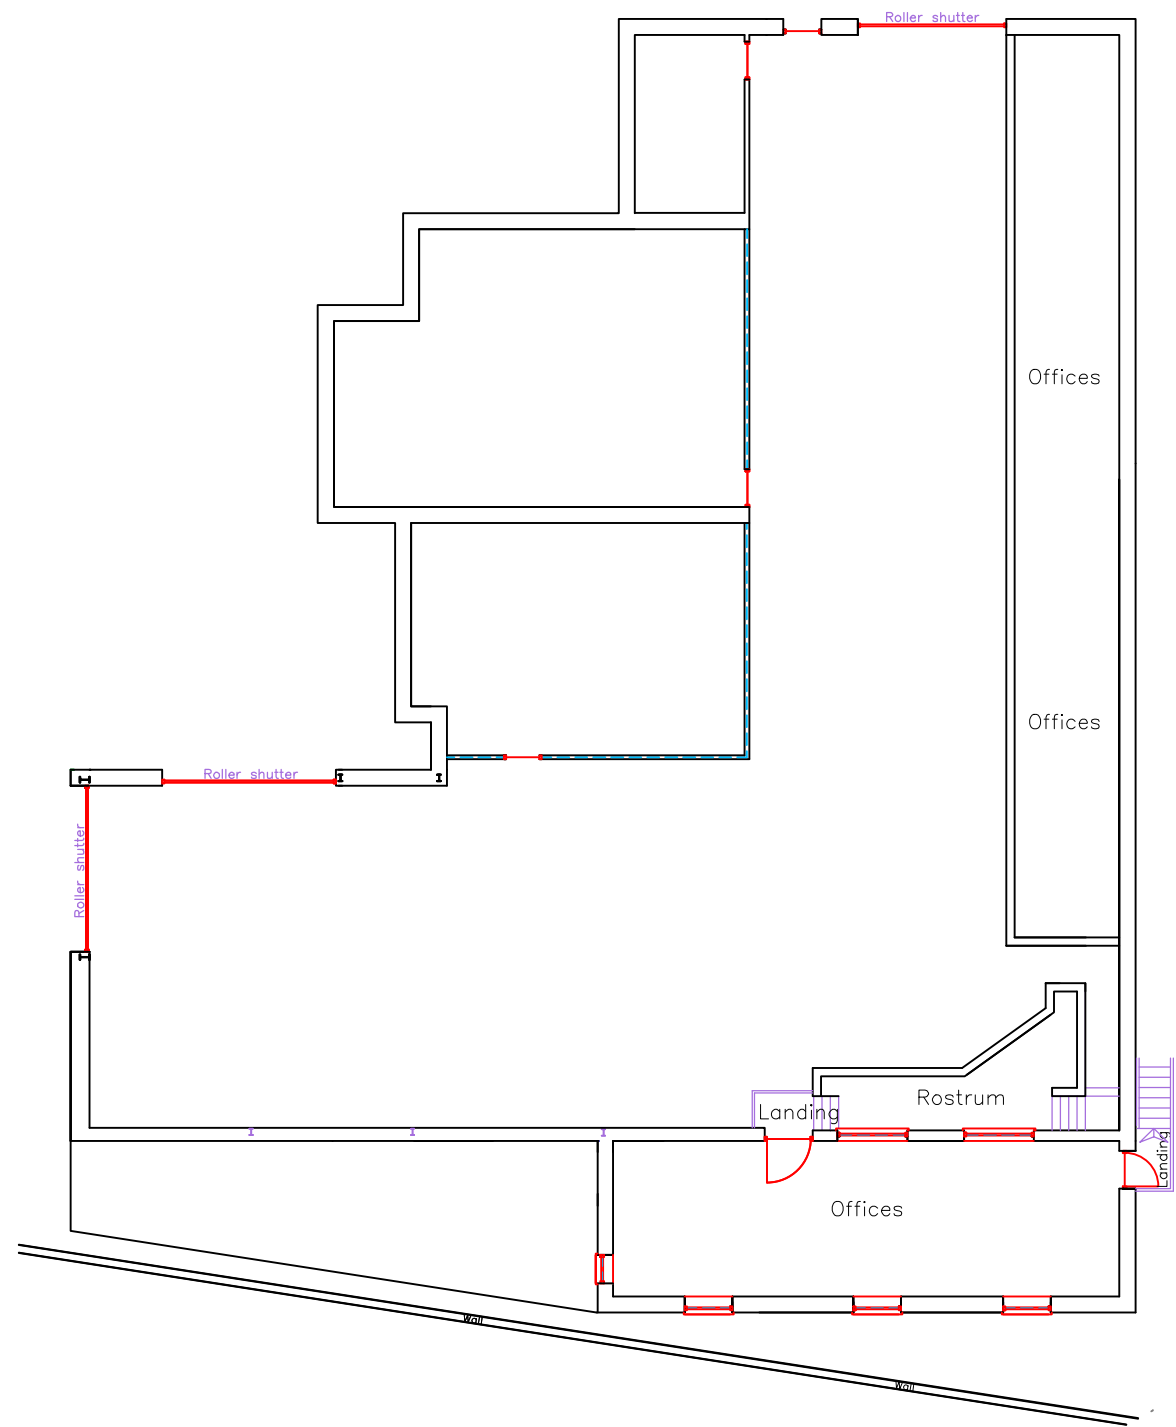


Existing FF Plan
1:200

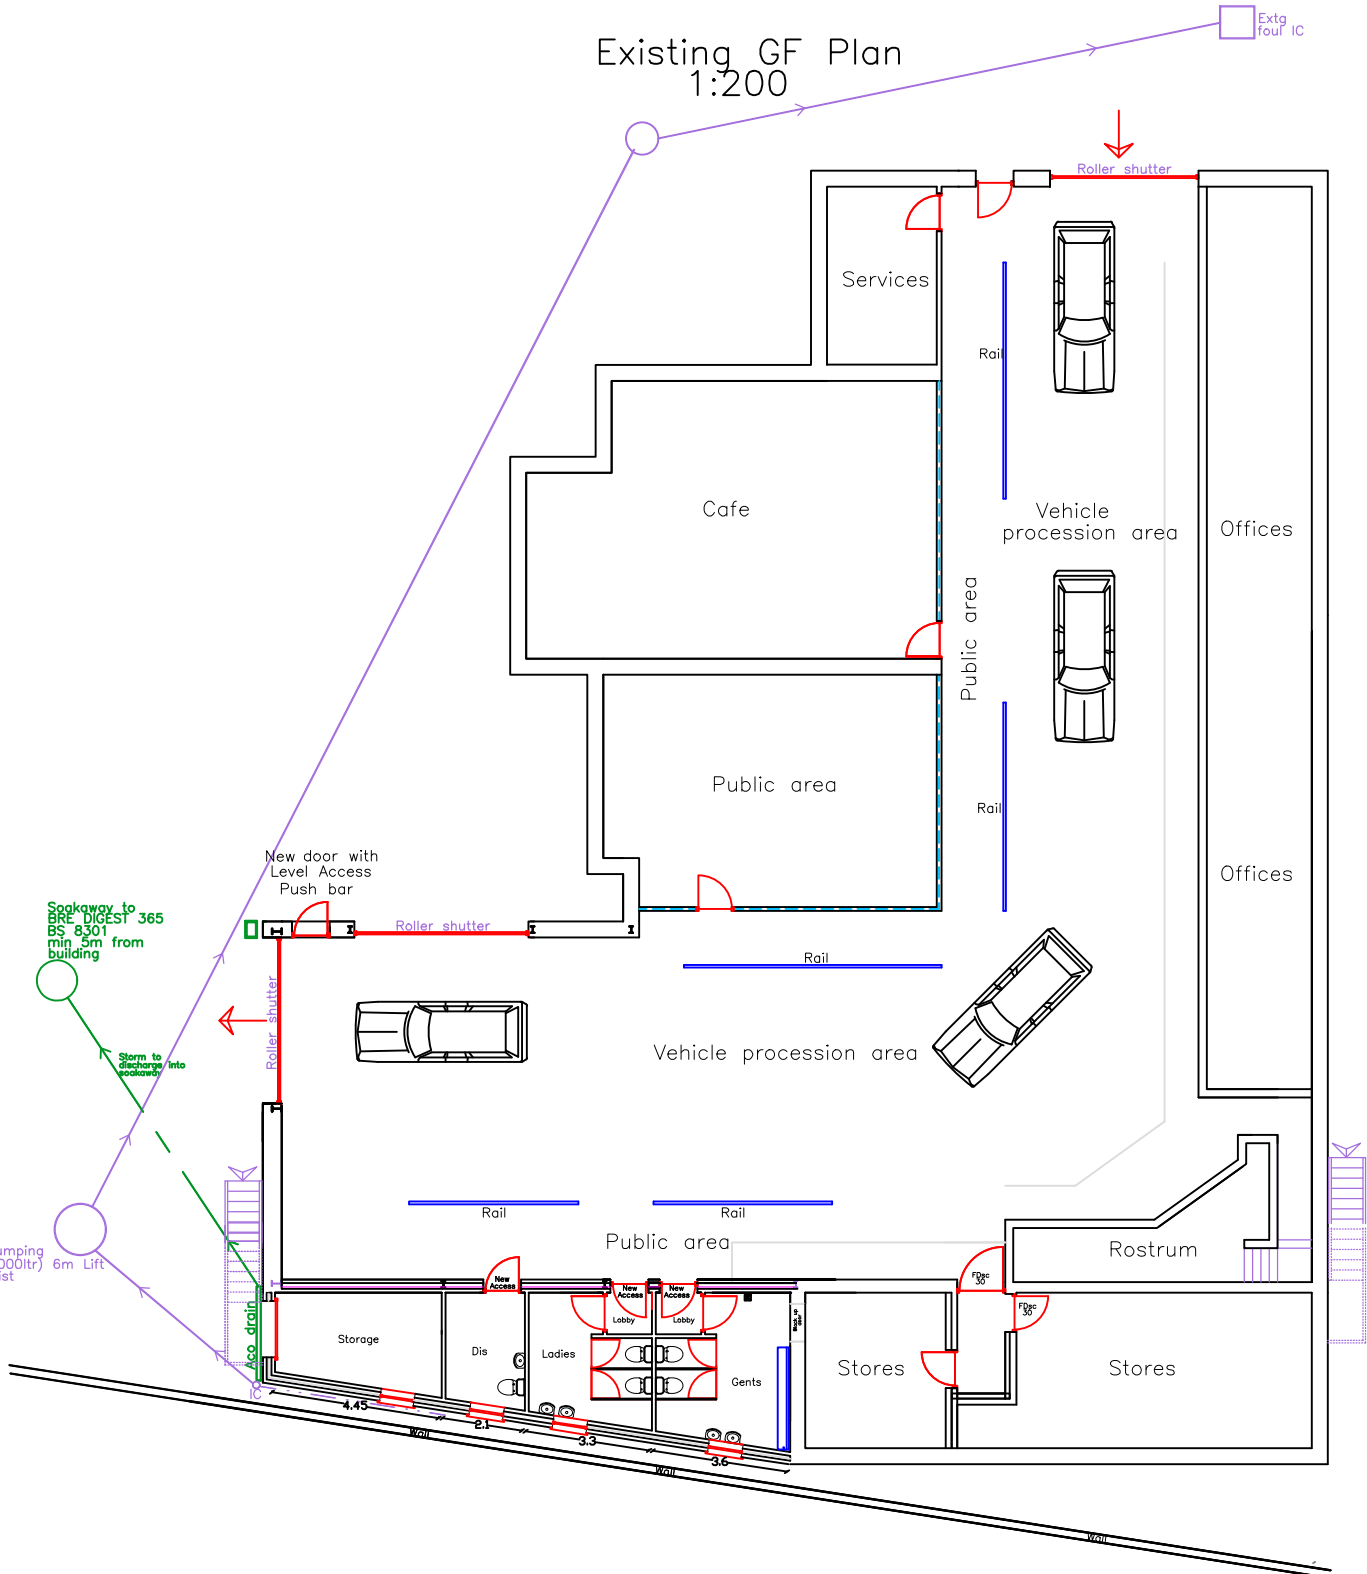


Proposed GF Plan
1:200

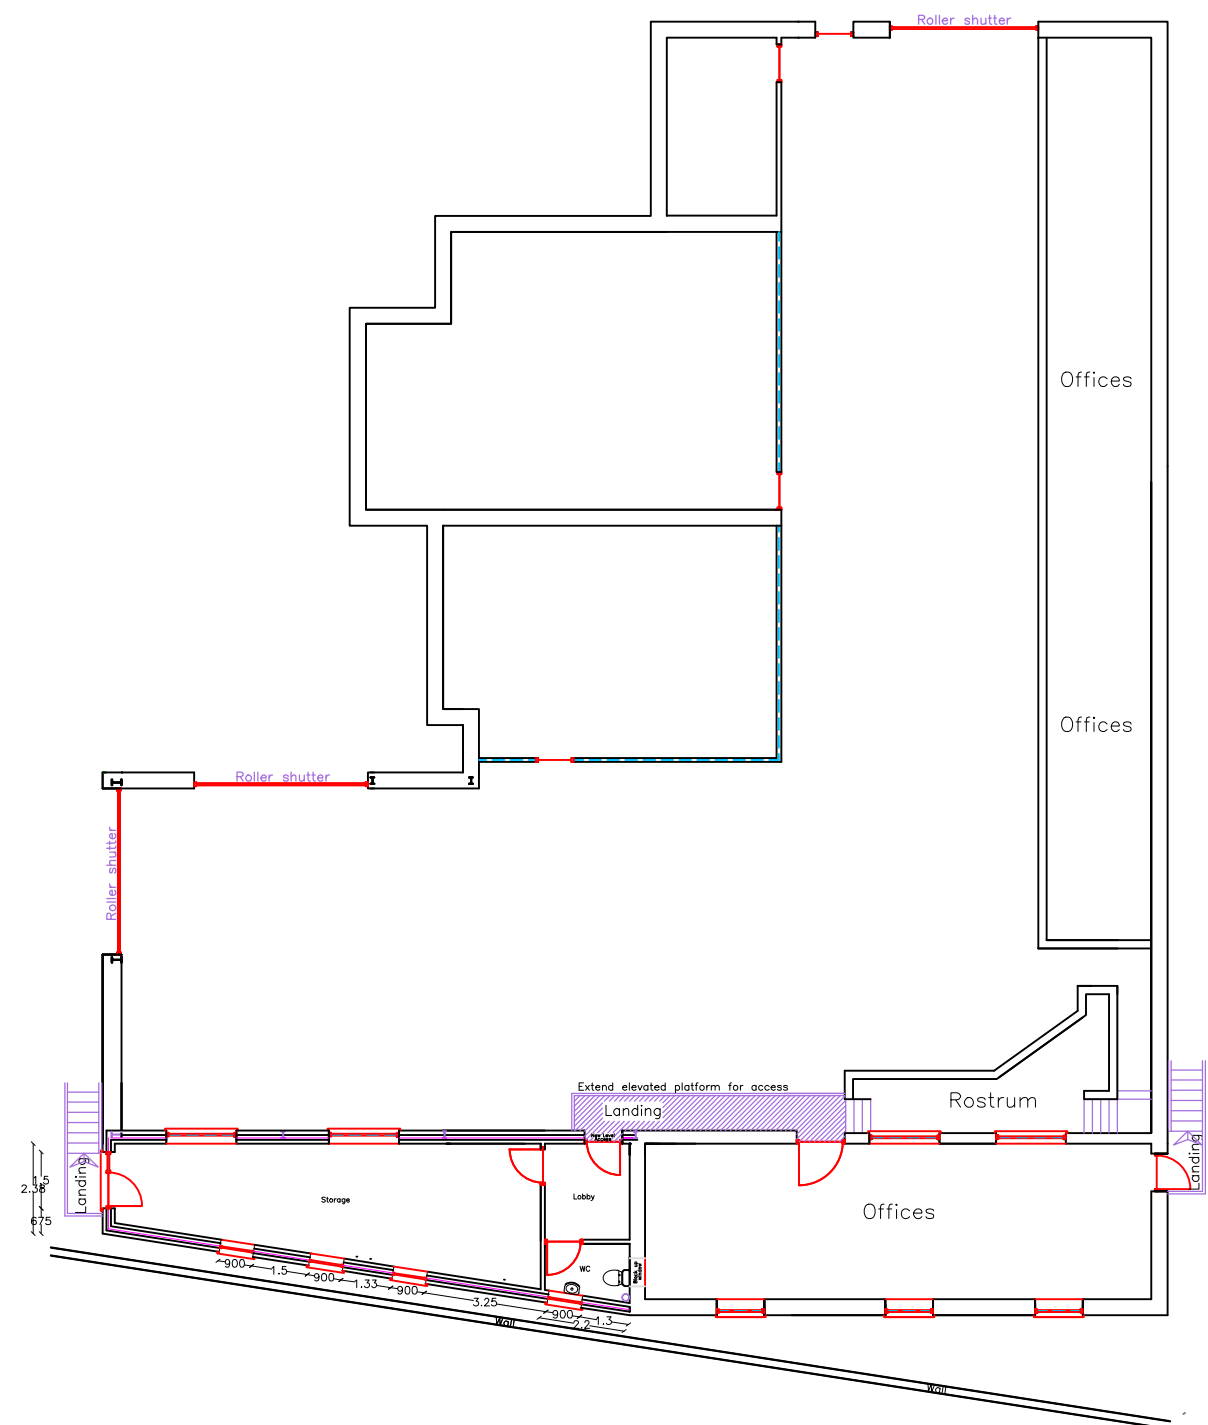

Proposed FF Plan
1:200

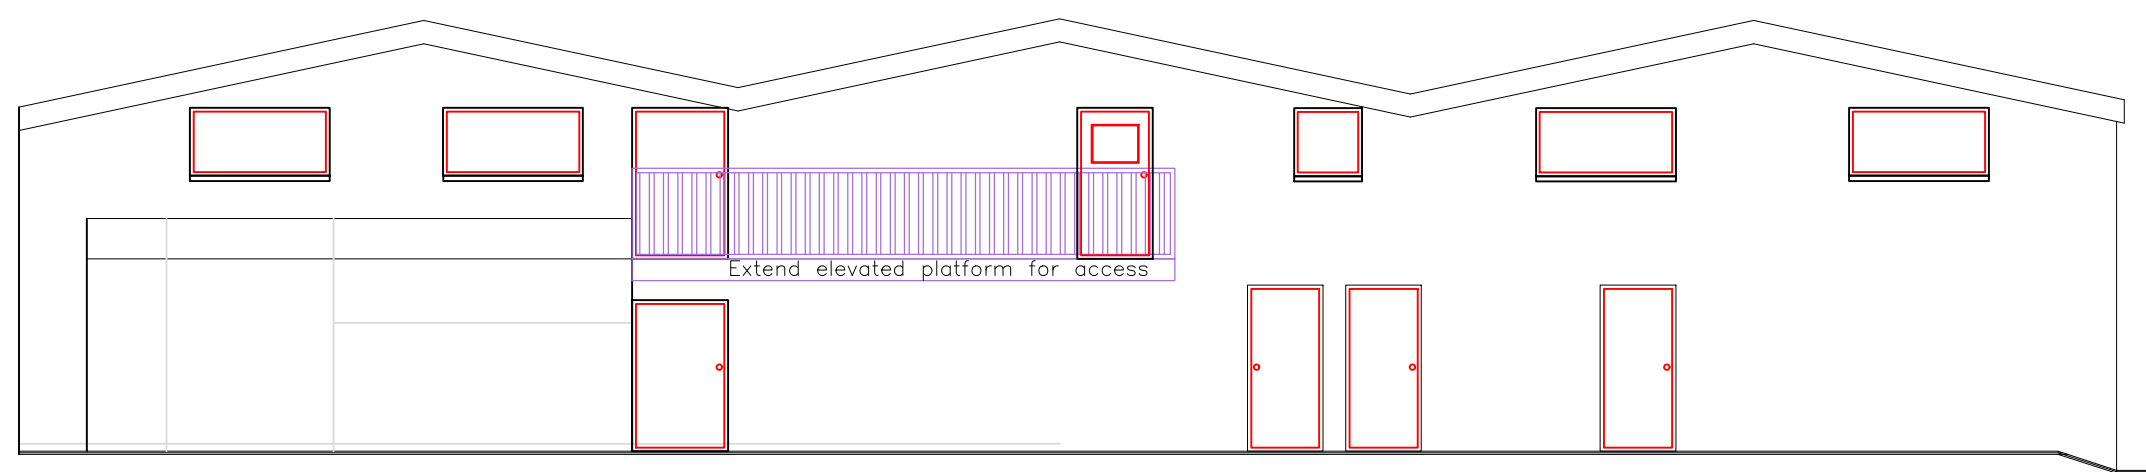

Proposed Internal Elevation
1:100

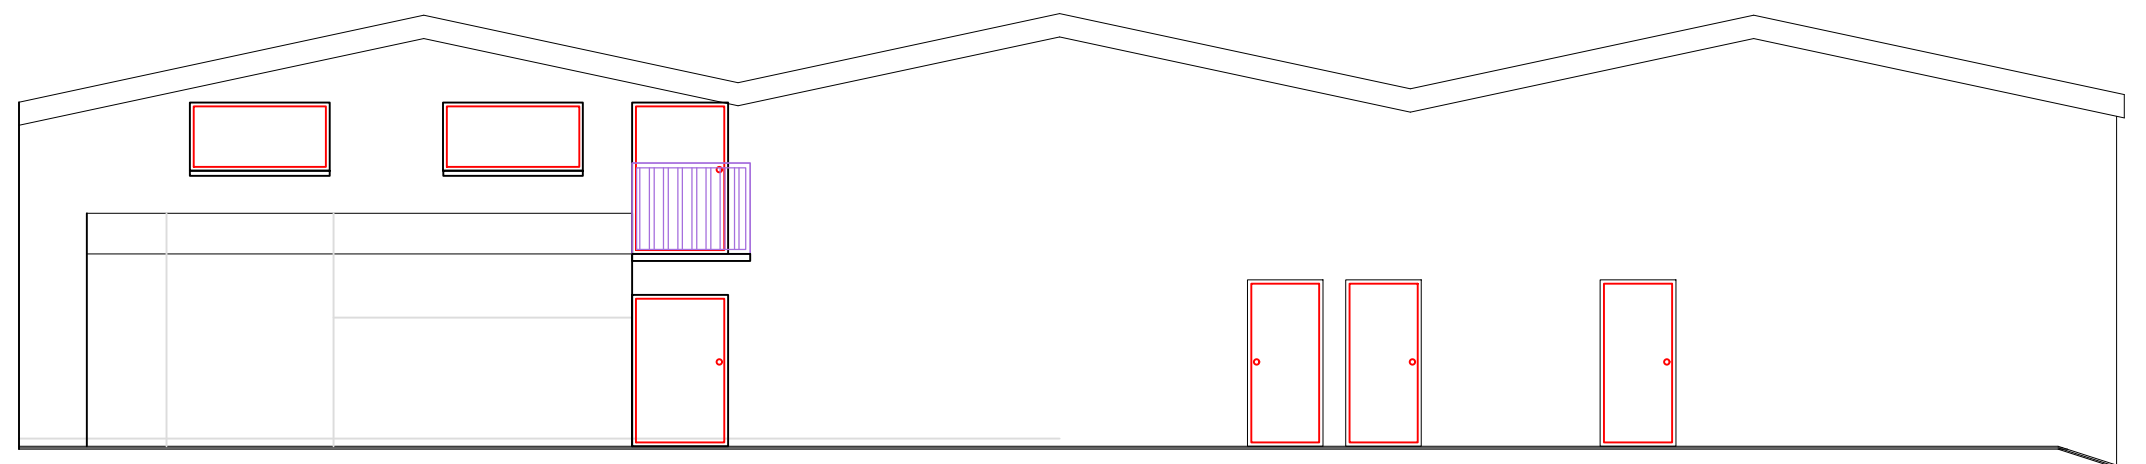

Existing Internal Elevation
1:100

N.B.
All dimensions and sewer runs to be checked on site by contractor before work begins

Issued Only for Purpose Indicated		
Drawing Status: FOR PLANNING PURPOSES ONLY		
Client	MMA Red Barrel House Pant Road, Dowlais Merthyr Tydfil CF48 3SH	
Project	Proposed New Rear Extension for WC Conveniences & Store	
Drawn by	Paper	Date
PT	A2	JAN 23
Title	Scale	
Existing & Proposed Plans & Elevations		1:100 1:200
		Drwg No
		MMA FF EXTENSION 040