
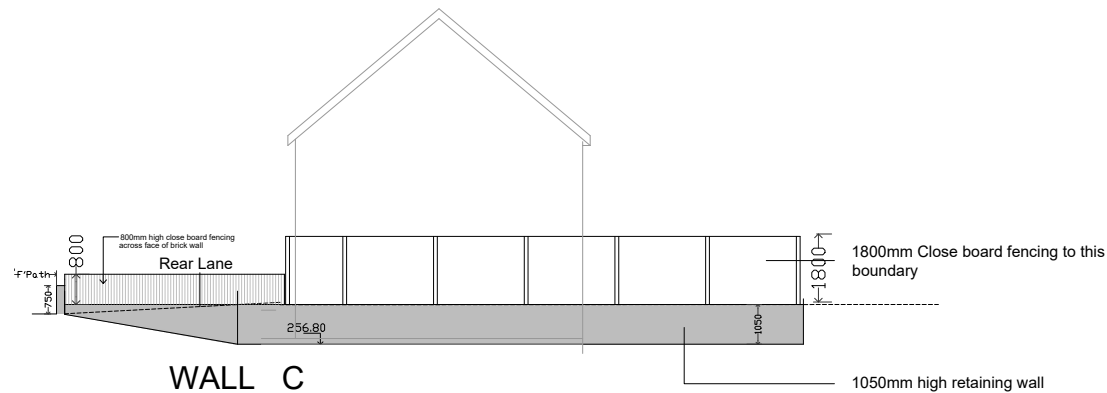
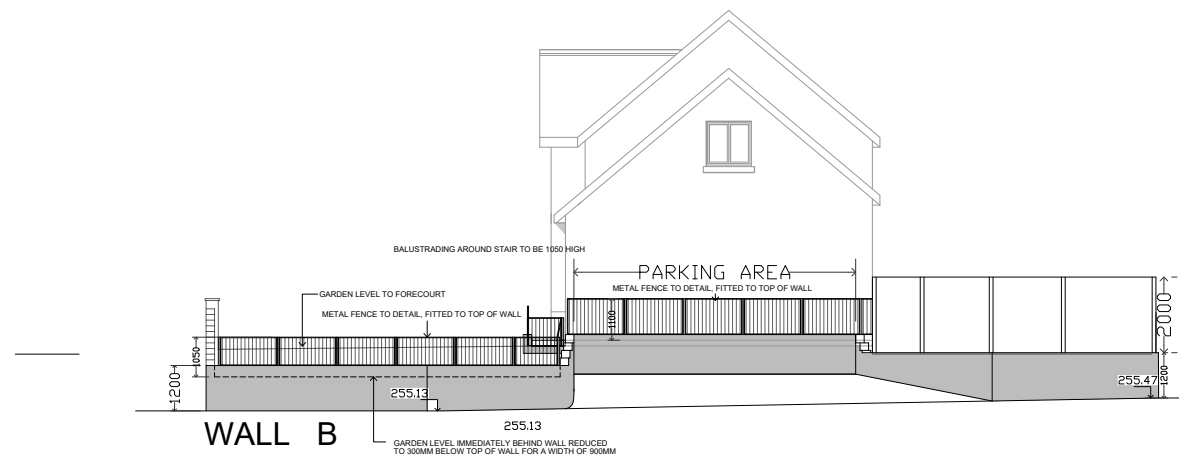


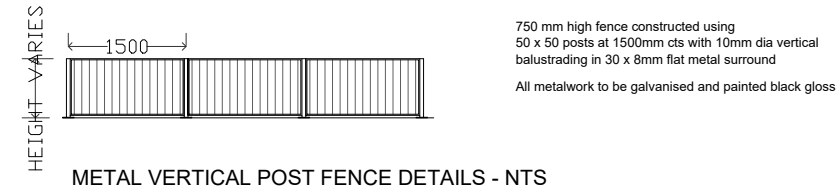

AMENDMENTS: A. Various amendments. Oct 2023

B. Various amendments. JAN 2024

C. Balustrade amendments. Feb 2024

k.j.lloyd AADip. RIBA
CHARTERED ARCHITECT

49 Coed Y Pia, LLanbradach
Caerphilly, CF83 3PT

PROJECT PROPOSED DETACHED DWELLING
PLOT 1 PENHEOLFERTHYR
TWYNYRODYN
MERTHYR TYDFIL
CF47 0LG

SCALE 1:200@A3 DATE AUG 2023
DRAWN KL DRG. NO. RW.01

DRAWING RETAINING WALL ELEVATIONS

THIS DRAWING IS COPYRIGHT