


All existing window openings to have sash windows set behind rebated jambe

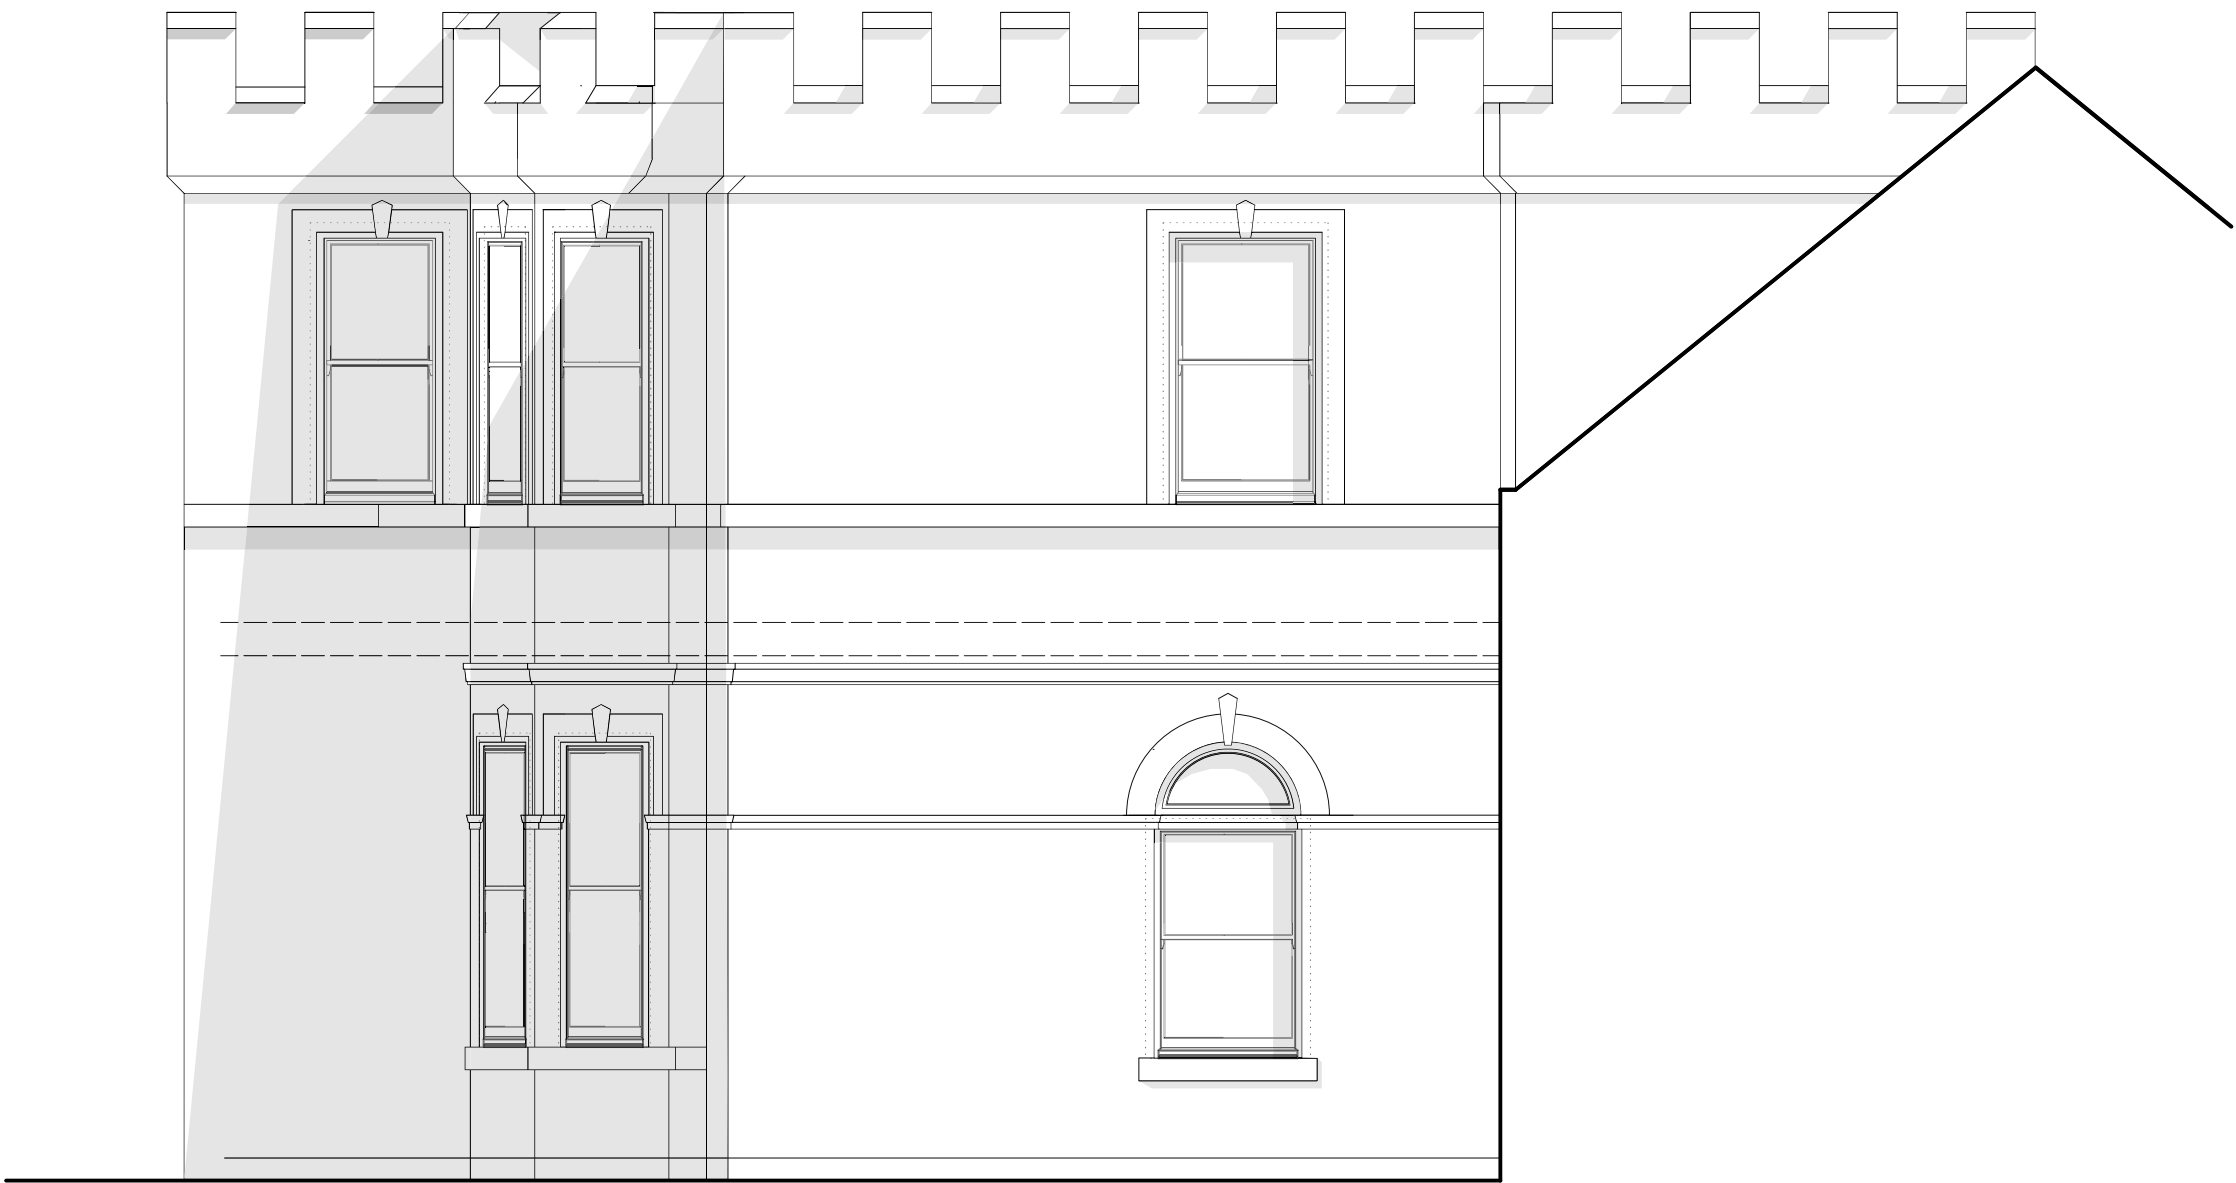

PROPOSED SIDE ELEVATION

FOR PLANNING ONLY

 George and Co.

Thespian House,
Penydarren Rd, Merthyr
Tydfil, CF47 0LJ

907.11	elevation	
planning	1:50@ A3	OCT 23 AJ
George + Co Crownford House, Swan Street, Merthyr Tydfil, Mid Glamorgan, Wales, CF47 8EU TEL 07830328652 hello@georgeandco.studio		
DO NOT SCALE THIS DRAWING		©George and Co.