



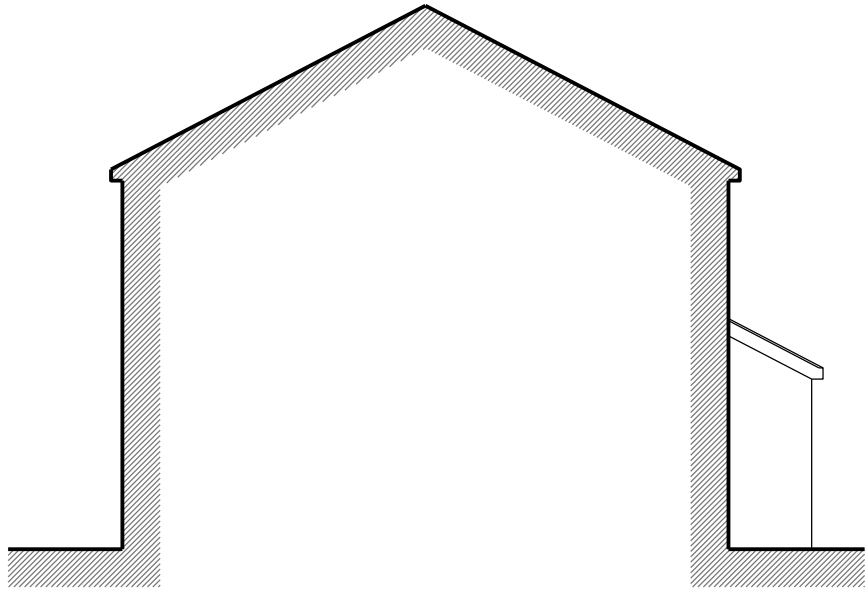

EXISTING PART SIDE ELEVATION.
SCALE 1:100

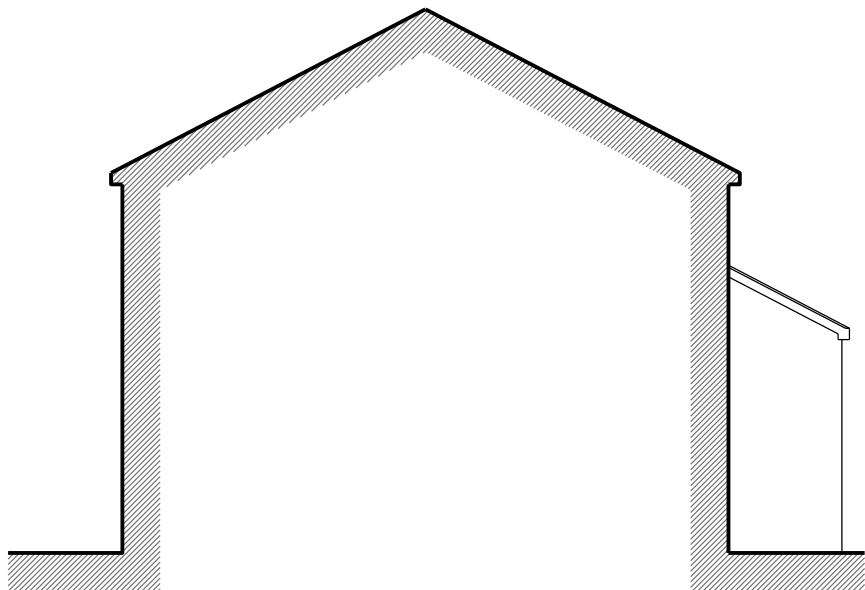

PROPOSED PART SIDE ELEVATION.
SCALE 1:100

revisions		
project		
PROPOSED EXTENTION TO 6 ANTHONY GROVE ABERCANAID, MERTHYR CF48 1YX		
title		
EXISTING AND PROPOSED DRAWINGS		
date	scale	drawn by
APR 22	1/100 on A3	RAS
drawing number		
12/2022/PL/004A		
client.		
Mr & Mrs R D'Arcy		