



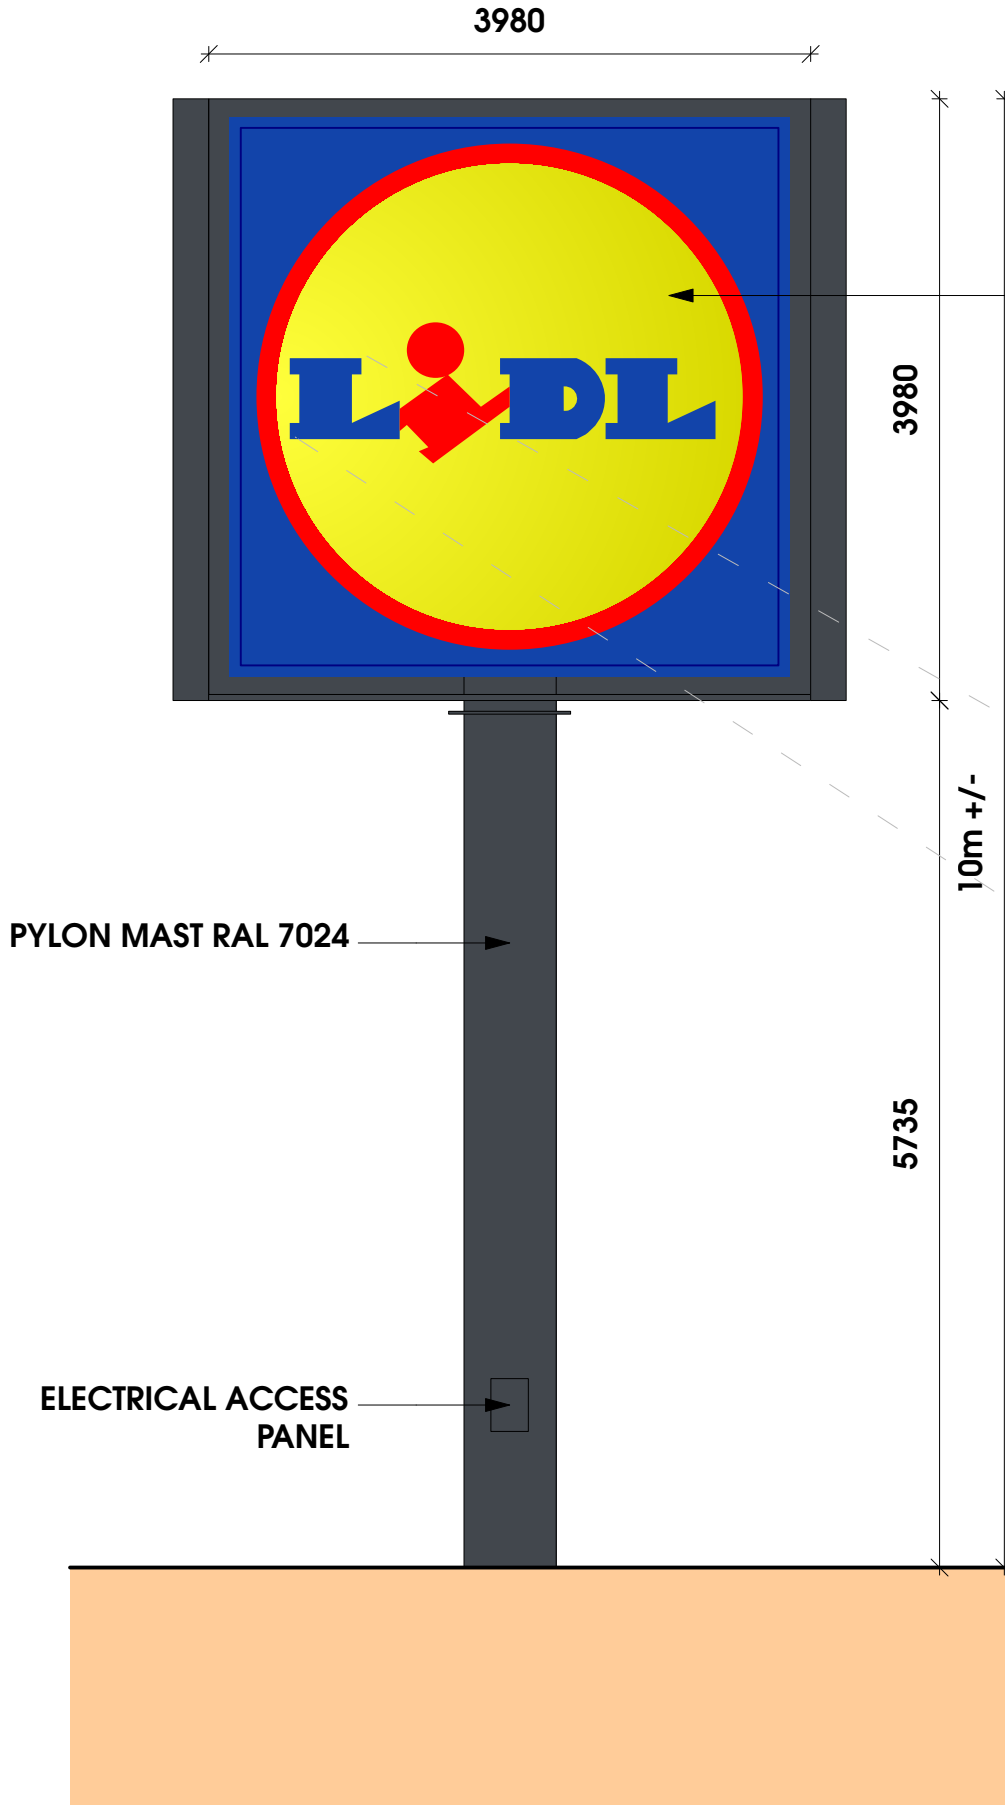


PROPOSED SIGNAGE ELEVATION

Scale: 1:50

PROPOSED LIDL SIGNAGE TO MATCH LIDL CORPORATE SIGNAGE

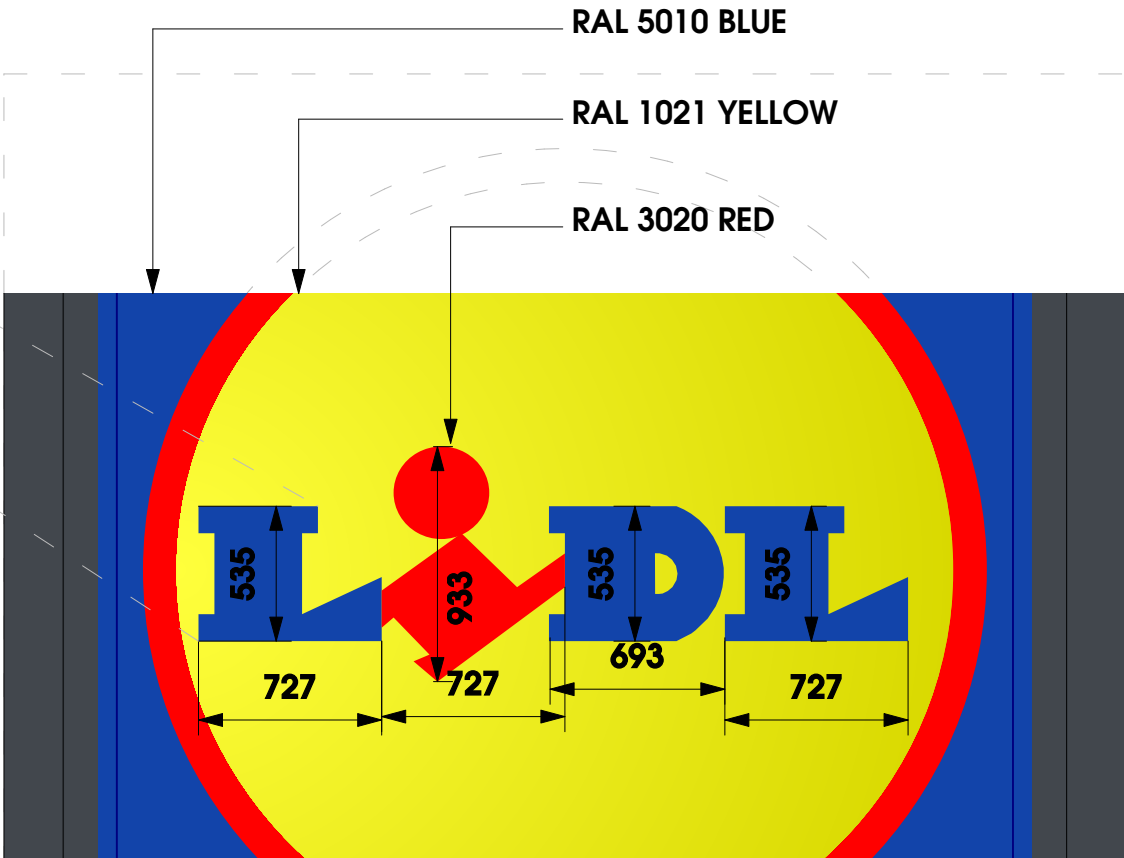

PROPOSED SIGNAGE LETTERING

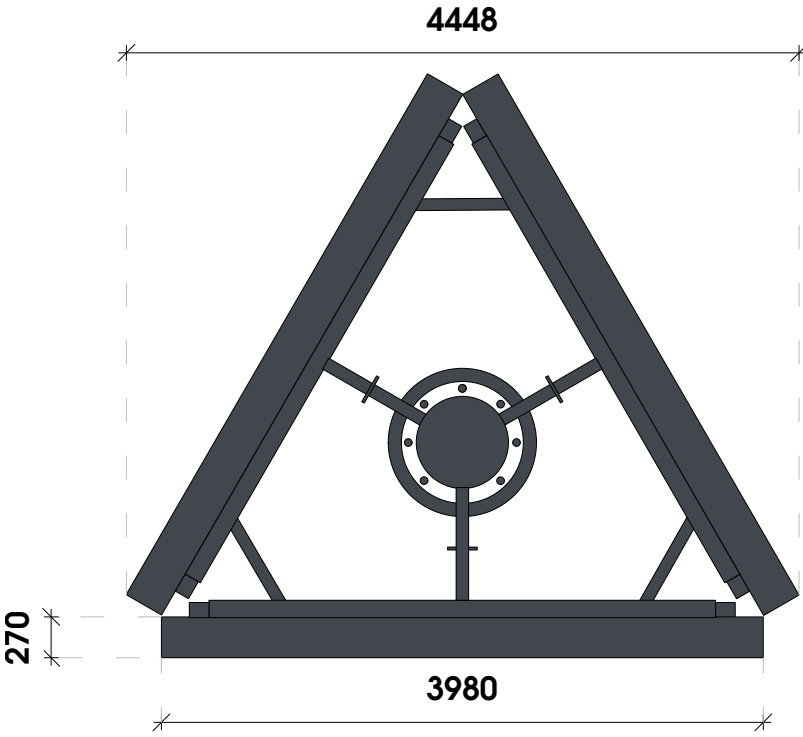

PROPOSED SIGNAGE PLAN

Scale: 1:50

SPEC:
Base lacquered in Graphite Grey (RAL 7024)
Lidl Logo as lighting box with thermoformed, curved and extensive printed acrylic logo shell
Lettered panels are milled with foiled acrylic glass deposited
Galvanized steel frame construction
Anchoring Cage to Structural Engineer Requirements

Illumination with SAPS-LEDs:
Fuse 16A, Fi 30mA
Underground cable NYY-J, wire cross section for cable length max. 120 m³ x 1,5mm²
Wire cross section for cable length more than 120 m³ x 2,5mm²
Power consumption: 160 W, + 30 W per additional module (maximum of two)
power input: 2,25A, cos phi > 0,93
Luminance yellow undimmed: approx 440 cd/m²
Luminance yellow dimmed: from approx. 80 cd/m² to 460 cd/m²



SCALE BAR

1:50