


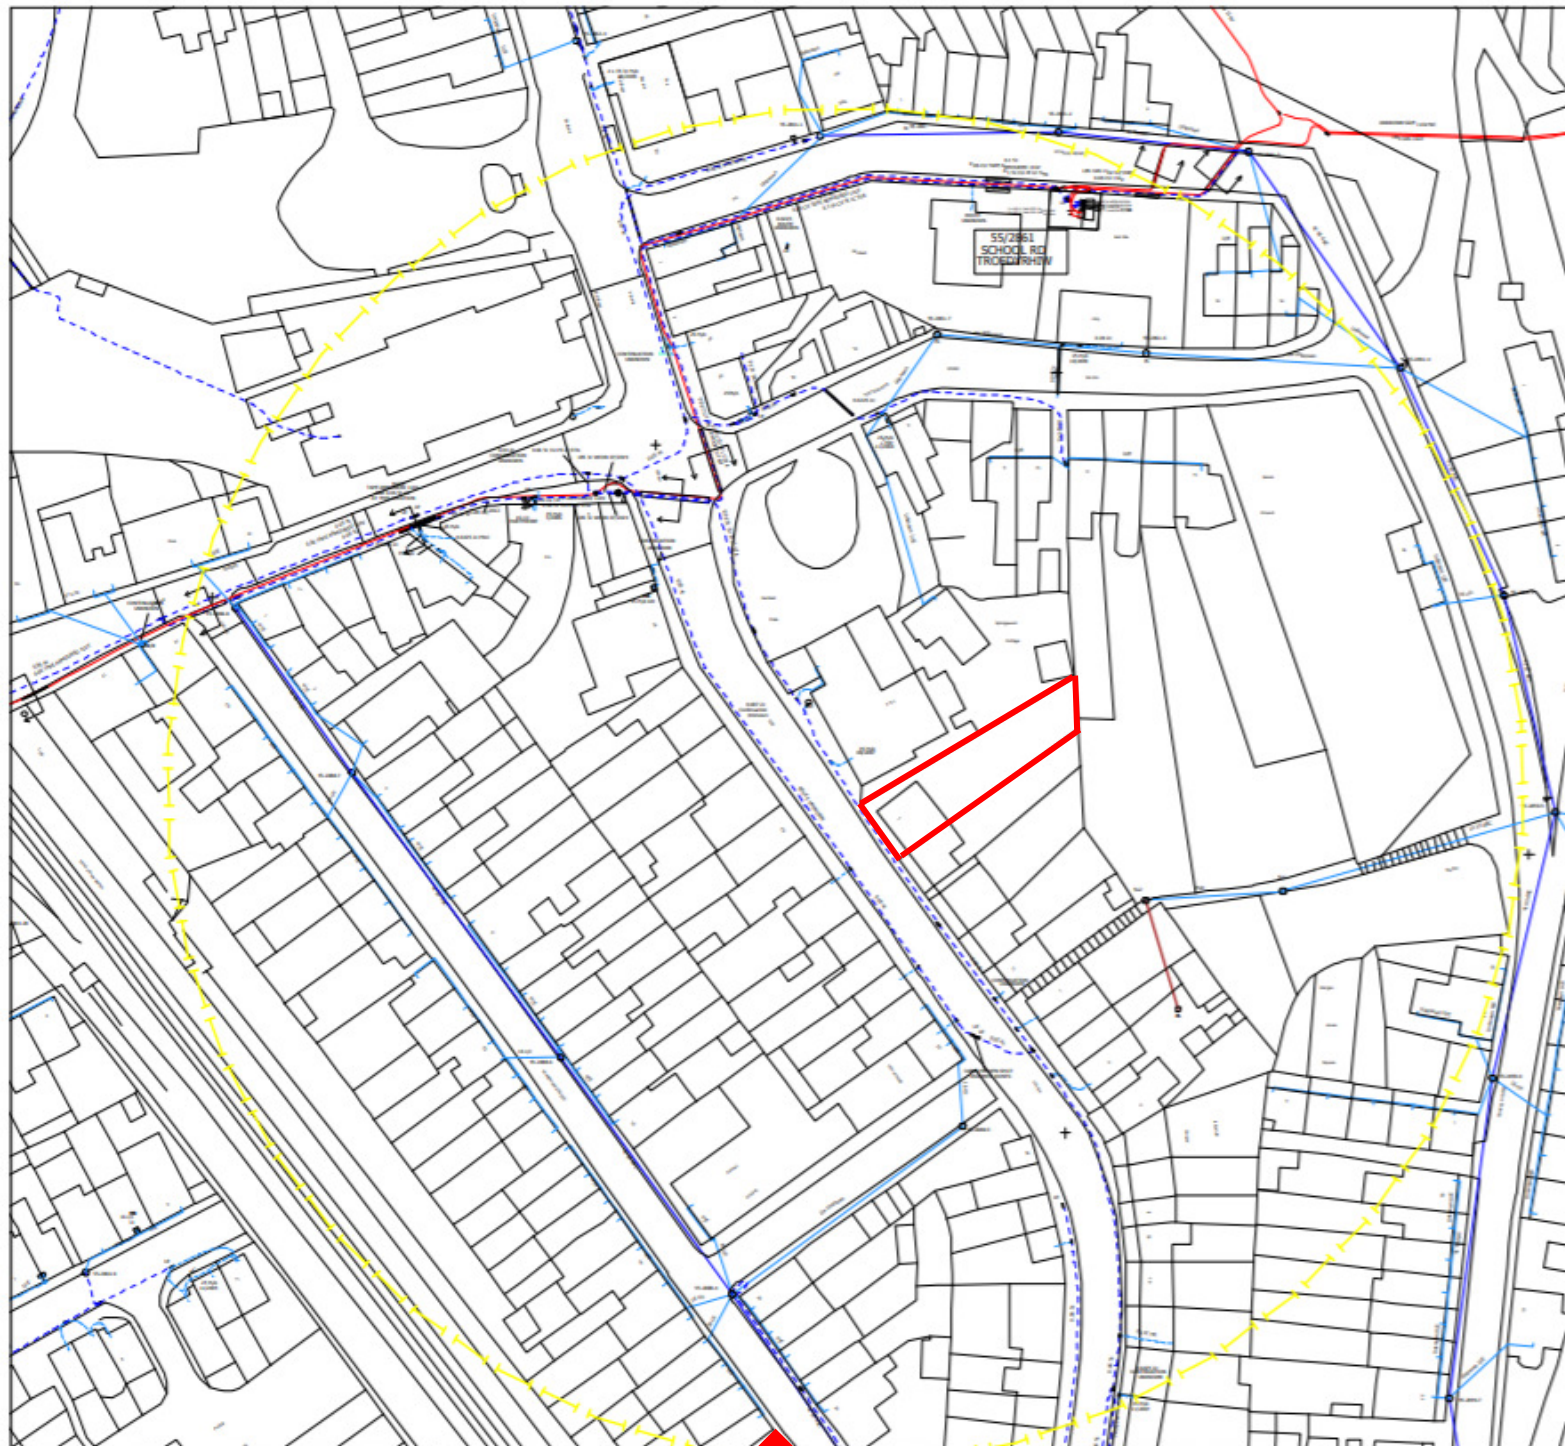

NORTH

Location Plan for....

7, Cardiff Road, Troedyrhiw, Merthyr Tydfil, CF48 4LB

Scale – 1:1250

Paper – A4