

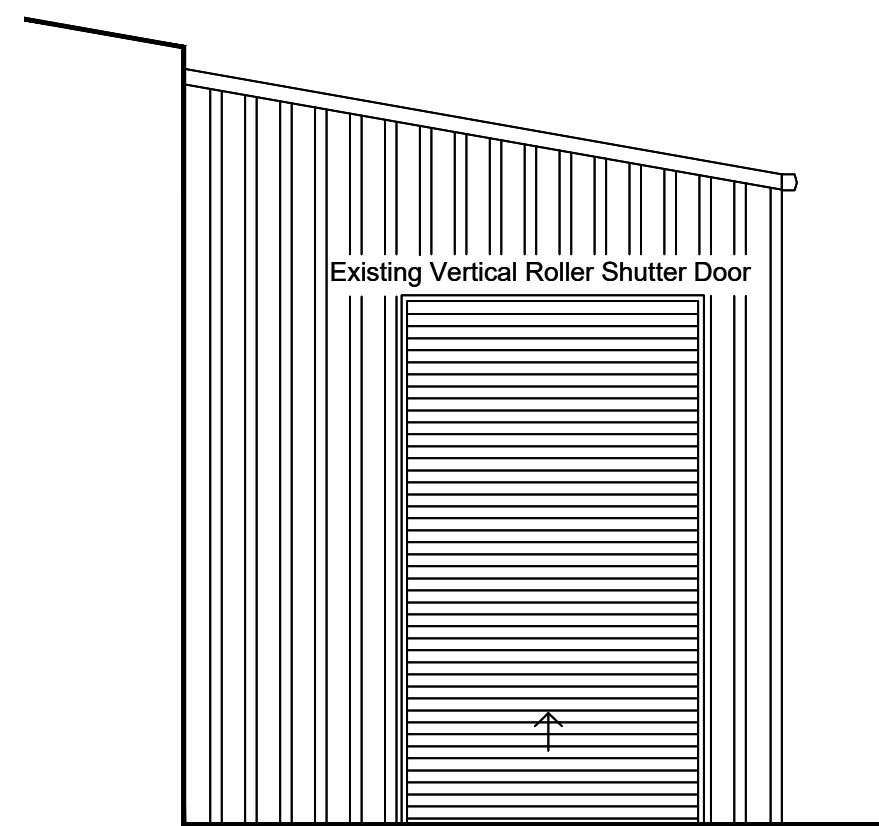
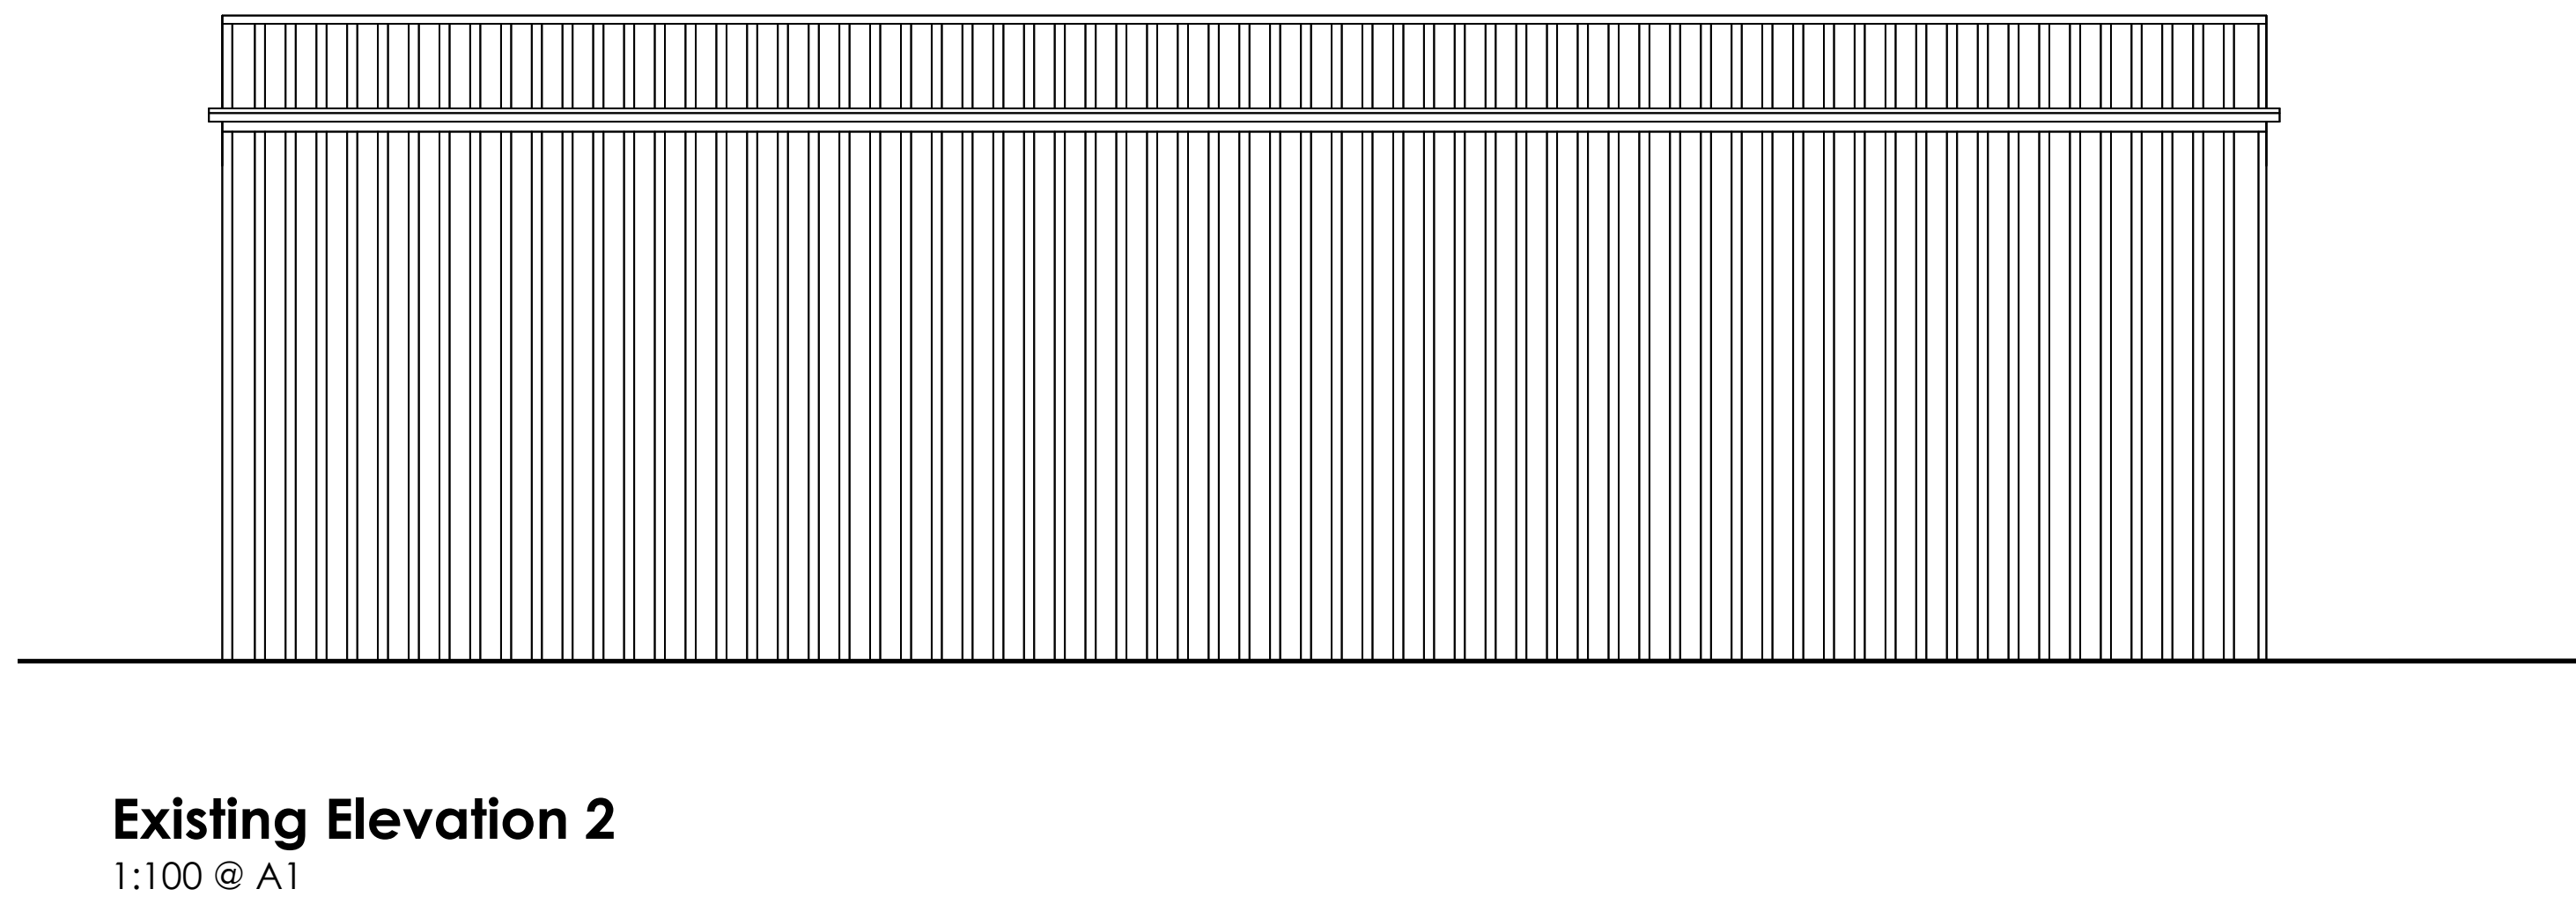


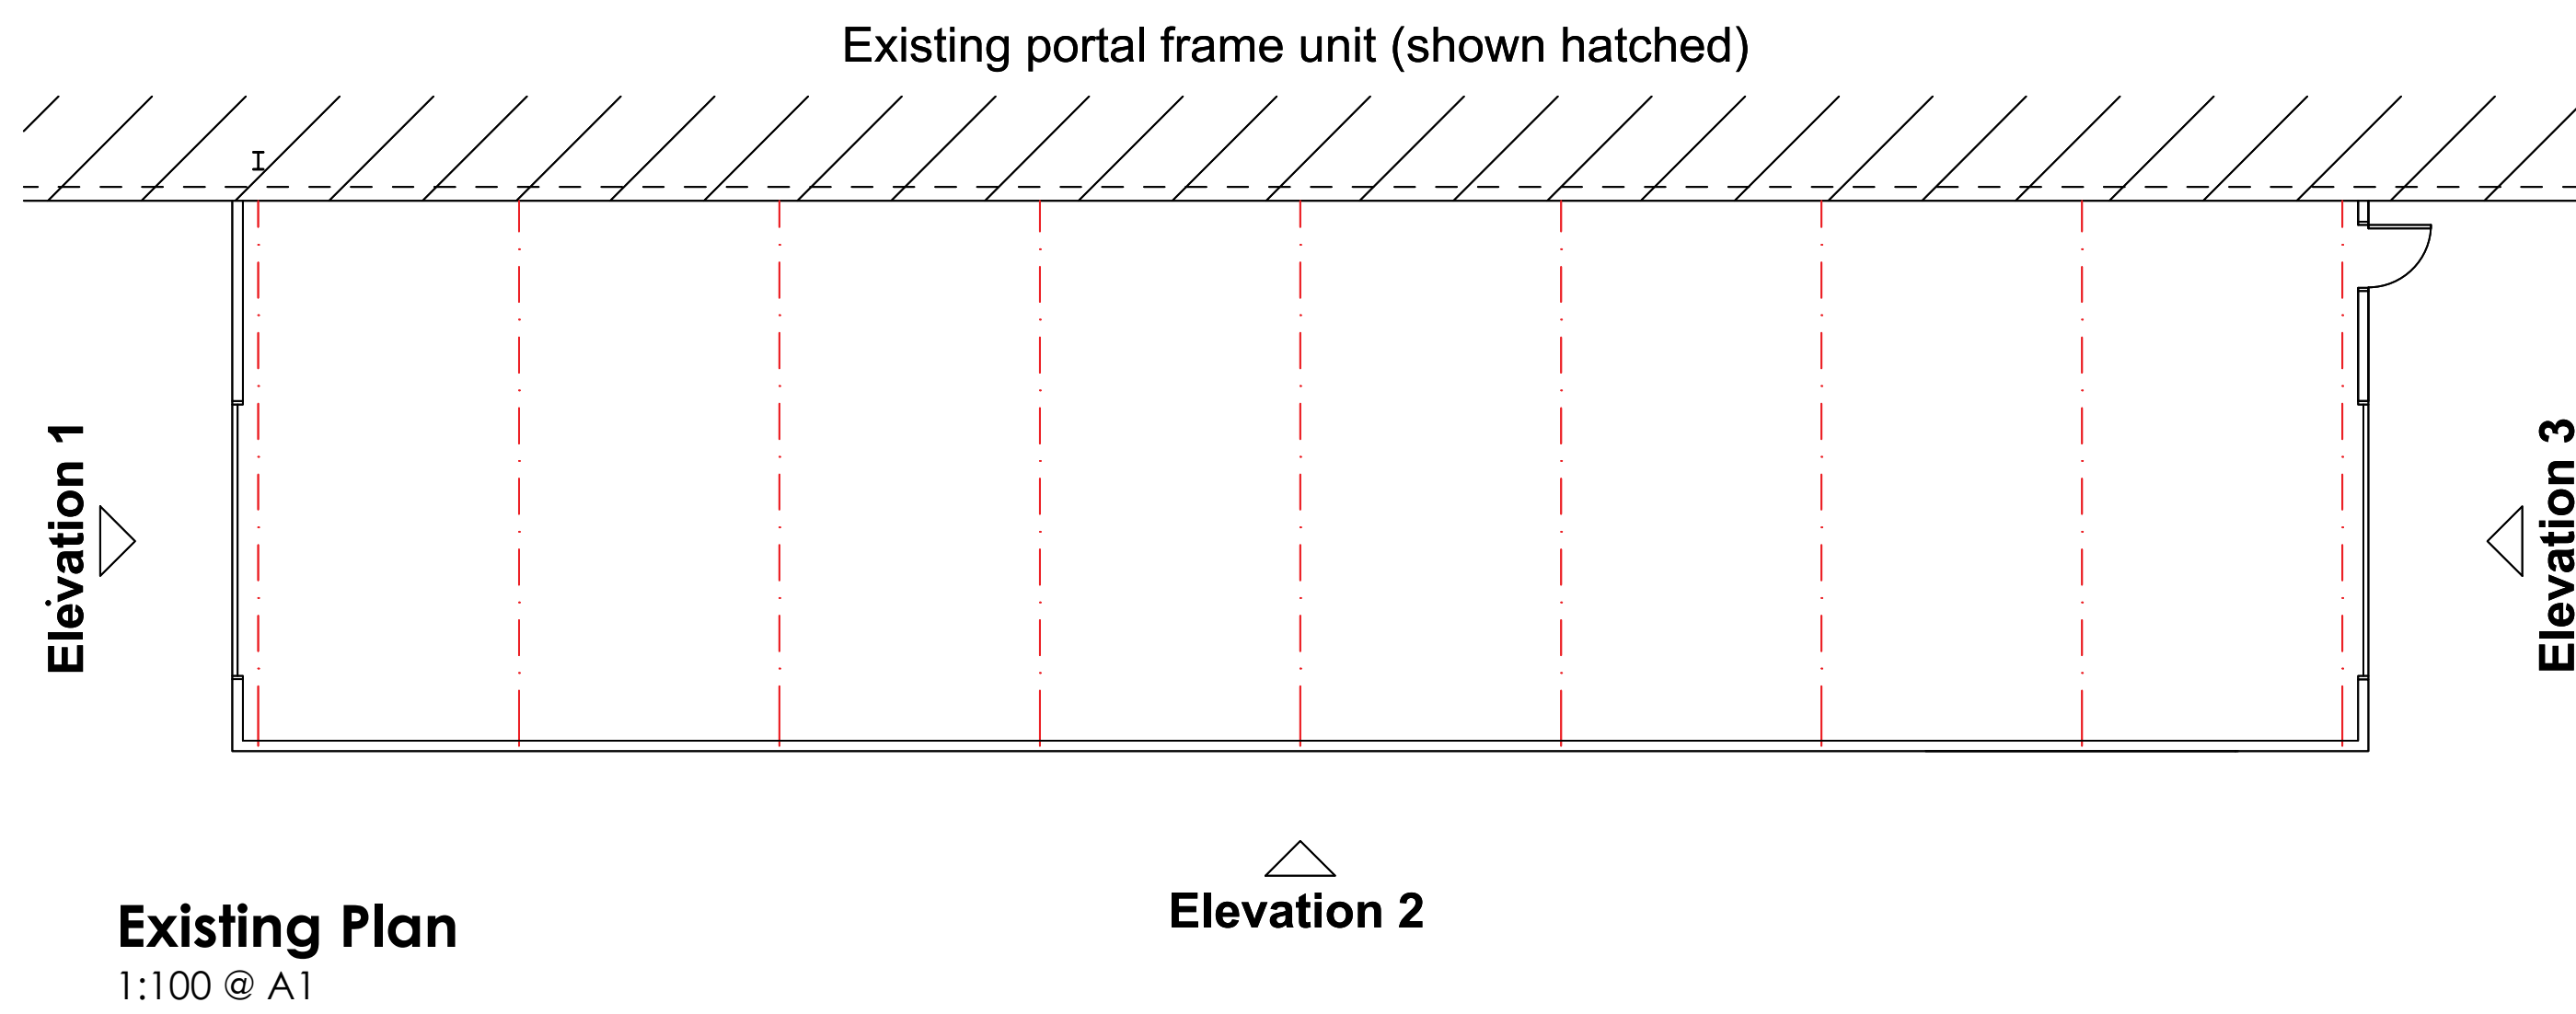

Existing Elevation 1
1:100 @ A1

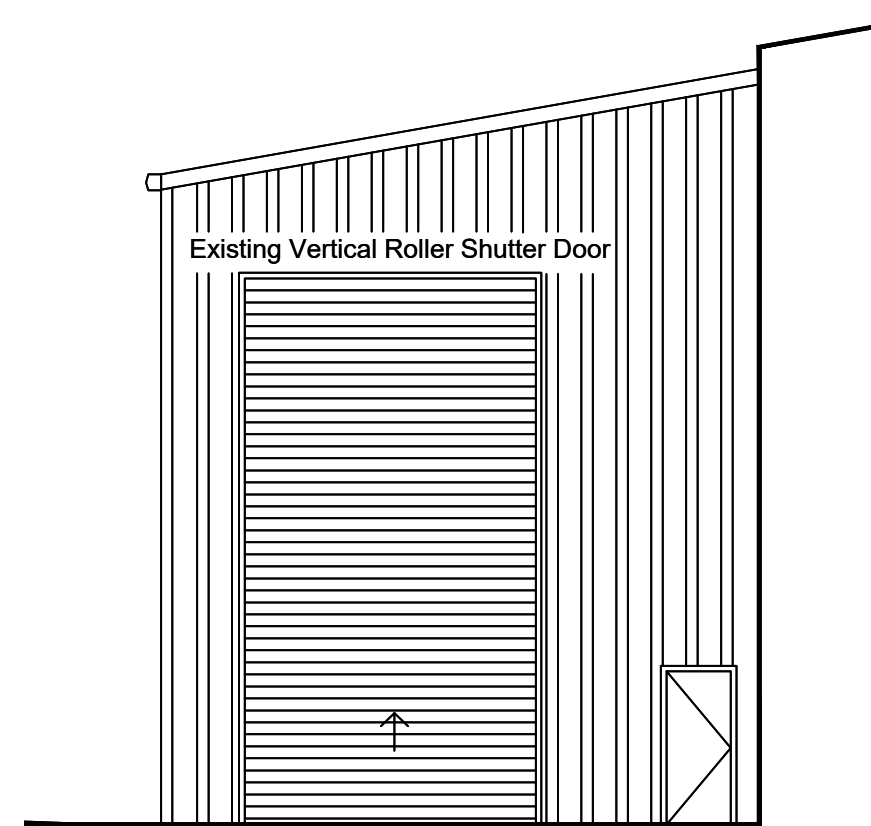

Existing Elevation 3
1:100 @ A1