



Existing Plan
1:200 @ A1


Elevation 2

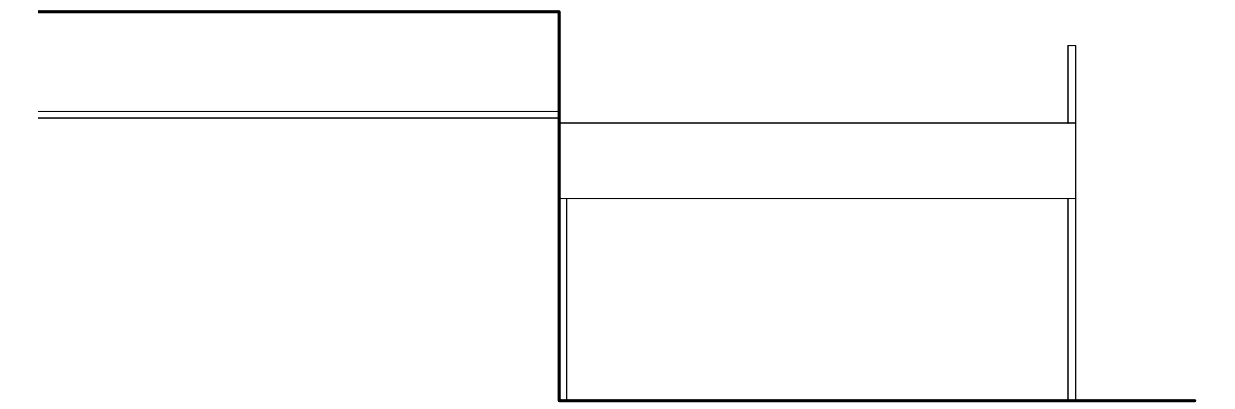

Existing Elevation 1
1:200 @ A1

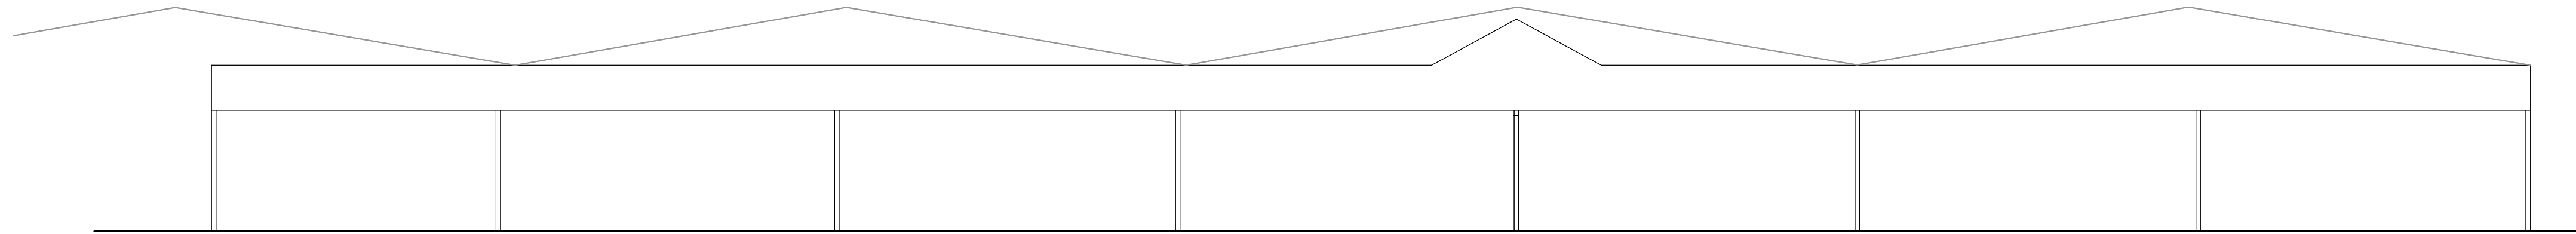


Existing Elevation 2
1:200 @ A1

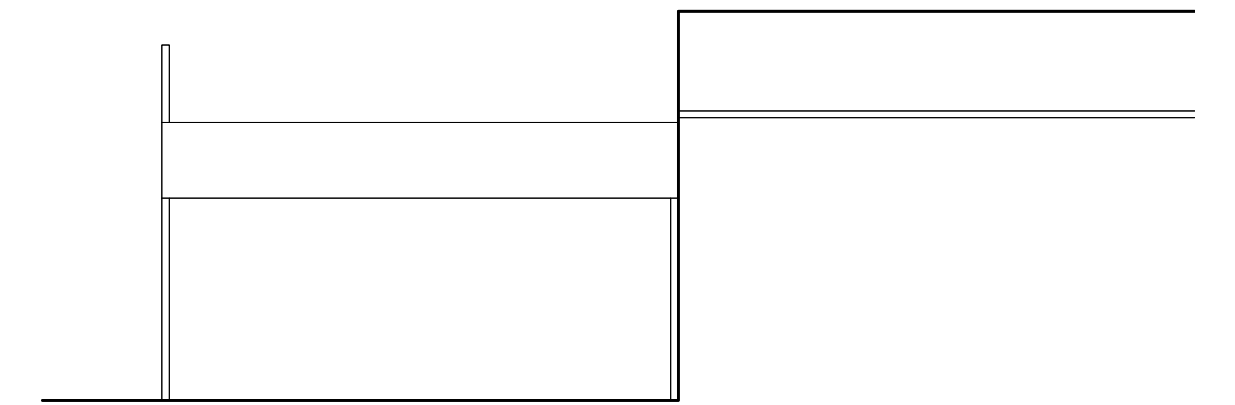

Existing Elevation 3
1:200 @ A1



Aerial Photo of Elevation 2

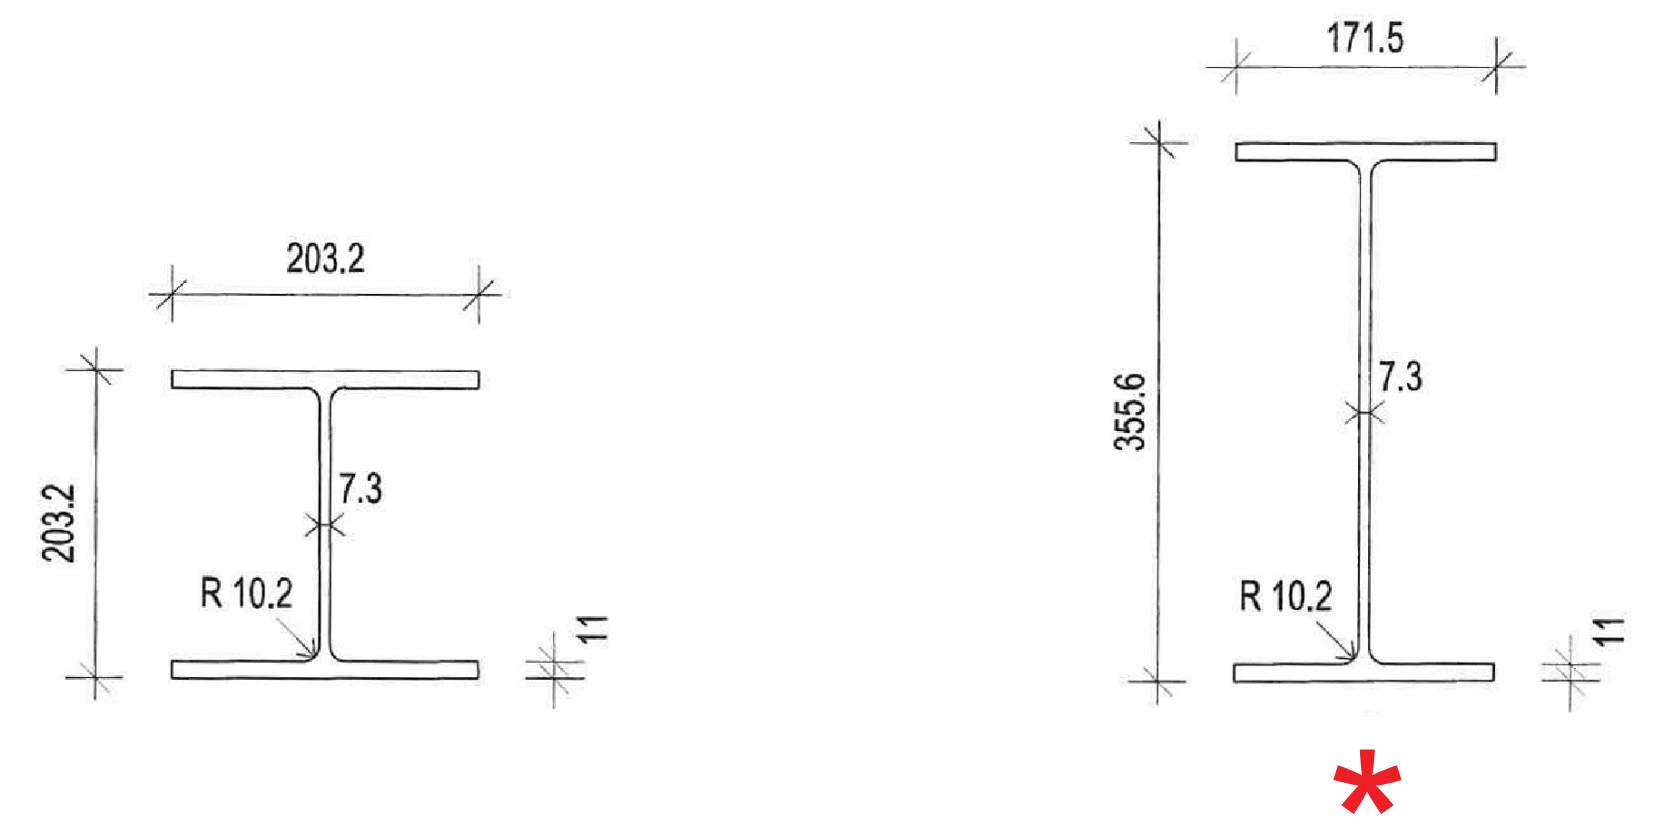

Existing Steel Column(s)
1:5 @ A1