




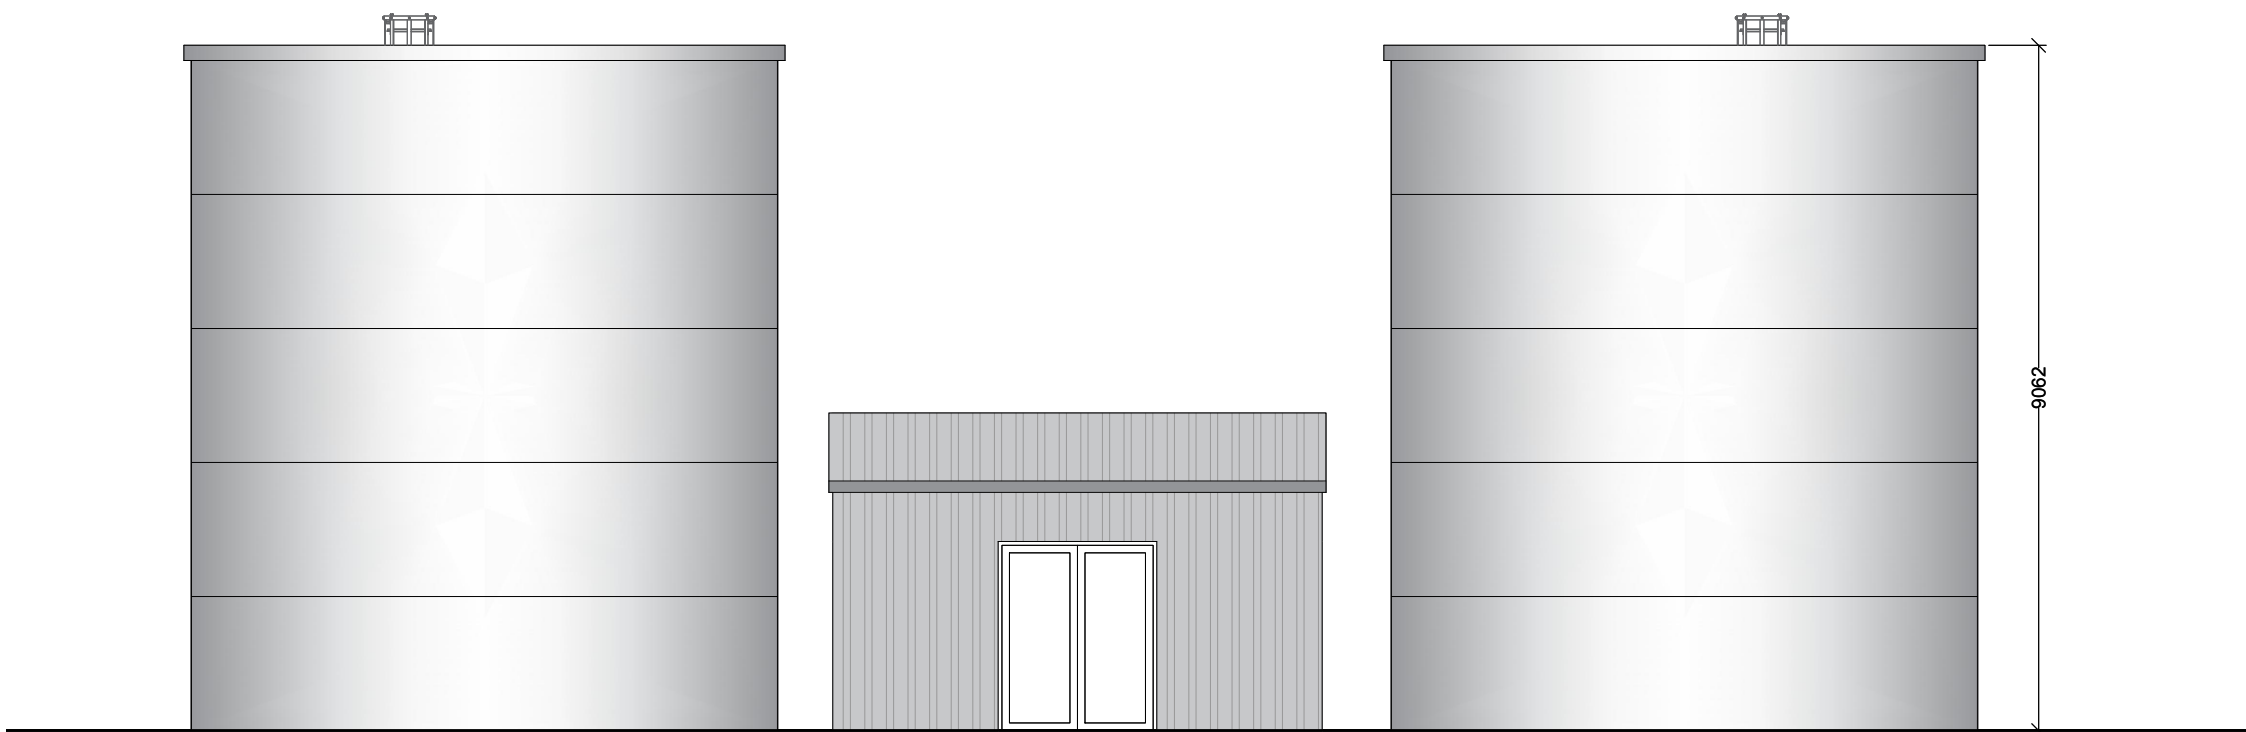


Proposed Elevation 2
1:100 @ A1

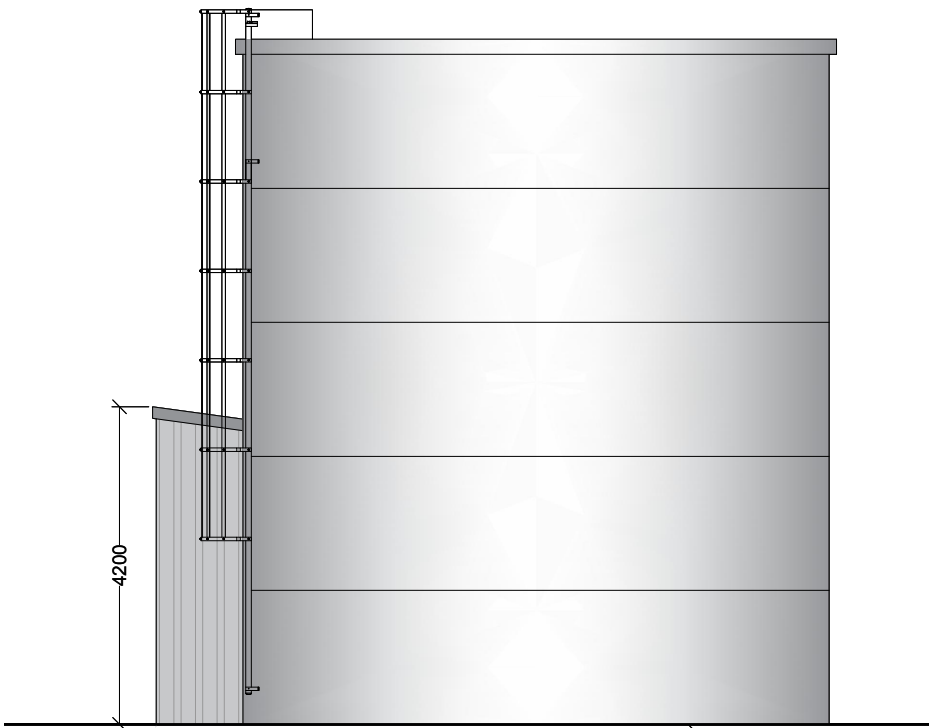


Proposed Elevation 1
1:100 @ A1

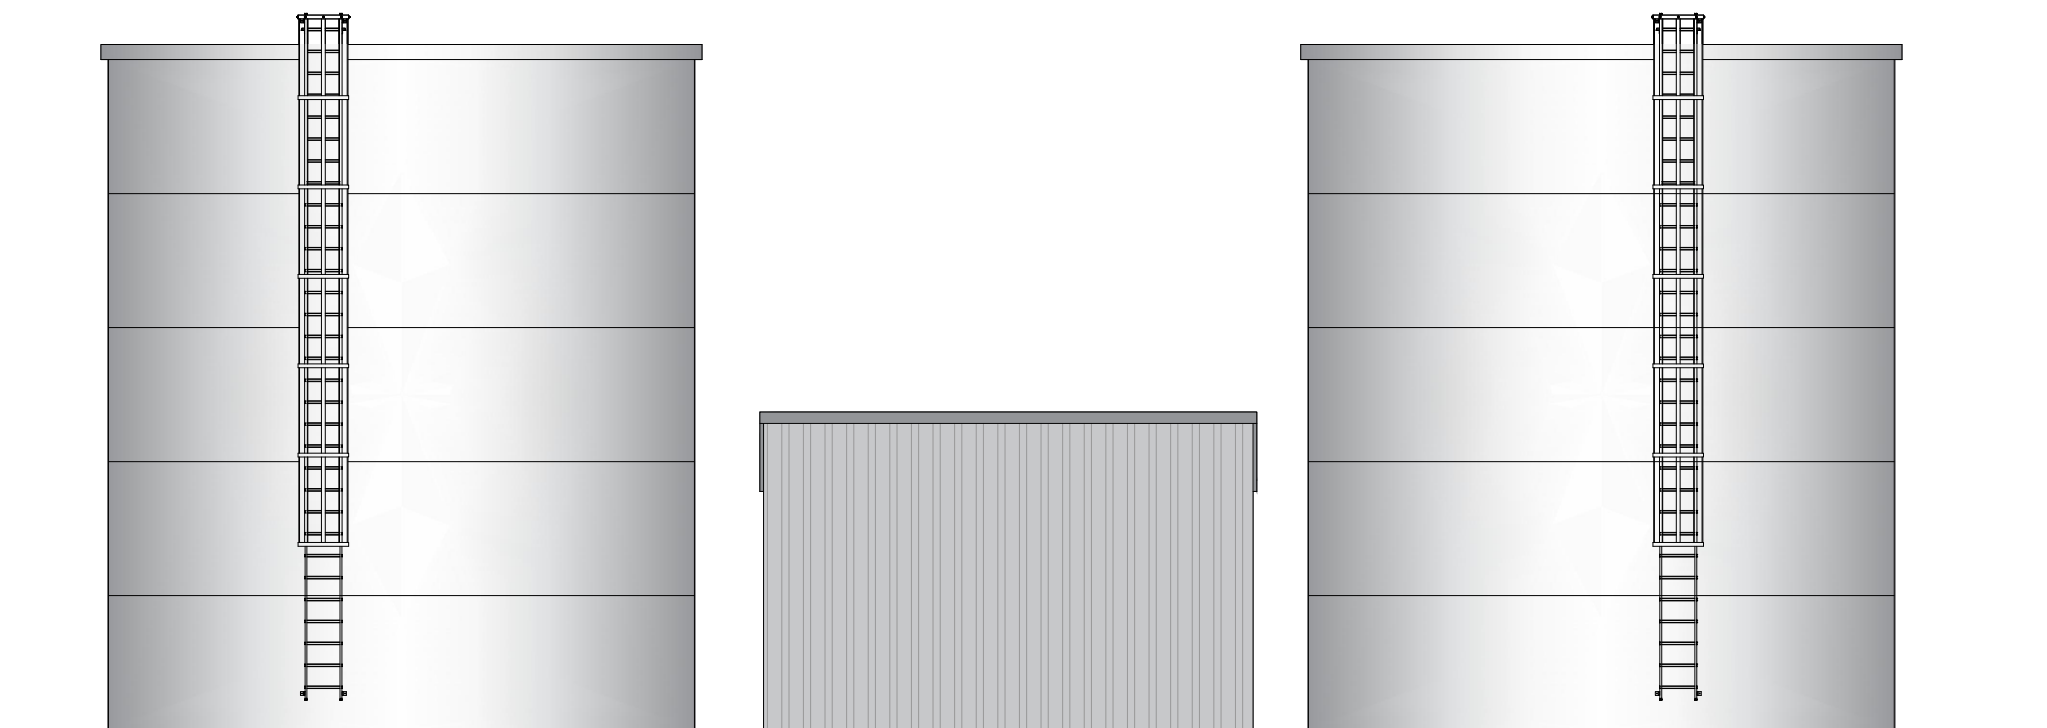

Proposed Elevation 4
1:100 @ A1

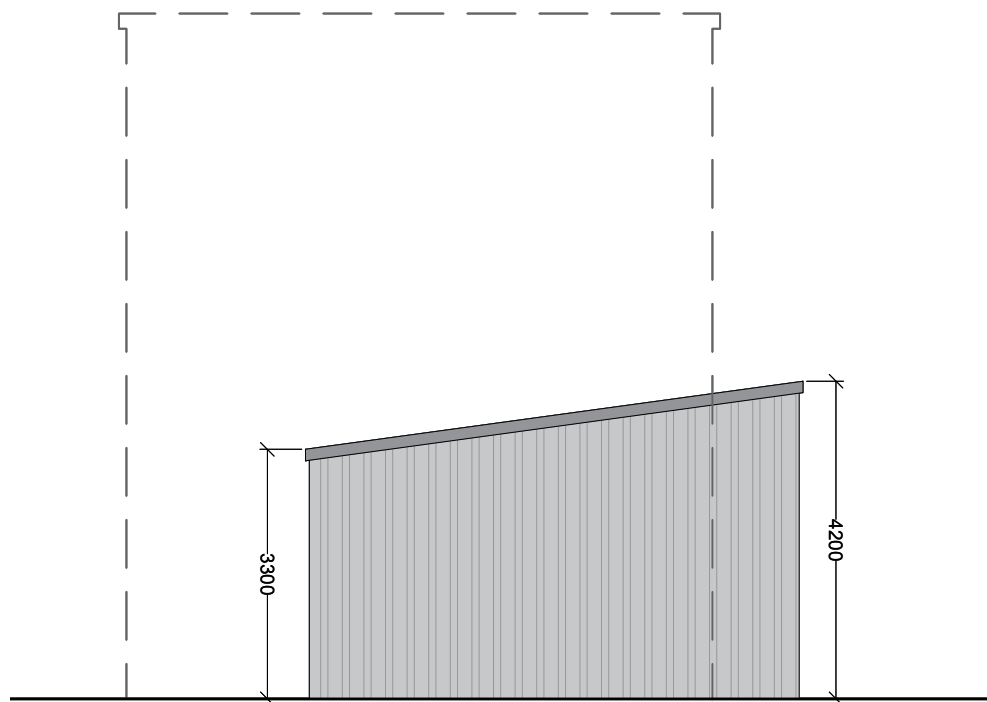

Proposed Elevation 3 (Sectional)
1:100 @ A1

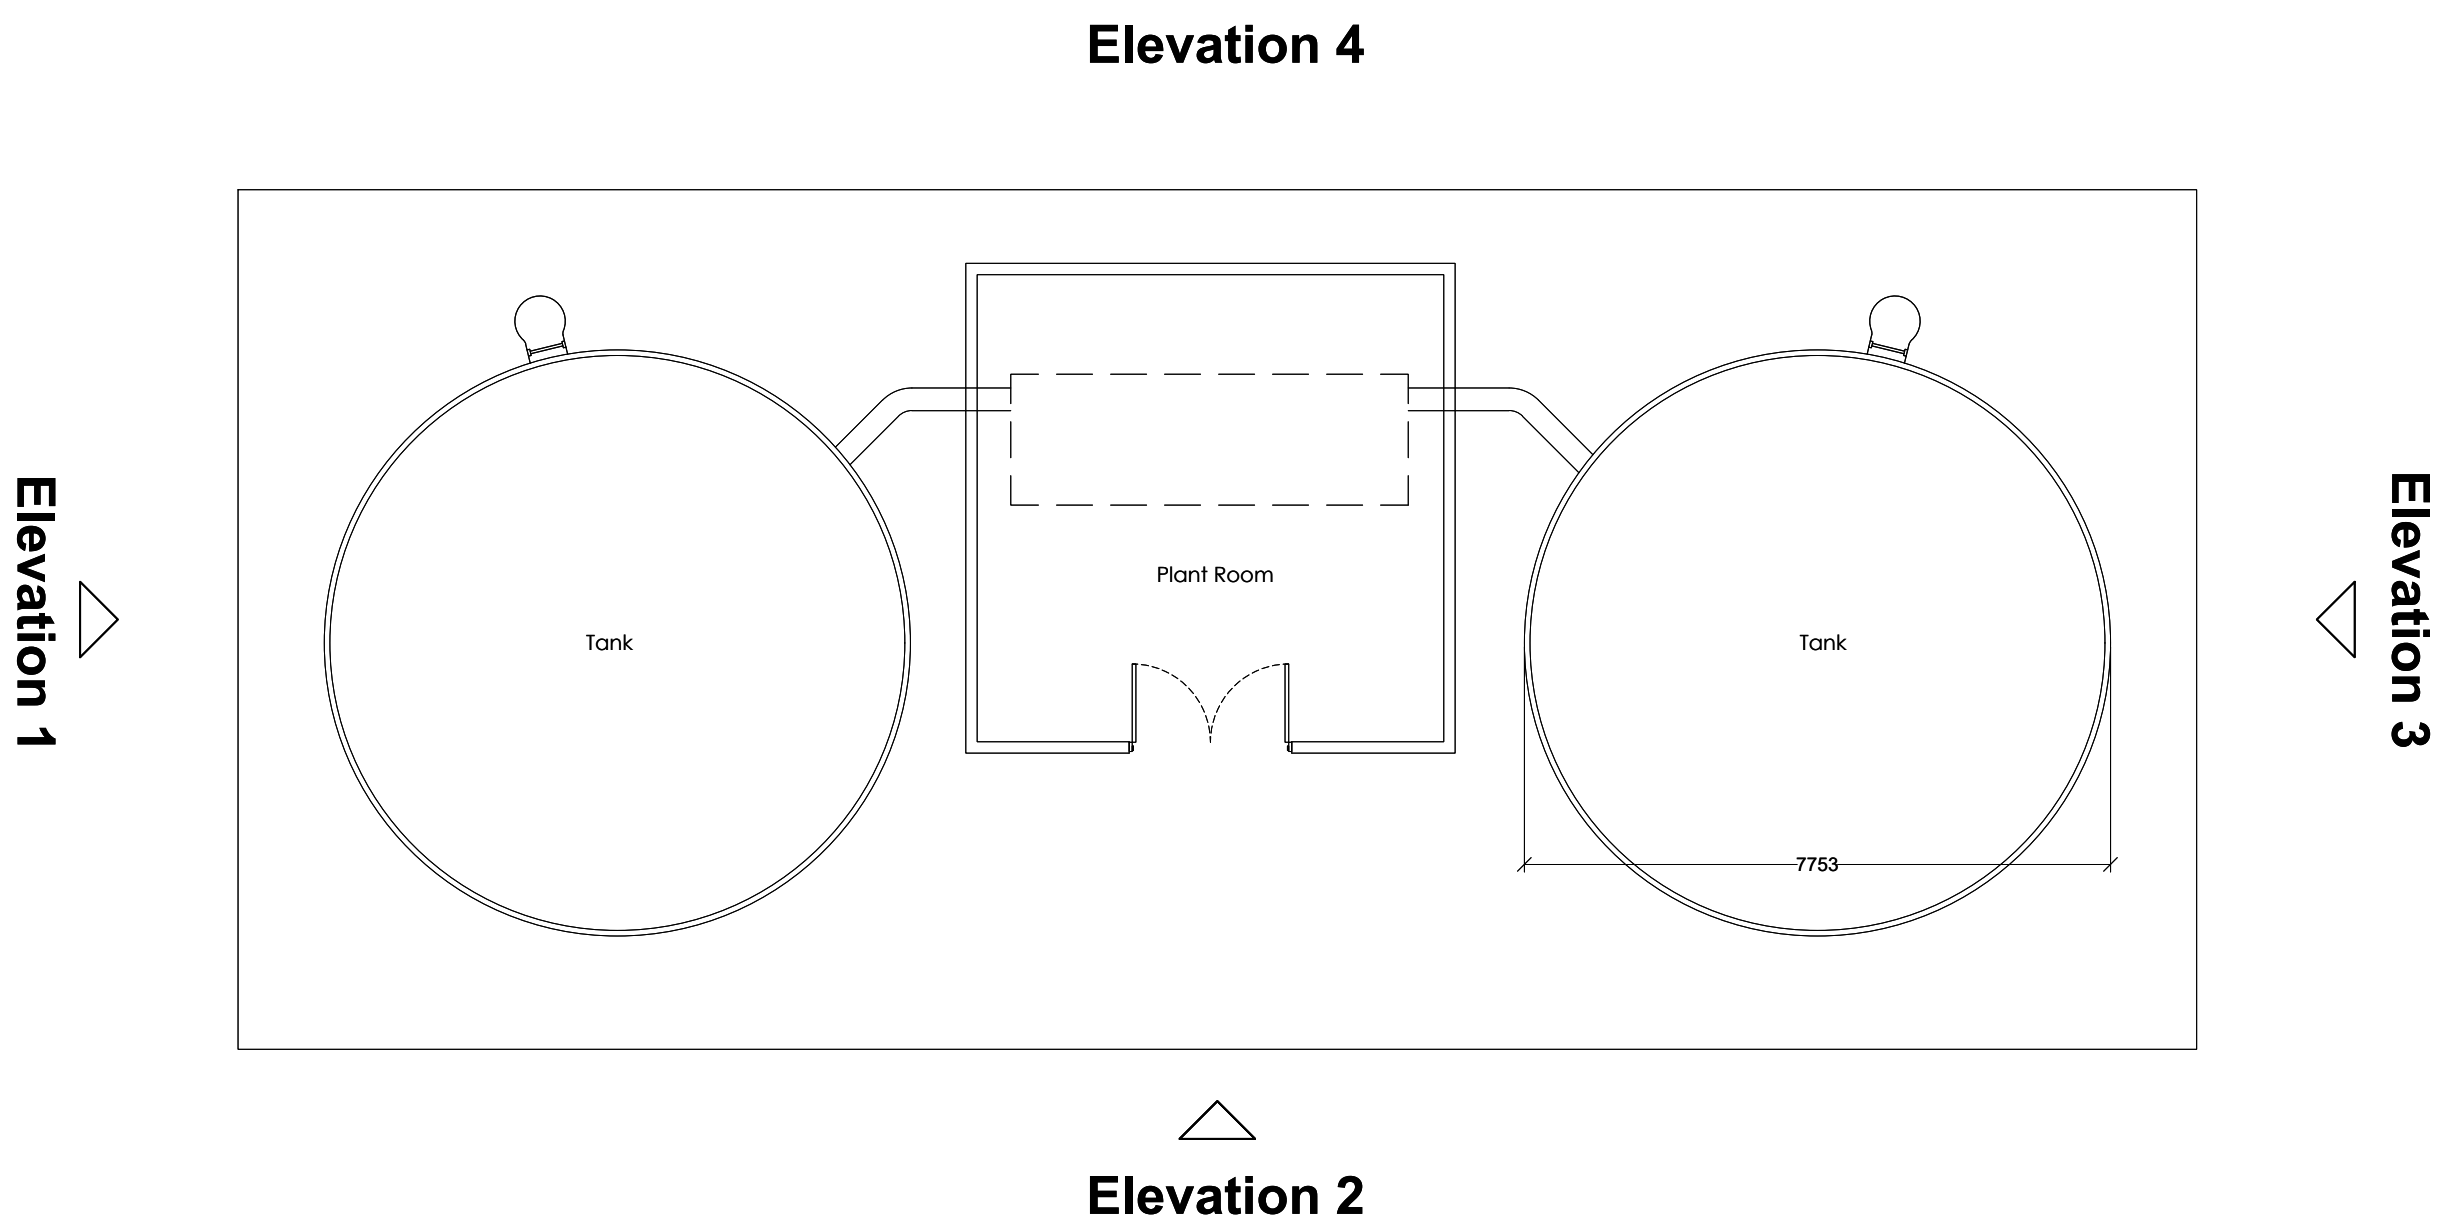

Proposed Plan
1:100 @ A1

Note:

Pump house to be constructed with a minimum of 1 hour fire protection