



Proposed Plan
1:200 @ A1

Elevation 2


Elevation 3

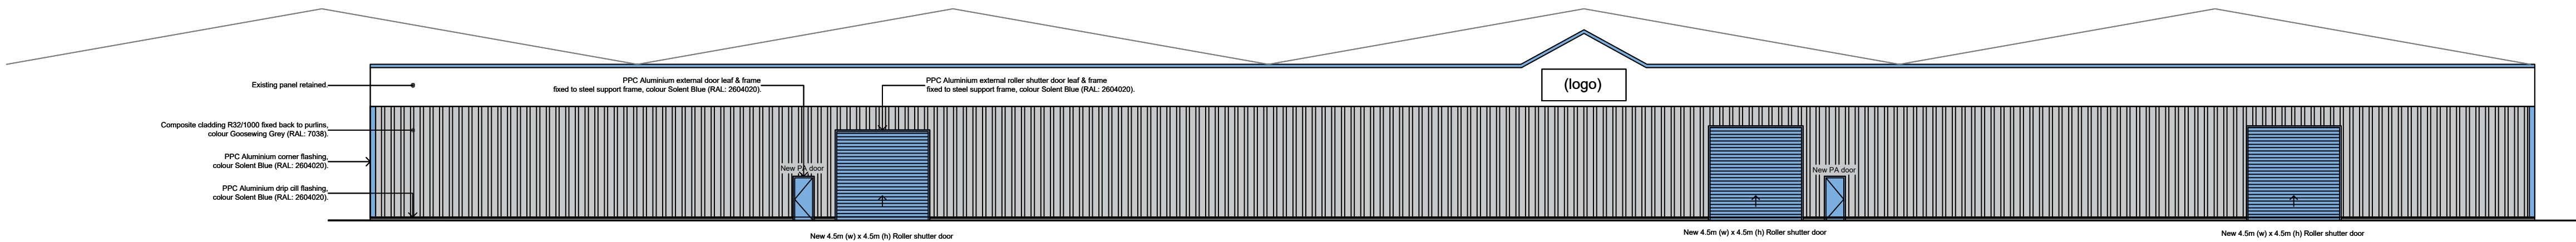

Proposed Elevation 2
1:200 @ A1

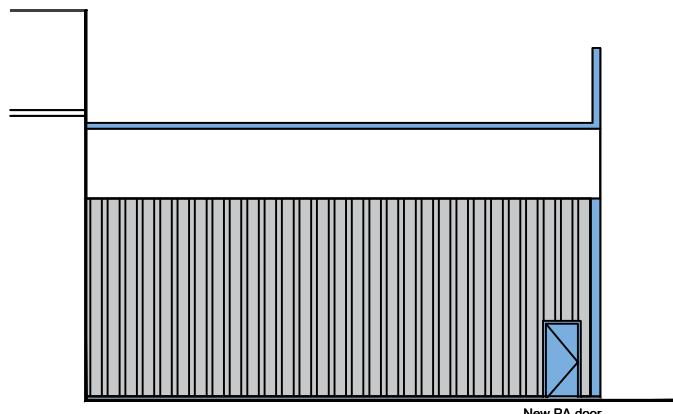

Proposed Elevation 1
1:200 @ A1

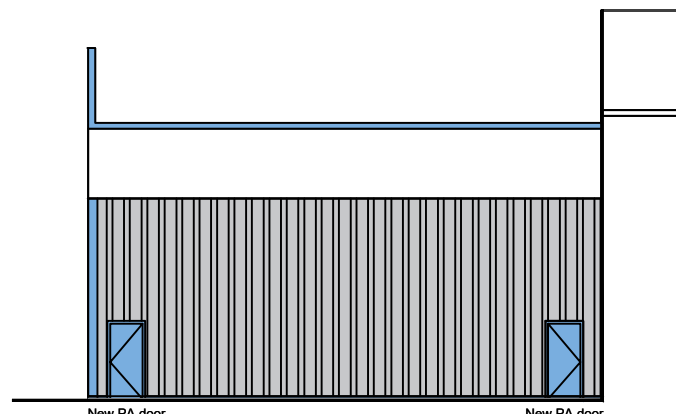

Proposed Elevation 3
1:200 @ A1