




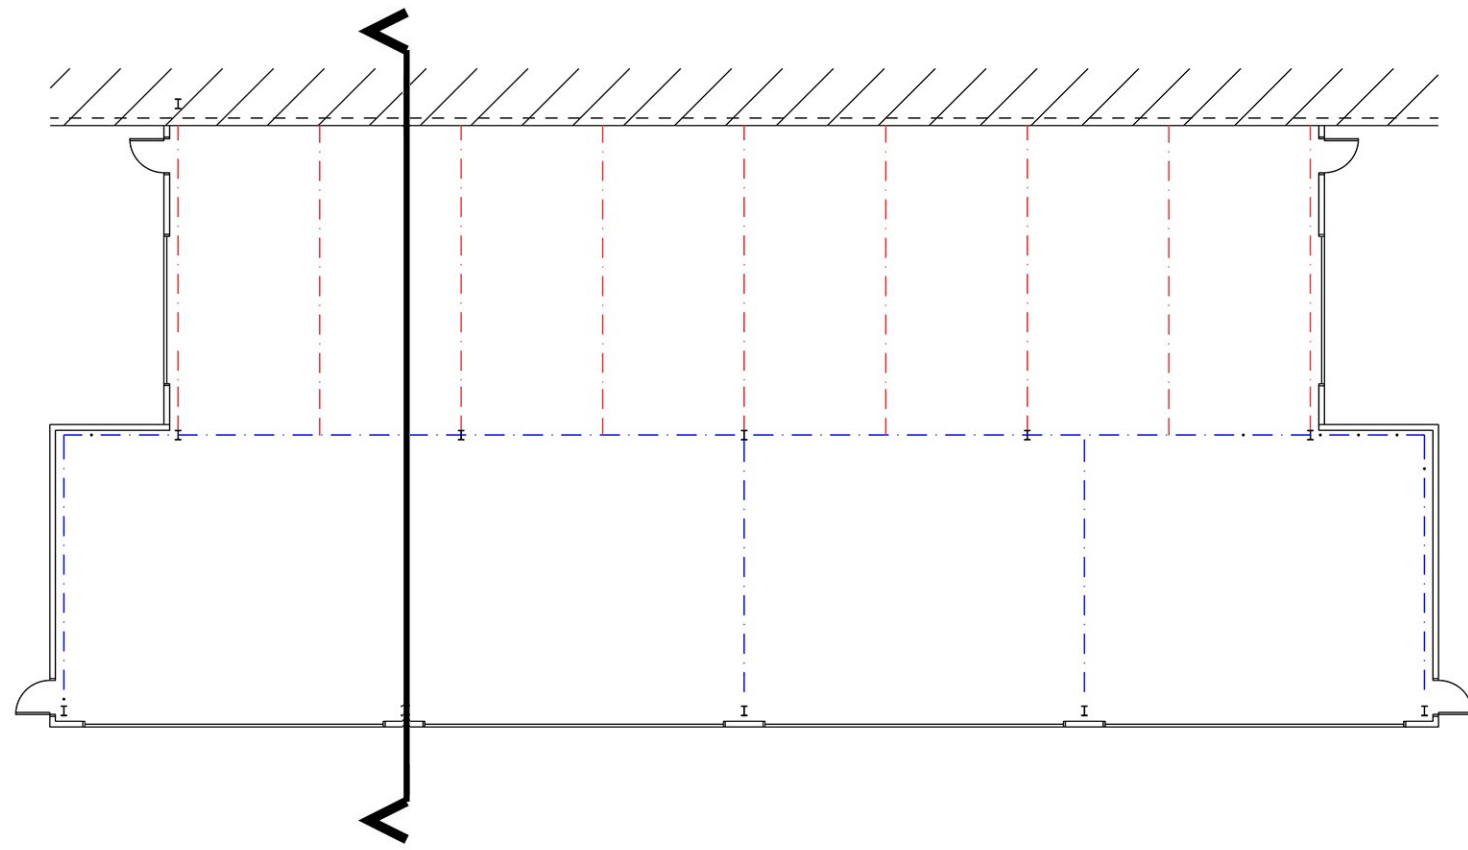


Proposed Key Plan
1:200 @ A1

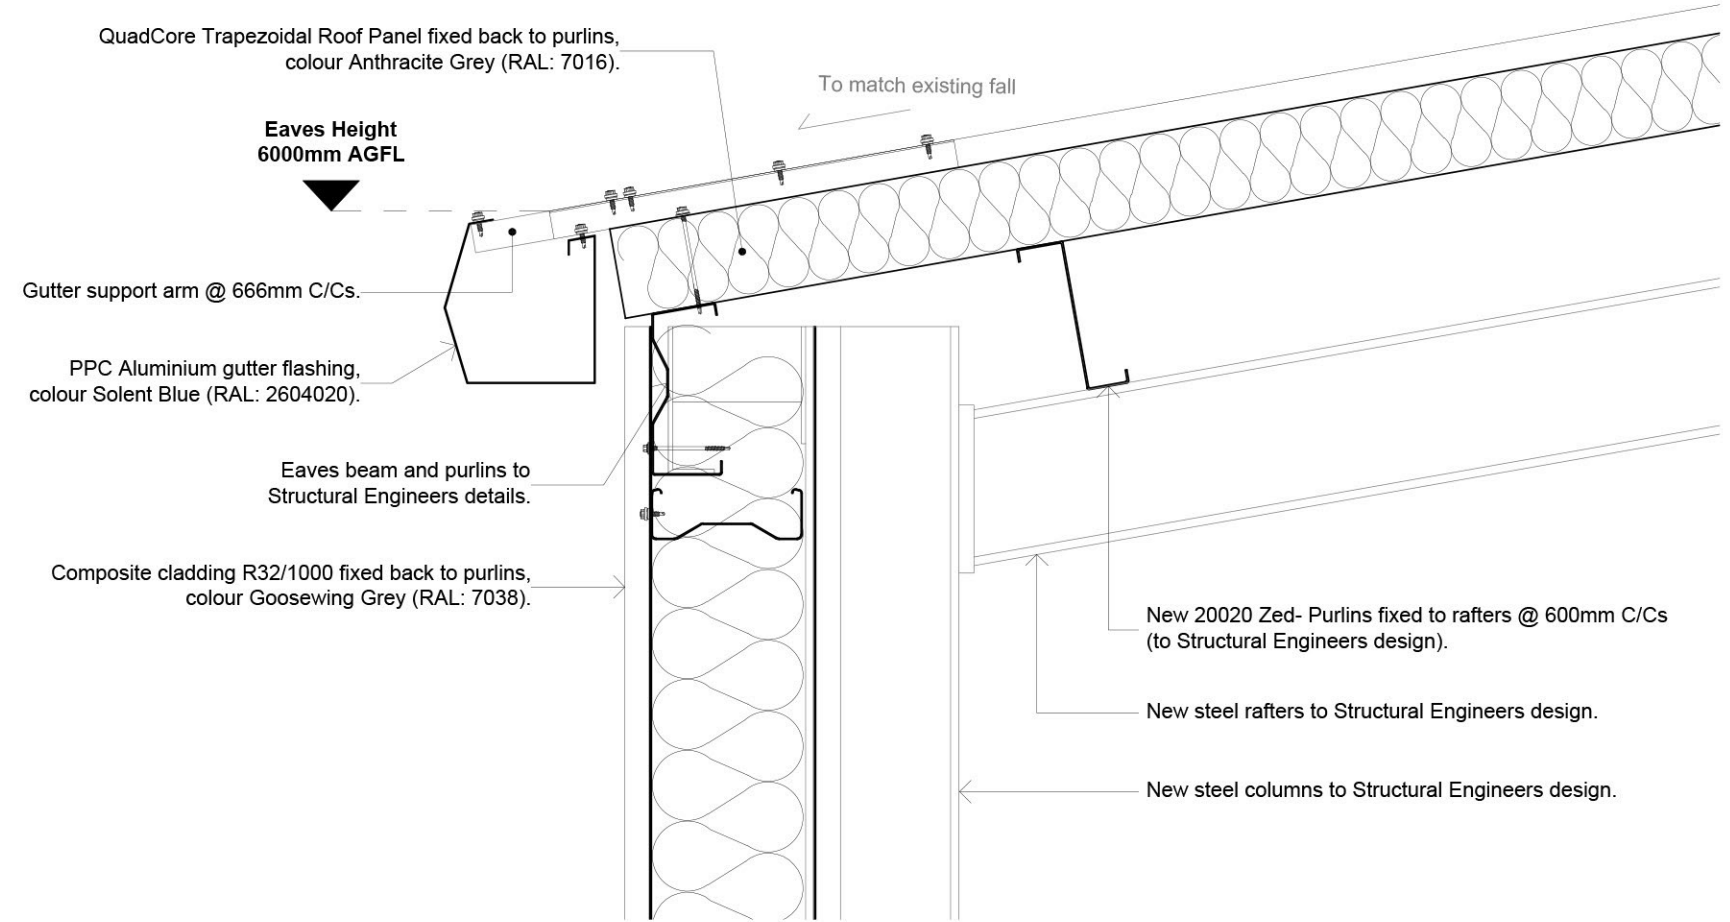


Detail 2
1:5 @ A1

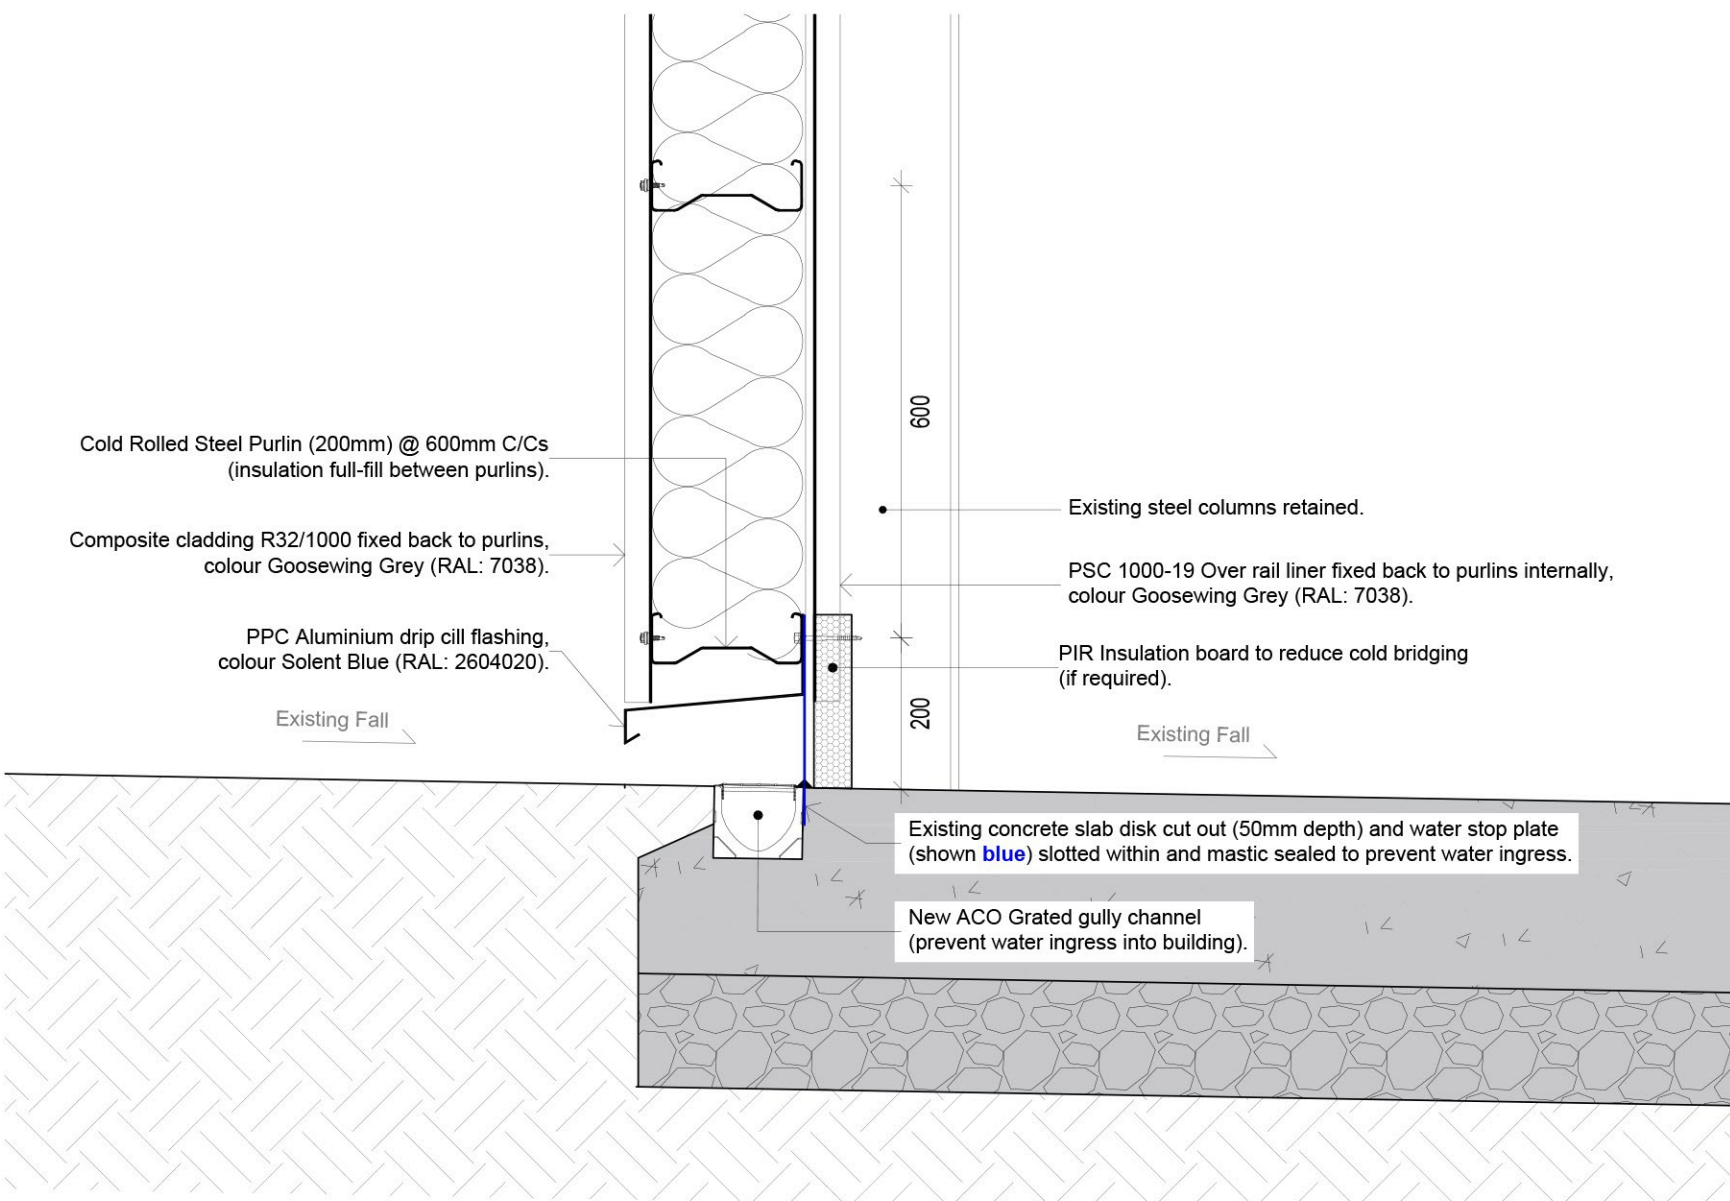


Detail 1
1:5 @ A1

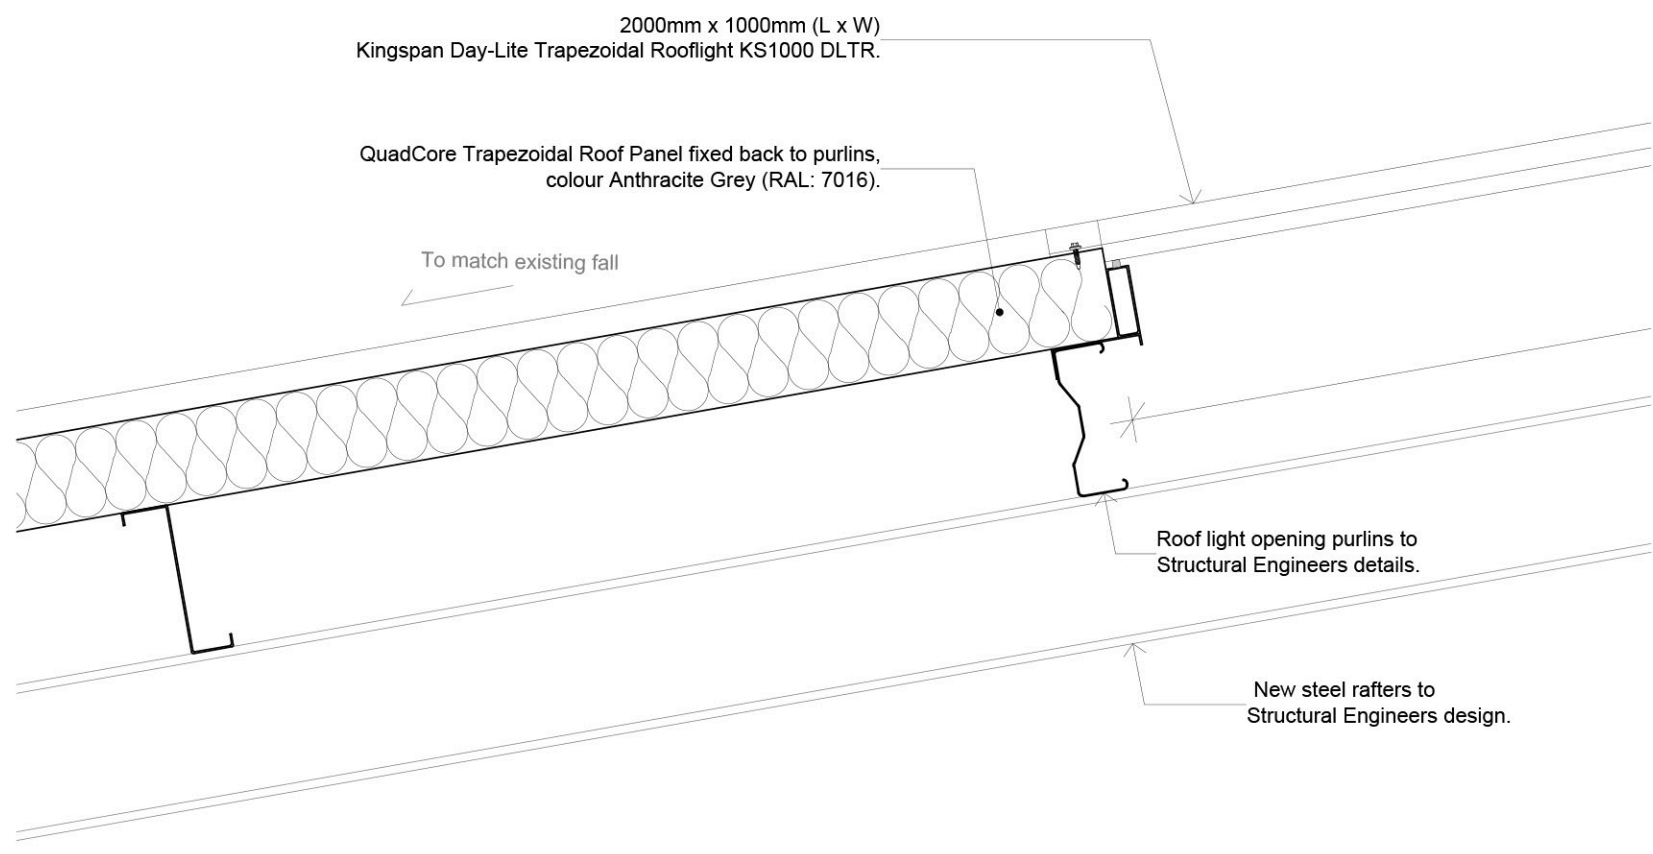

Detail 3
1:5 @ A1

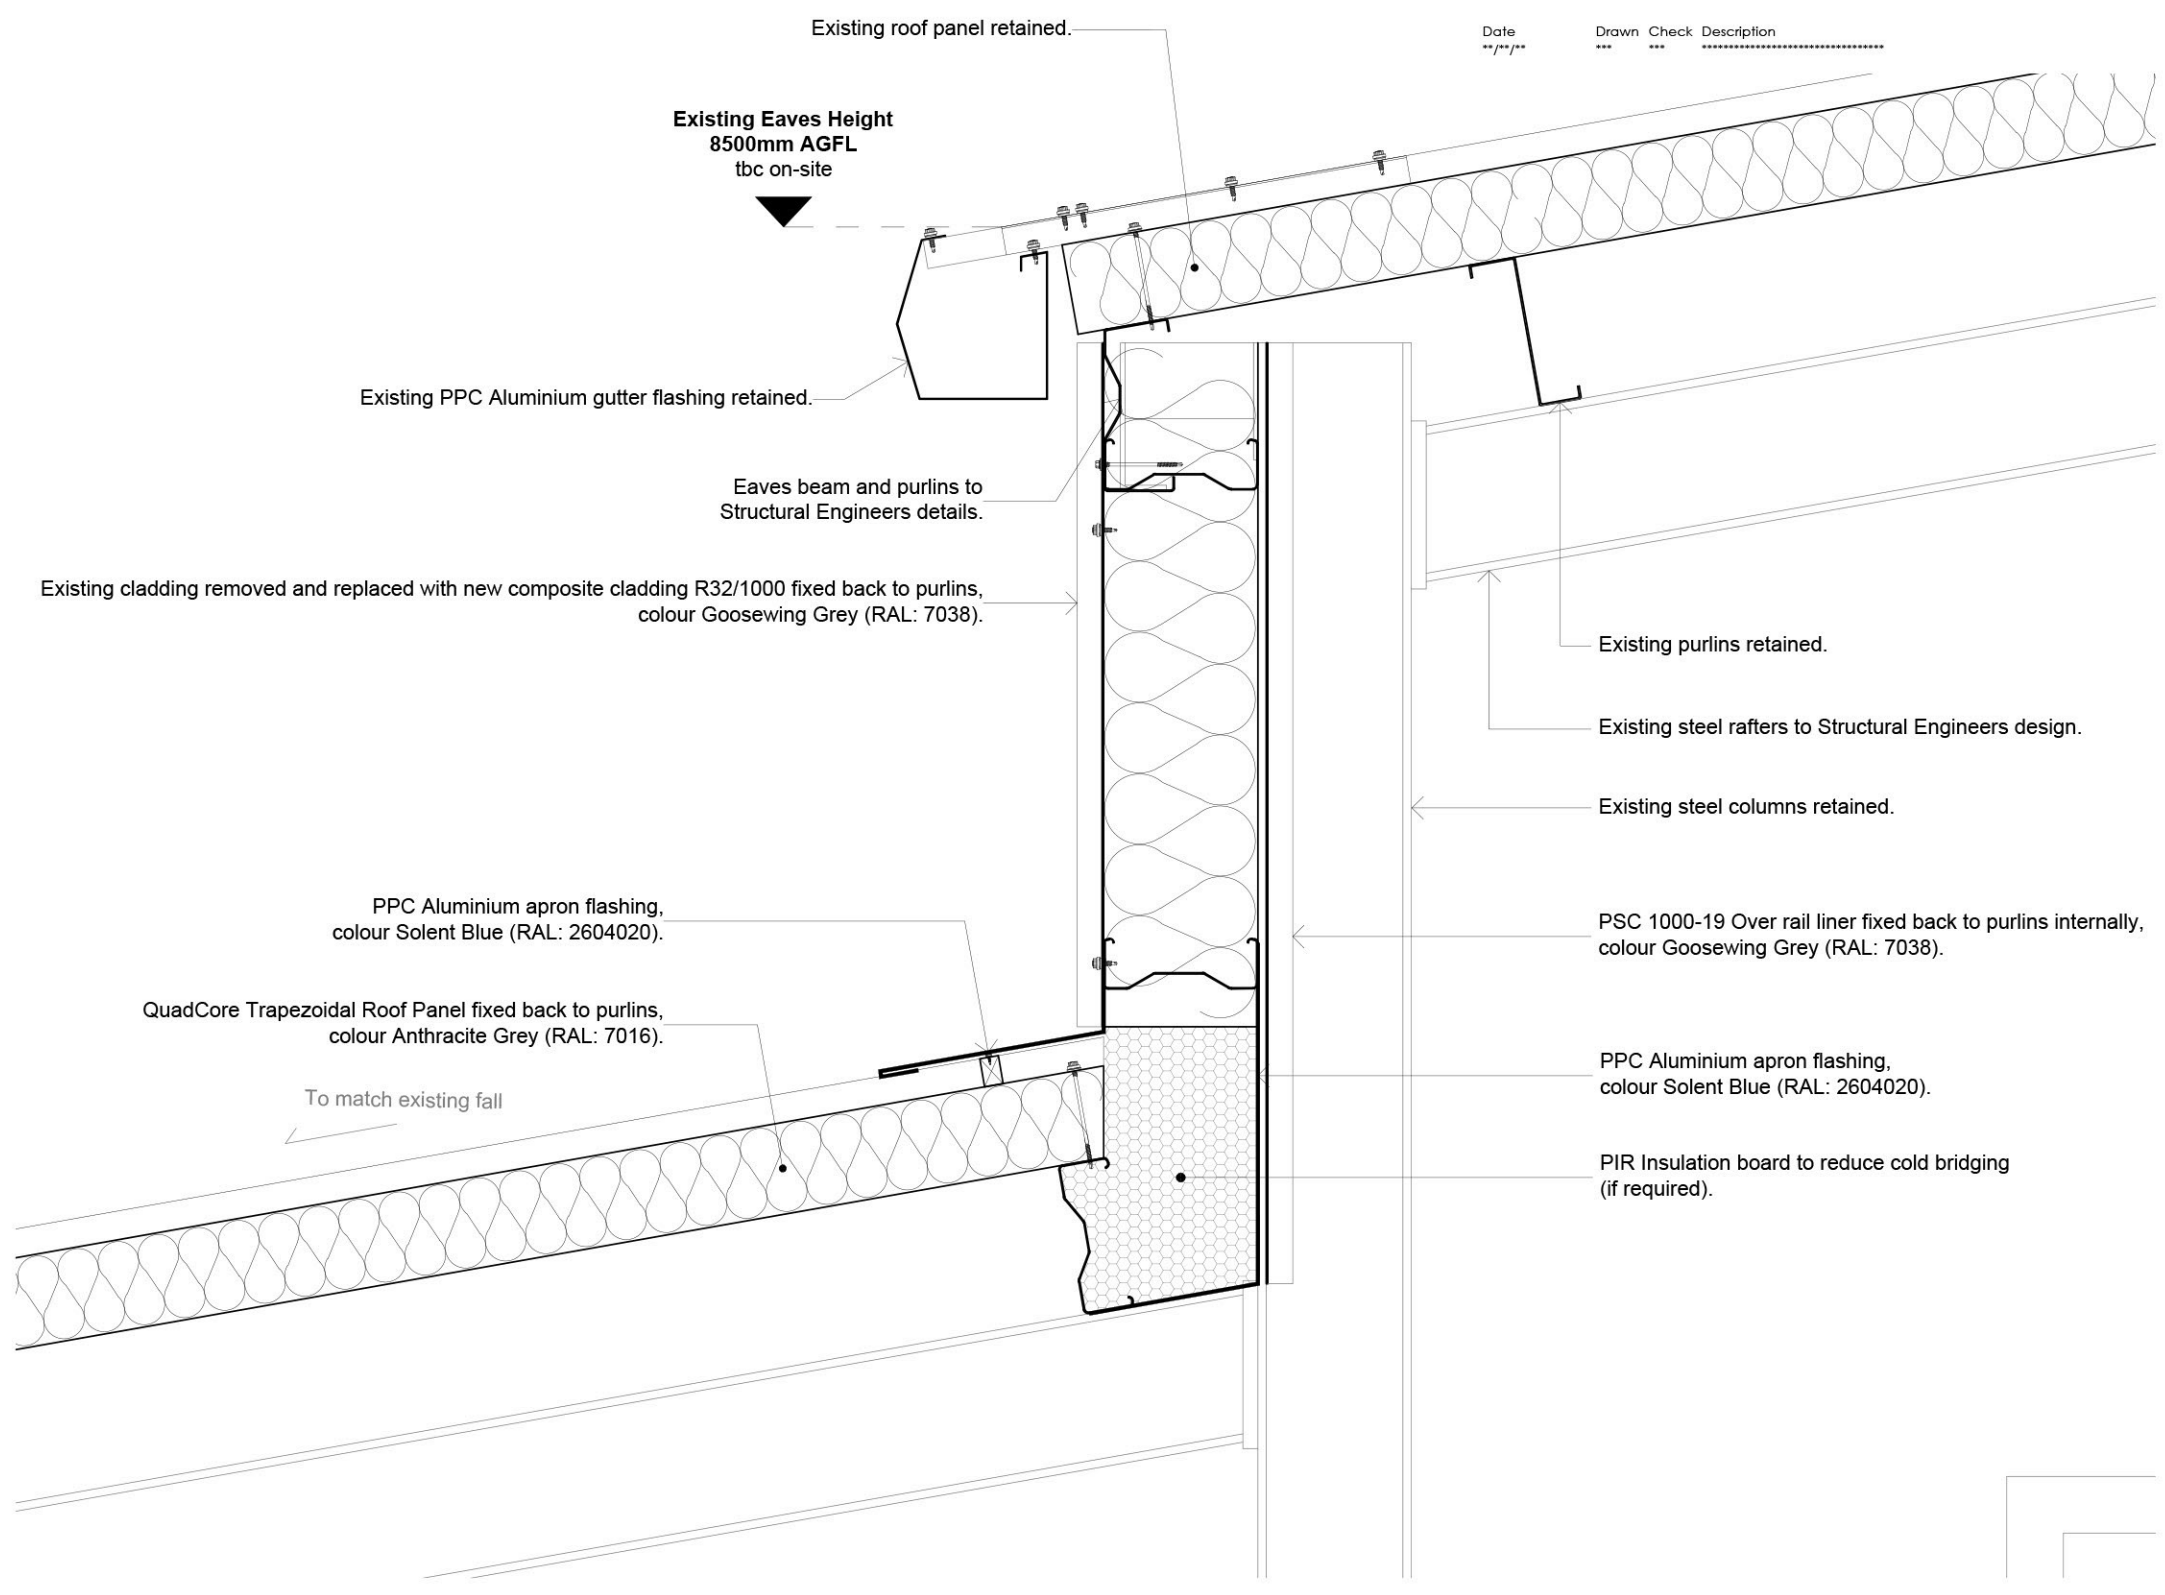

Detail 4
1:5 @ A1

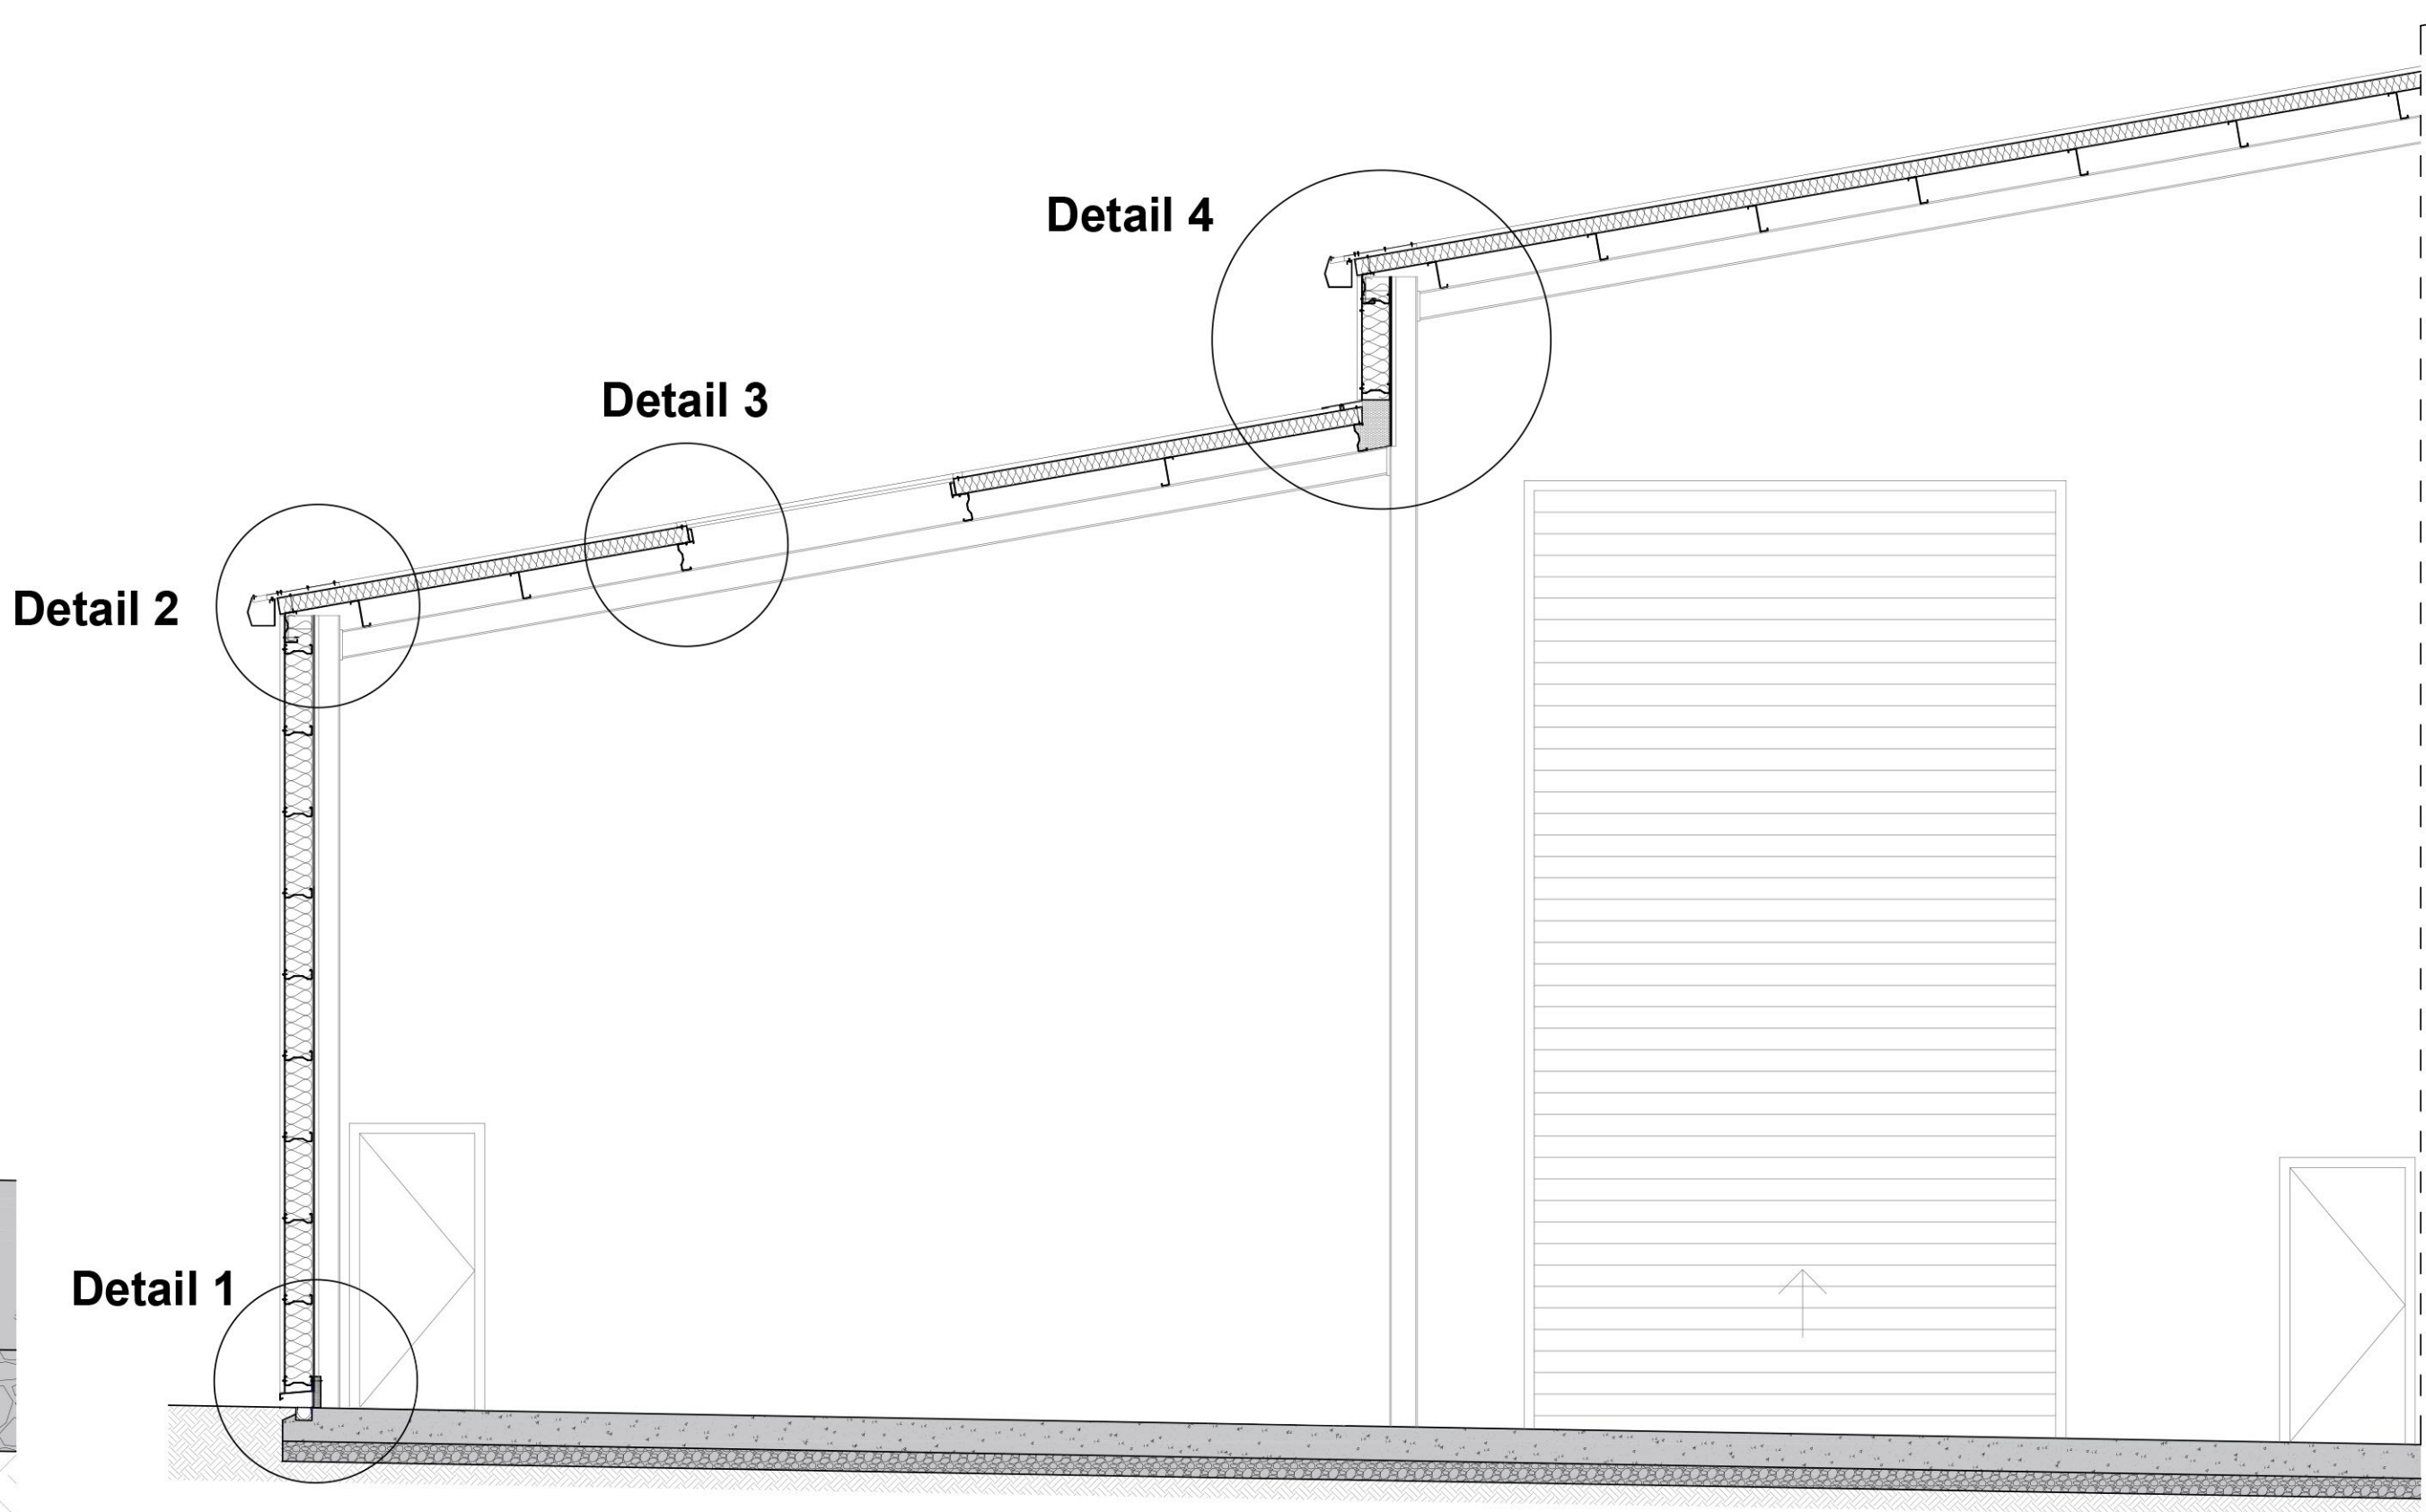

Lean-to Extension: Proposed Section A-A
1:50 @ A1