




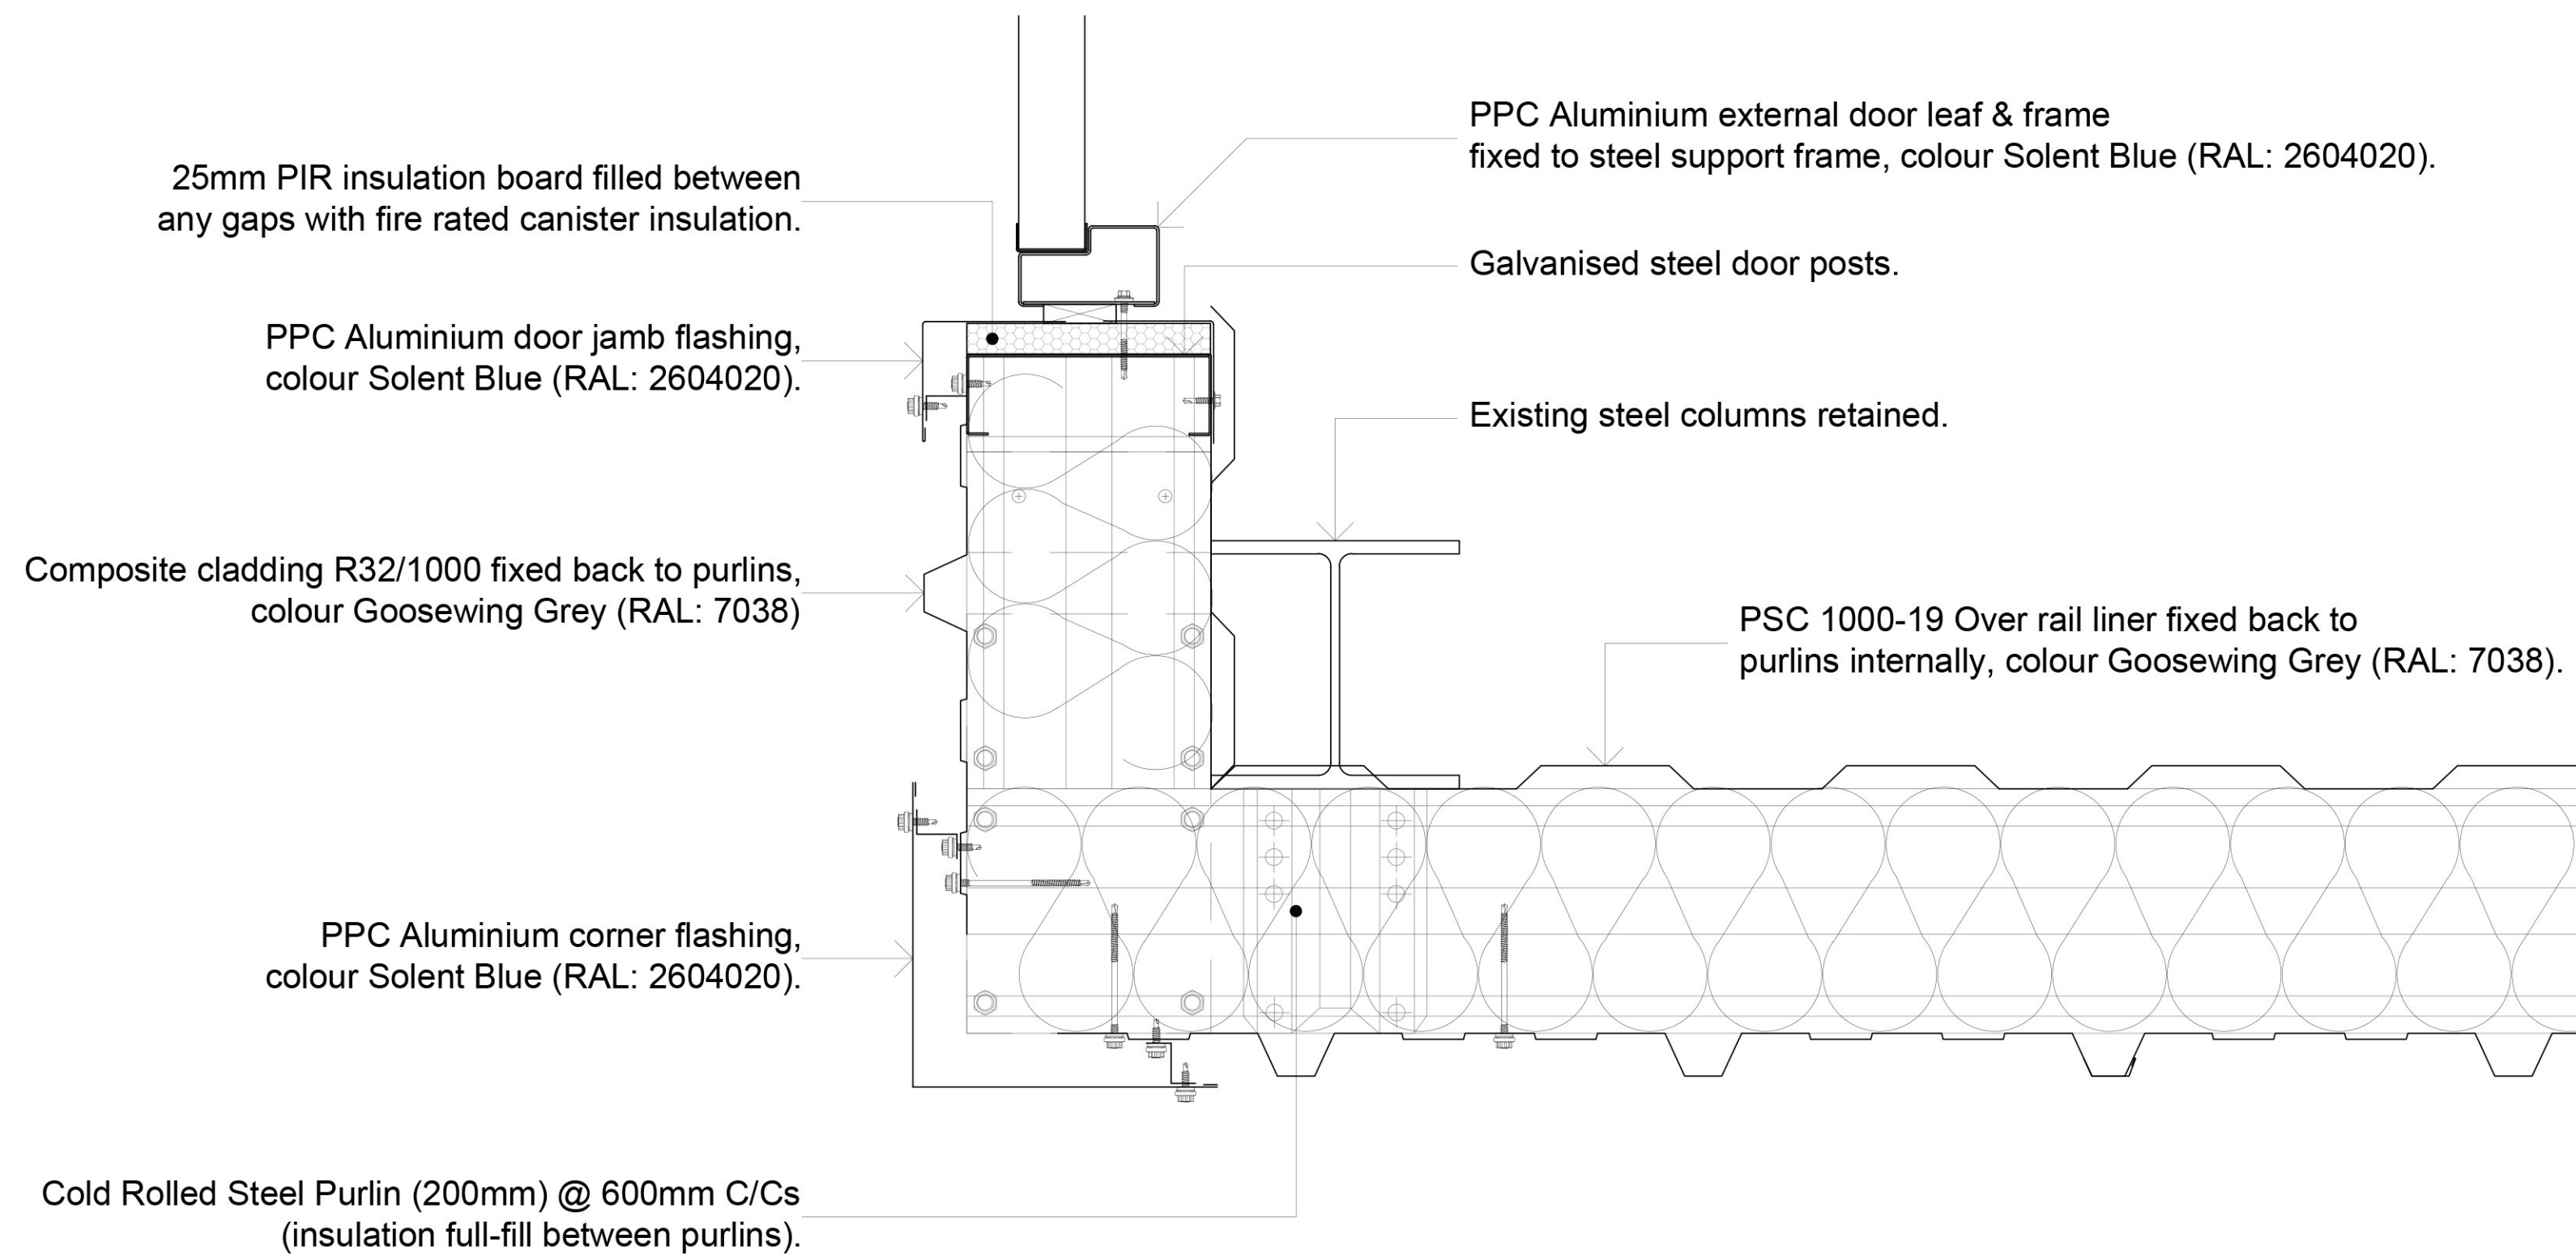


Tank Parking: Proposed Composite Cladding Wall Corner + Door Jamb Detail
1:5 @ A1

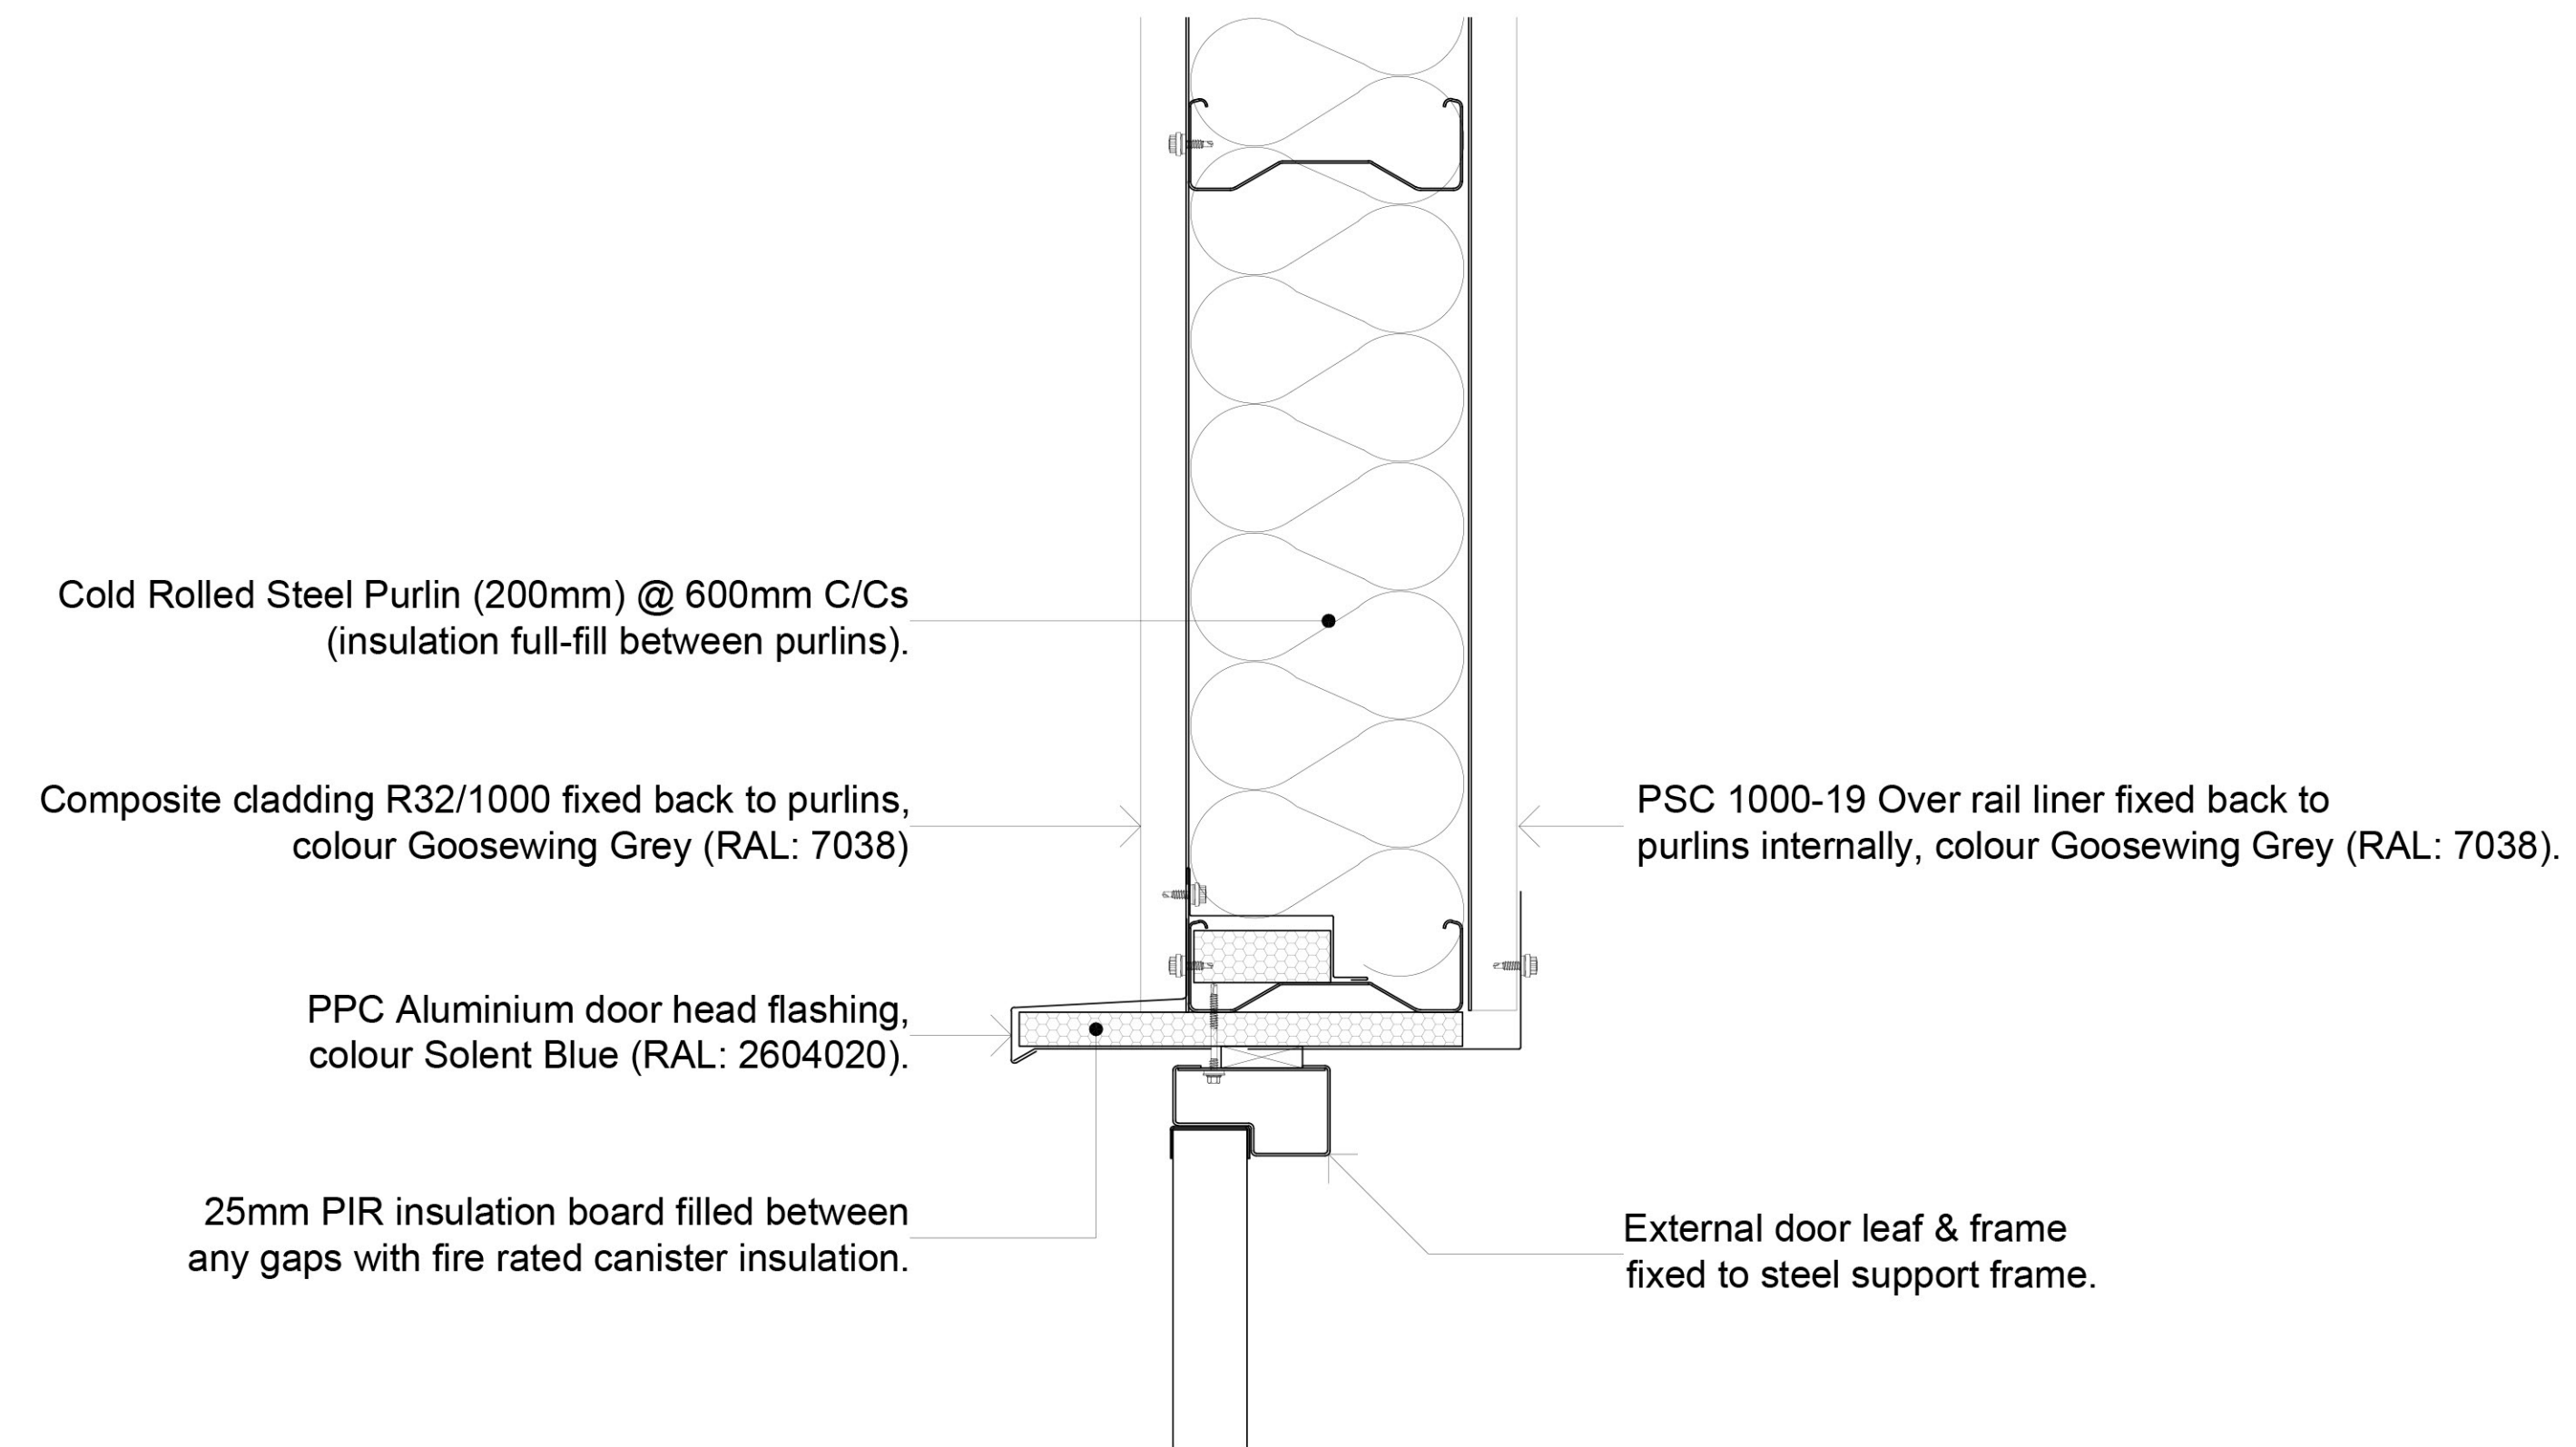

Tank Parking: Proposed Composite Cladding Door Head Detail
1:5 @ A1

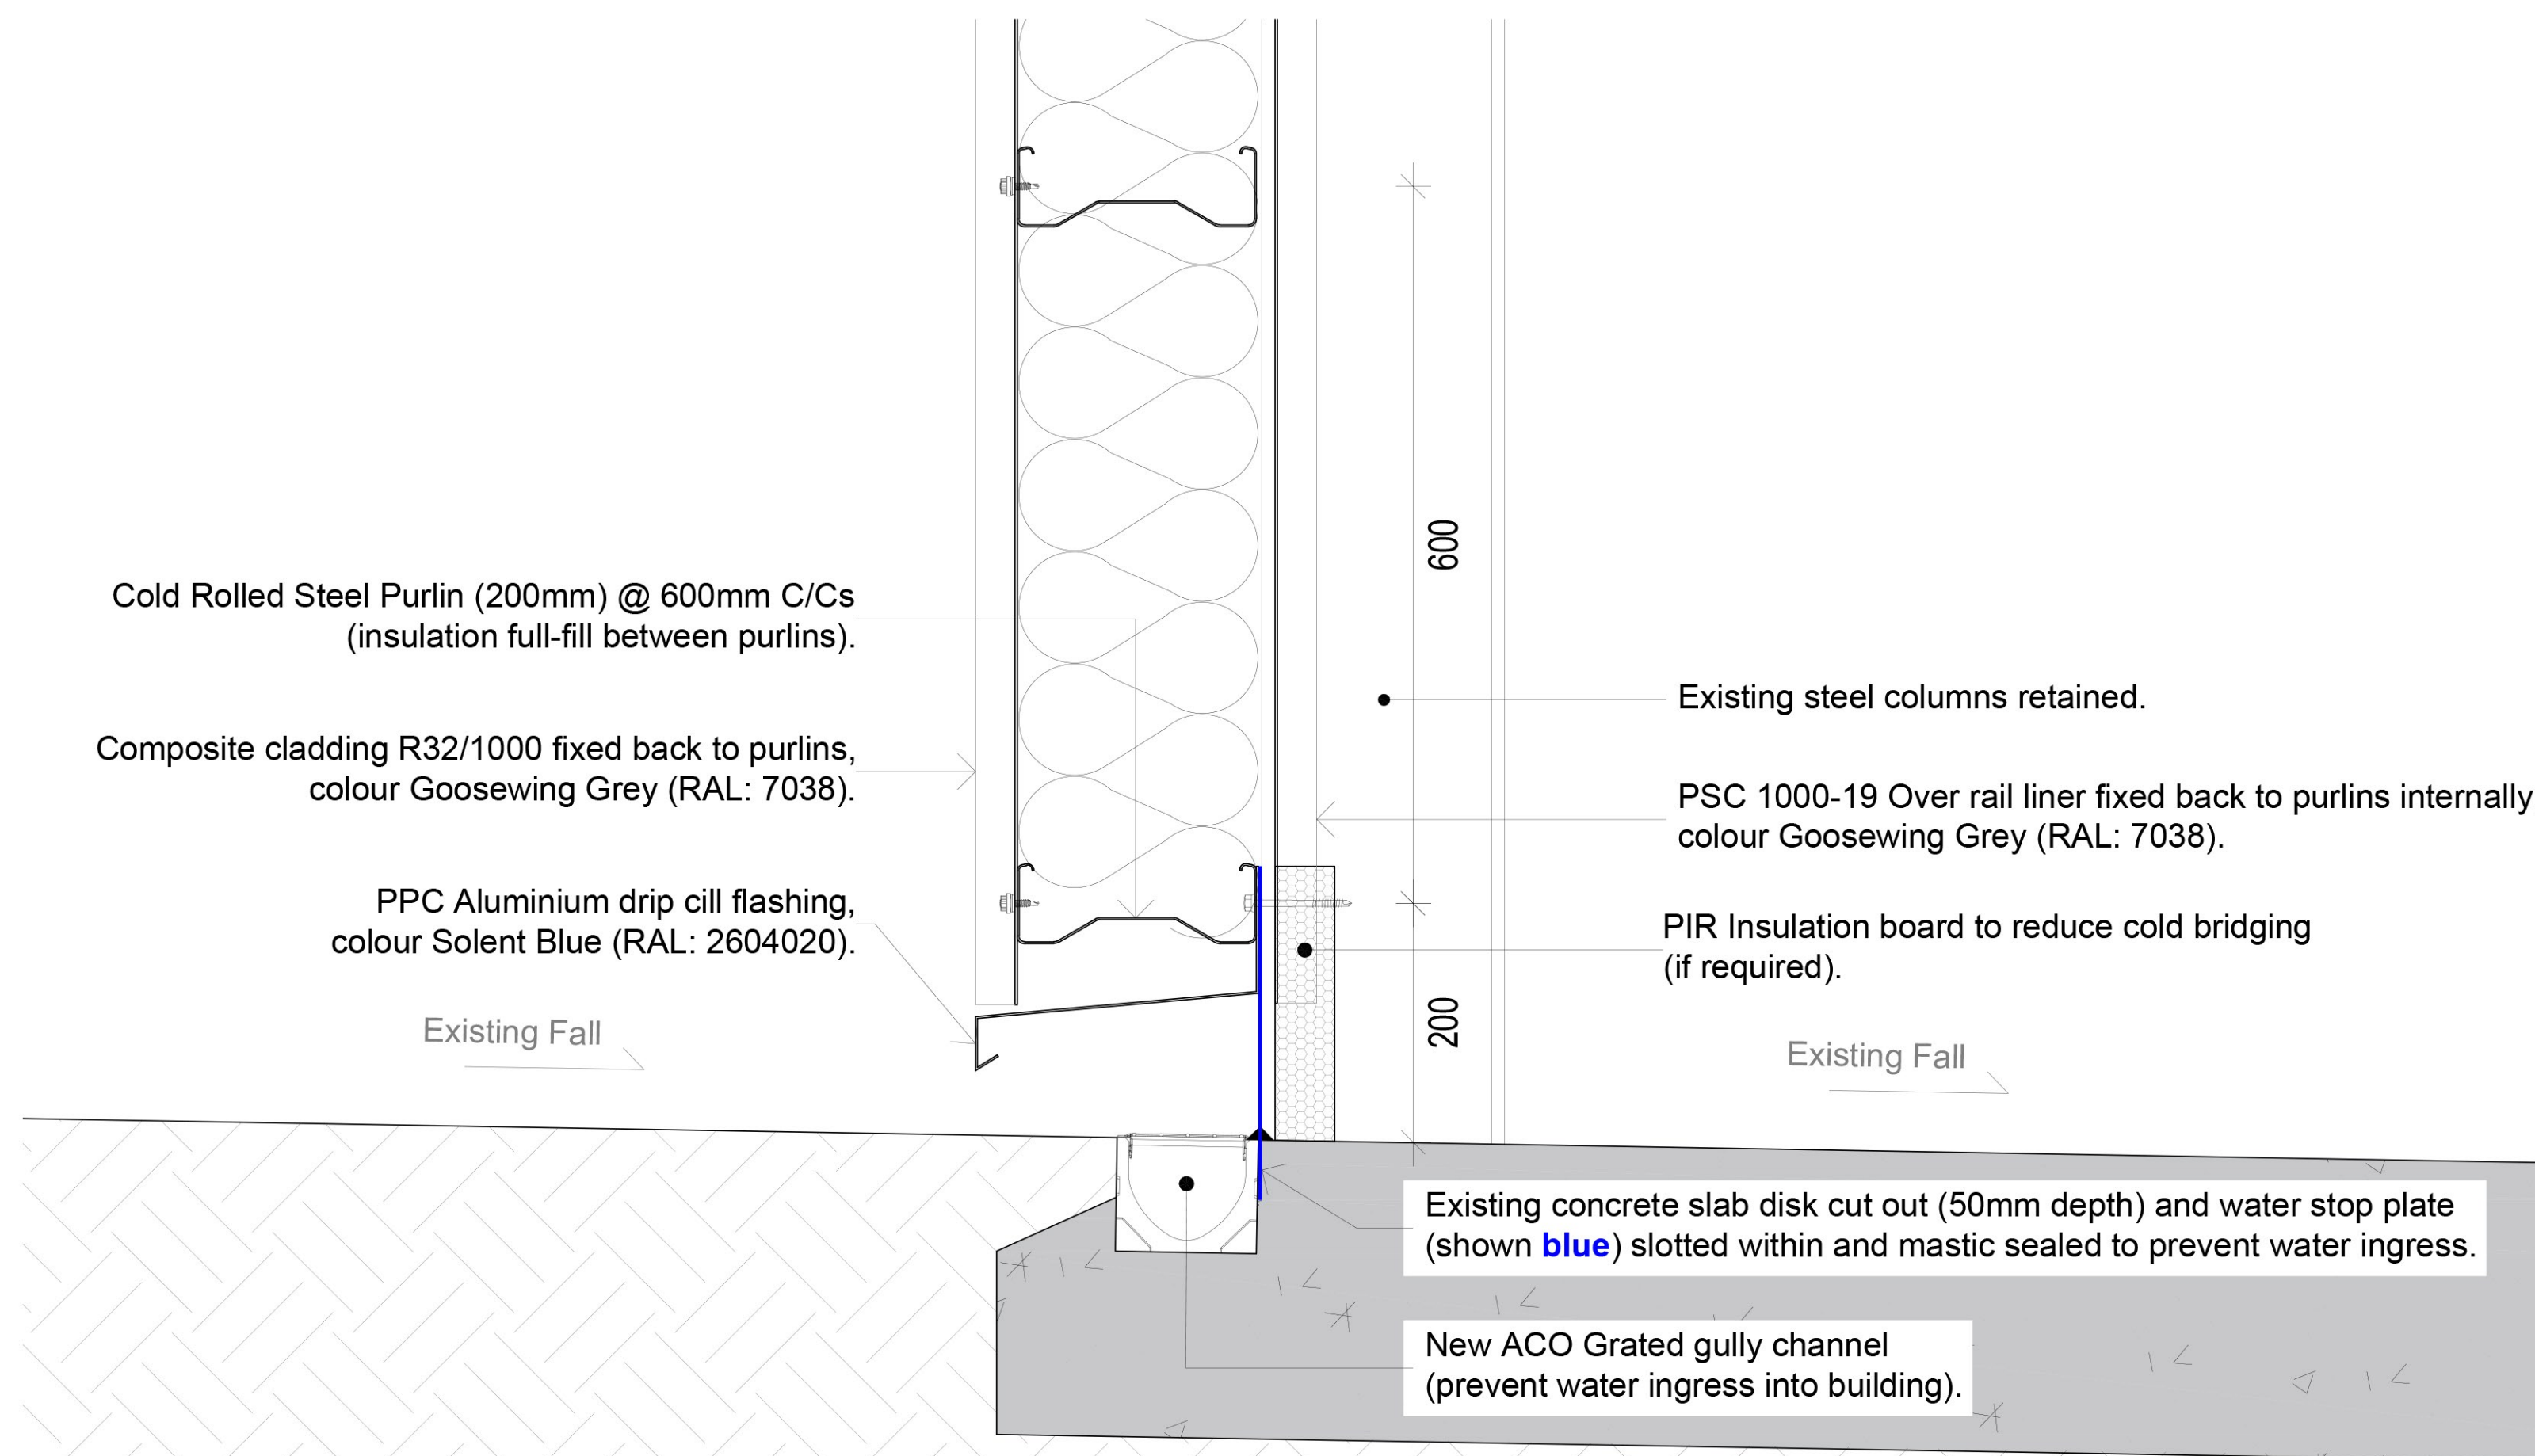

Tank Parking: Proposed Composite Cladding Wall Detail
1:5 @ A1

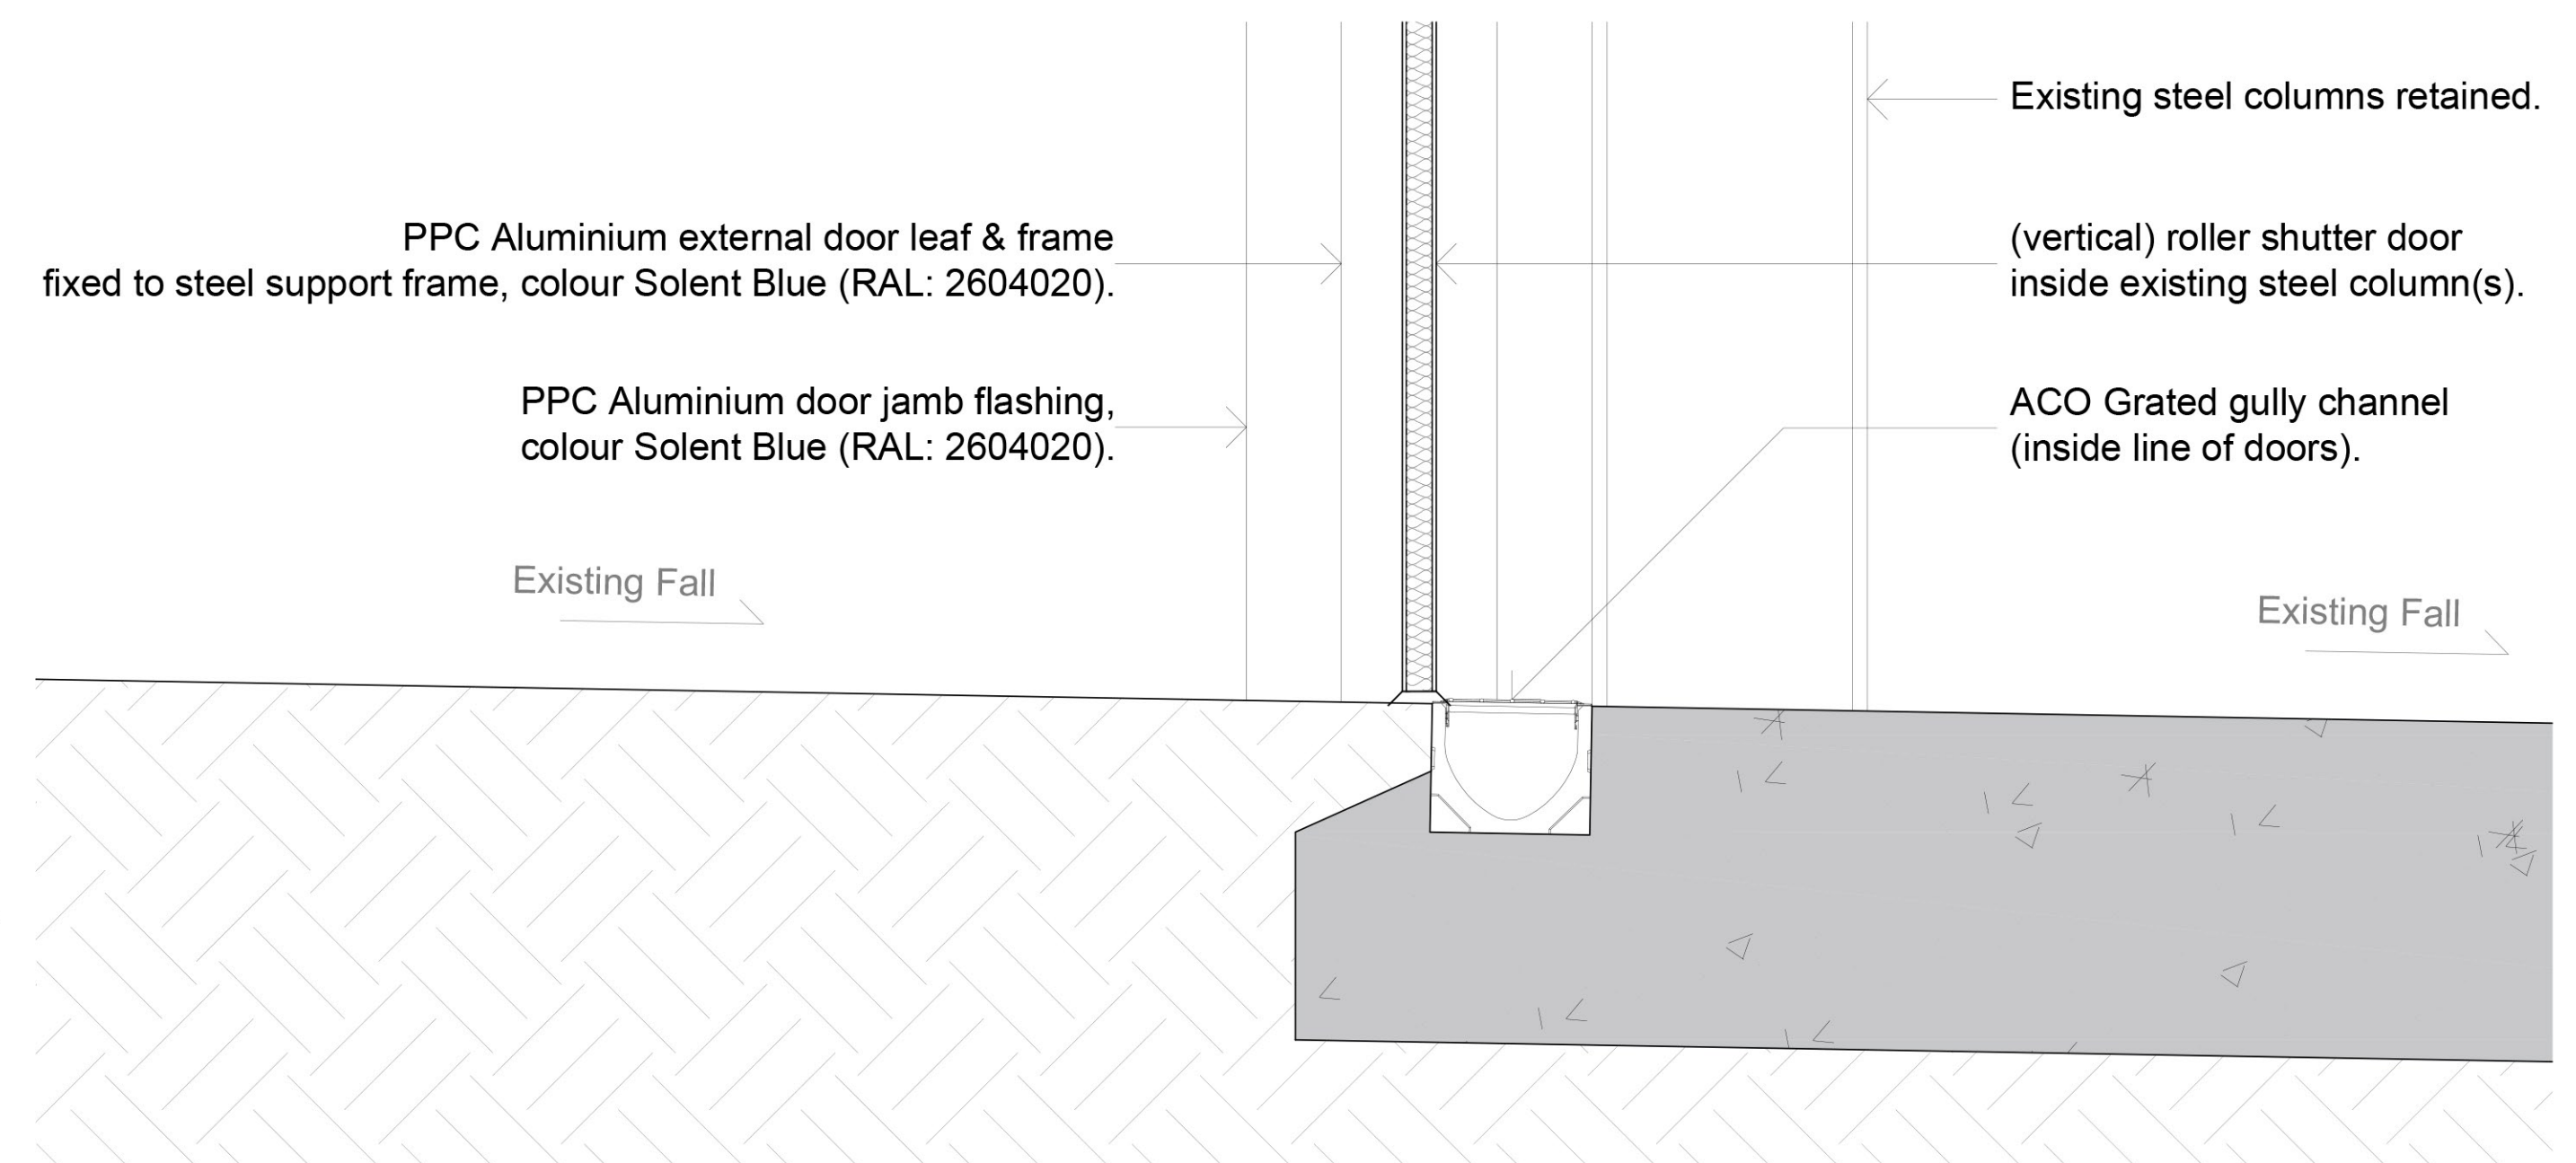

Tank Parking: Proposed Composite Cladding Door Threshold Detail
1:5 @ A1