



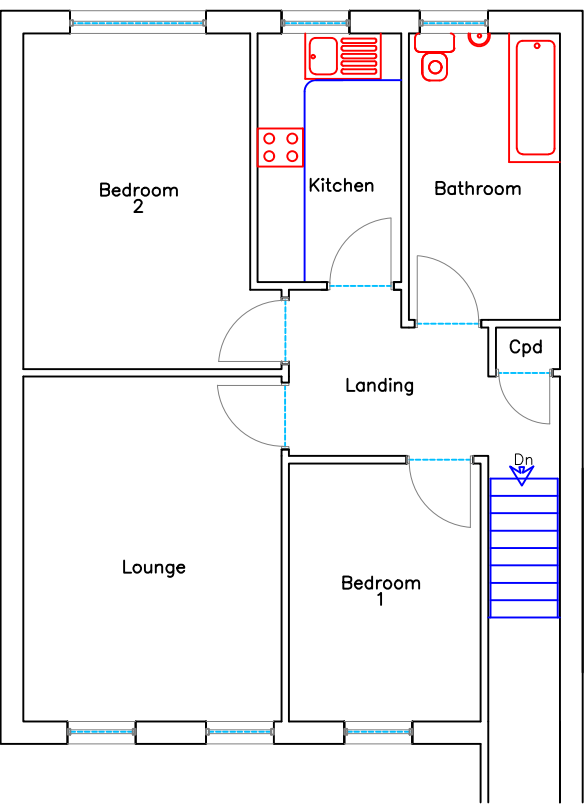

Existing FF Plan
1:100
[No Change]

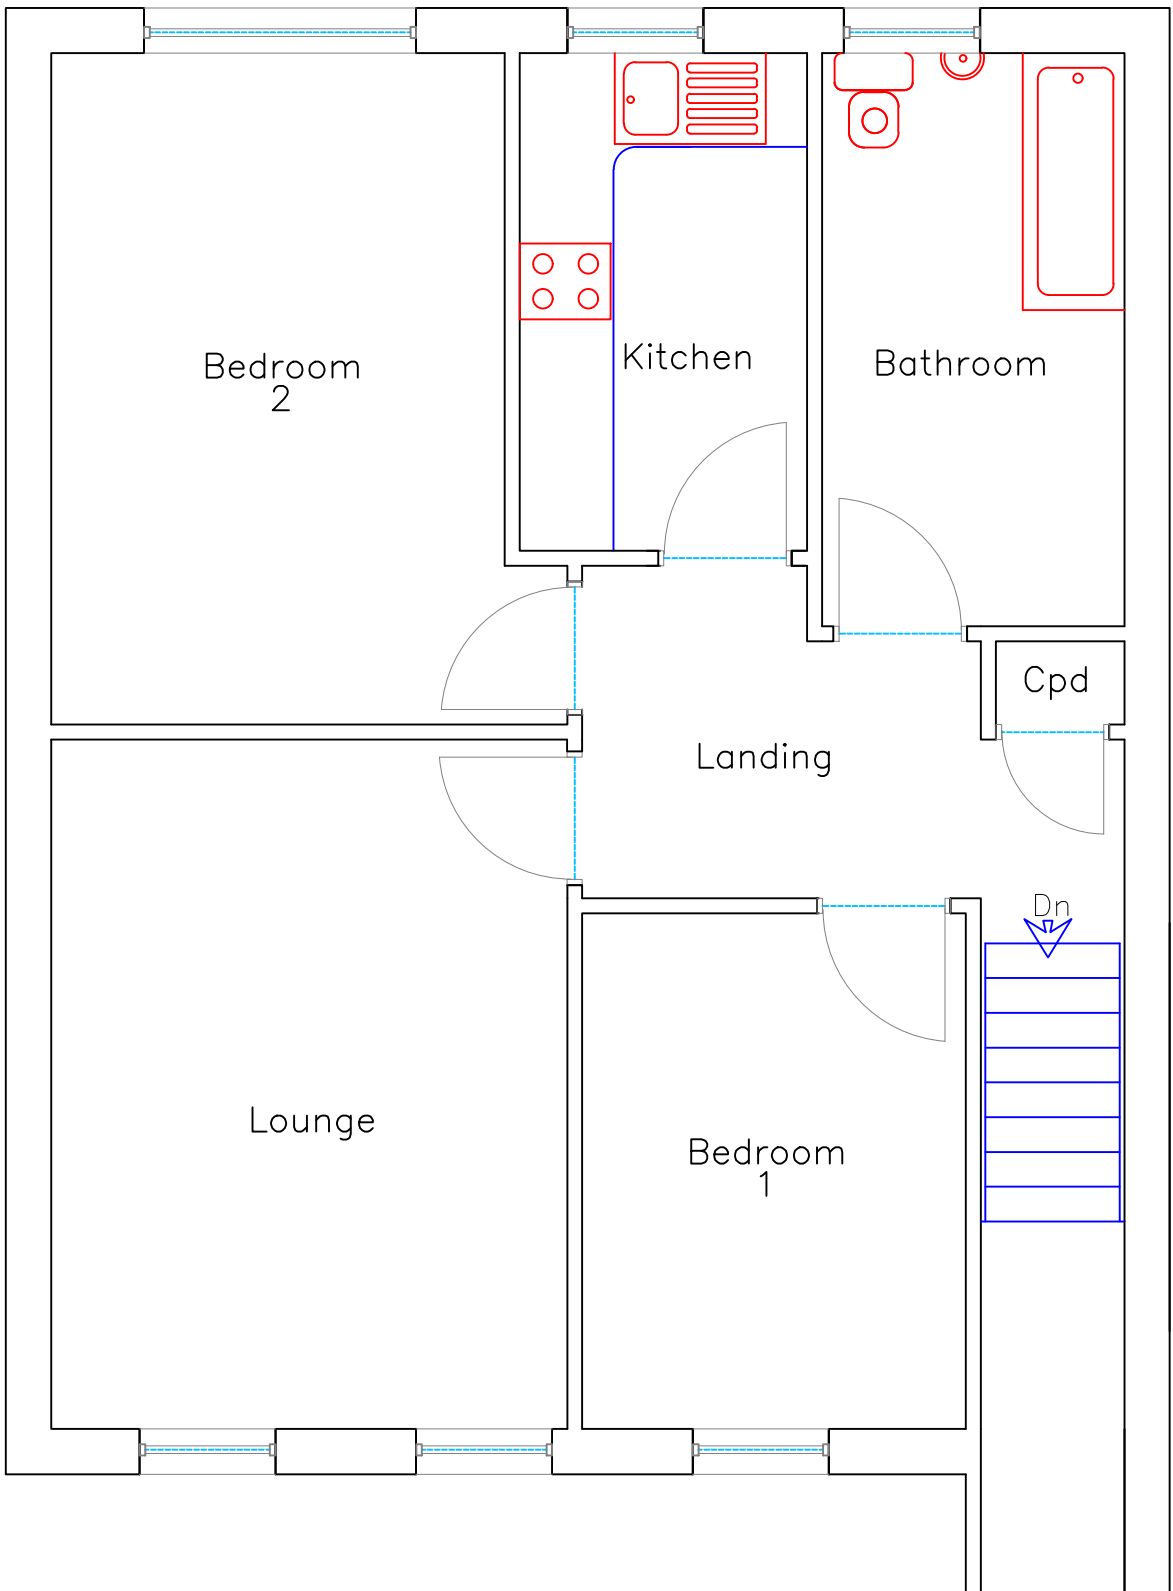

Existing FF Plan
1:50
[No Change]



Utopia Design
Architectural Services



Utopia Design
Architectural Services

Building Planning Application Support
Paul Thomas: BSc (Hons)
Tel: 01685 559230, Mob: 07908 725065
e-mail: paulutopia1@gmail.com
utopiadad@hotmail.com
www.utopiadesigns.co.uk

Issued Only for Purpose Indicated

Drawing Status: FOR PLANNING/B REGS PURPOSES ONLY

Address

Webster House
Dynevor Street
Georgetown
Merthyr Tydfil
CF48 1BA

Project

Proposed Front & Side
Extension,
Rear & Side Canopies
With Internal & External
Eating Areas
& Internal & External
Re-modelling

Title

Date

OCT.2021

Scale

1:50
1:100

Paper

A2

Existing FF
Plan

Drwg No

Webster 09