

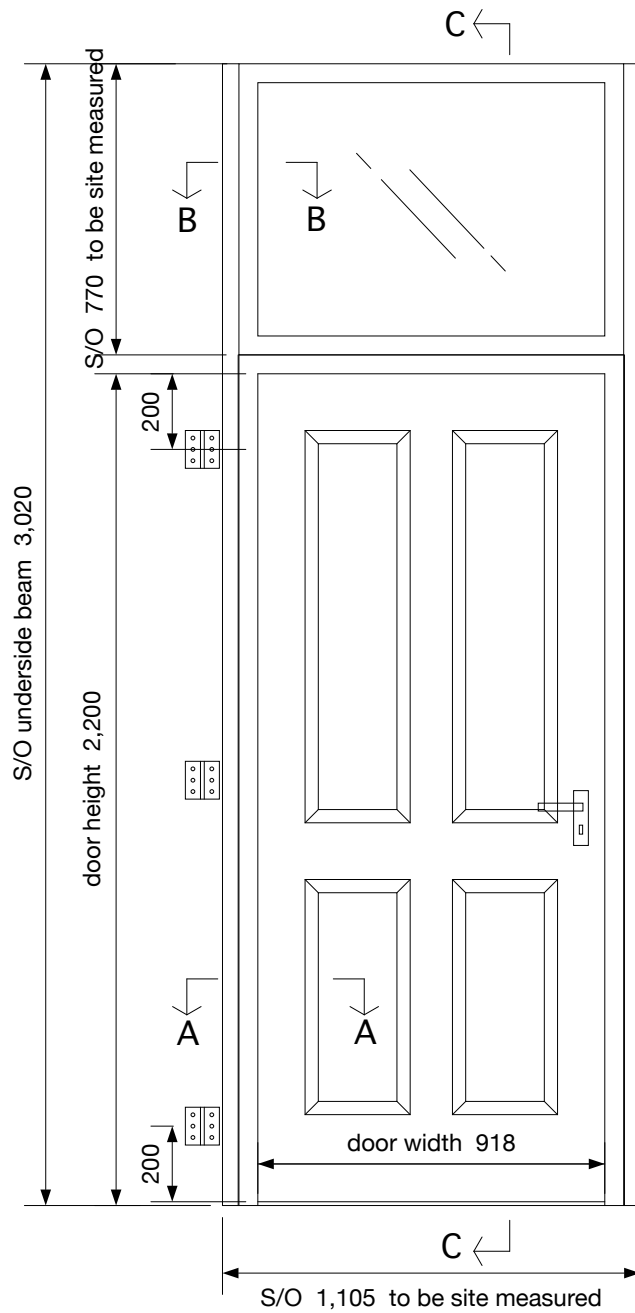
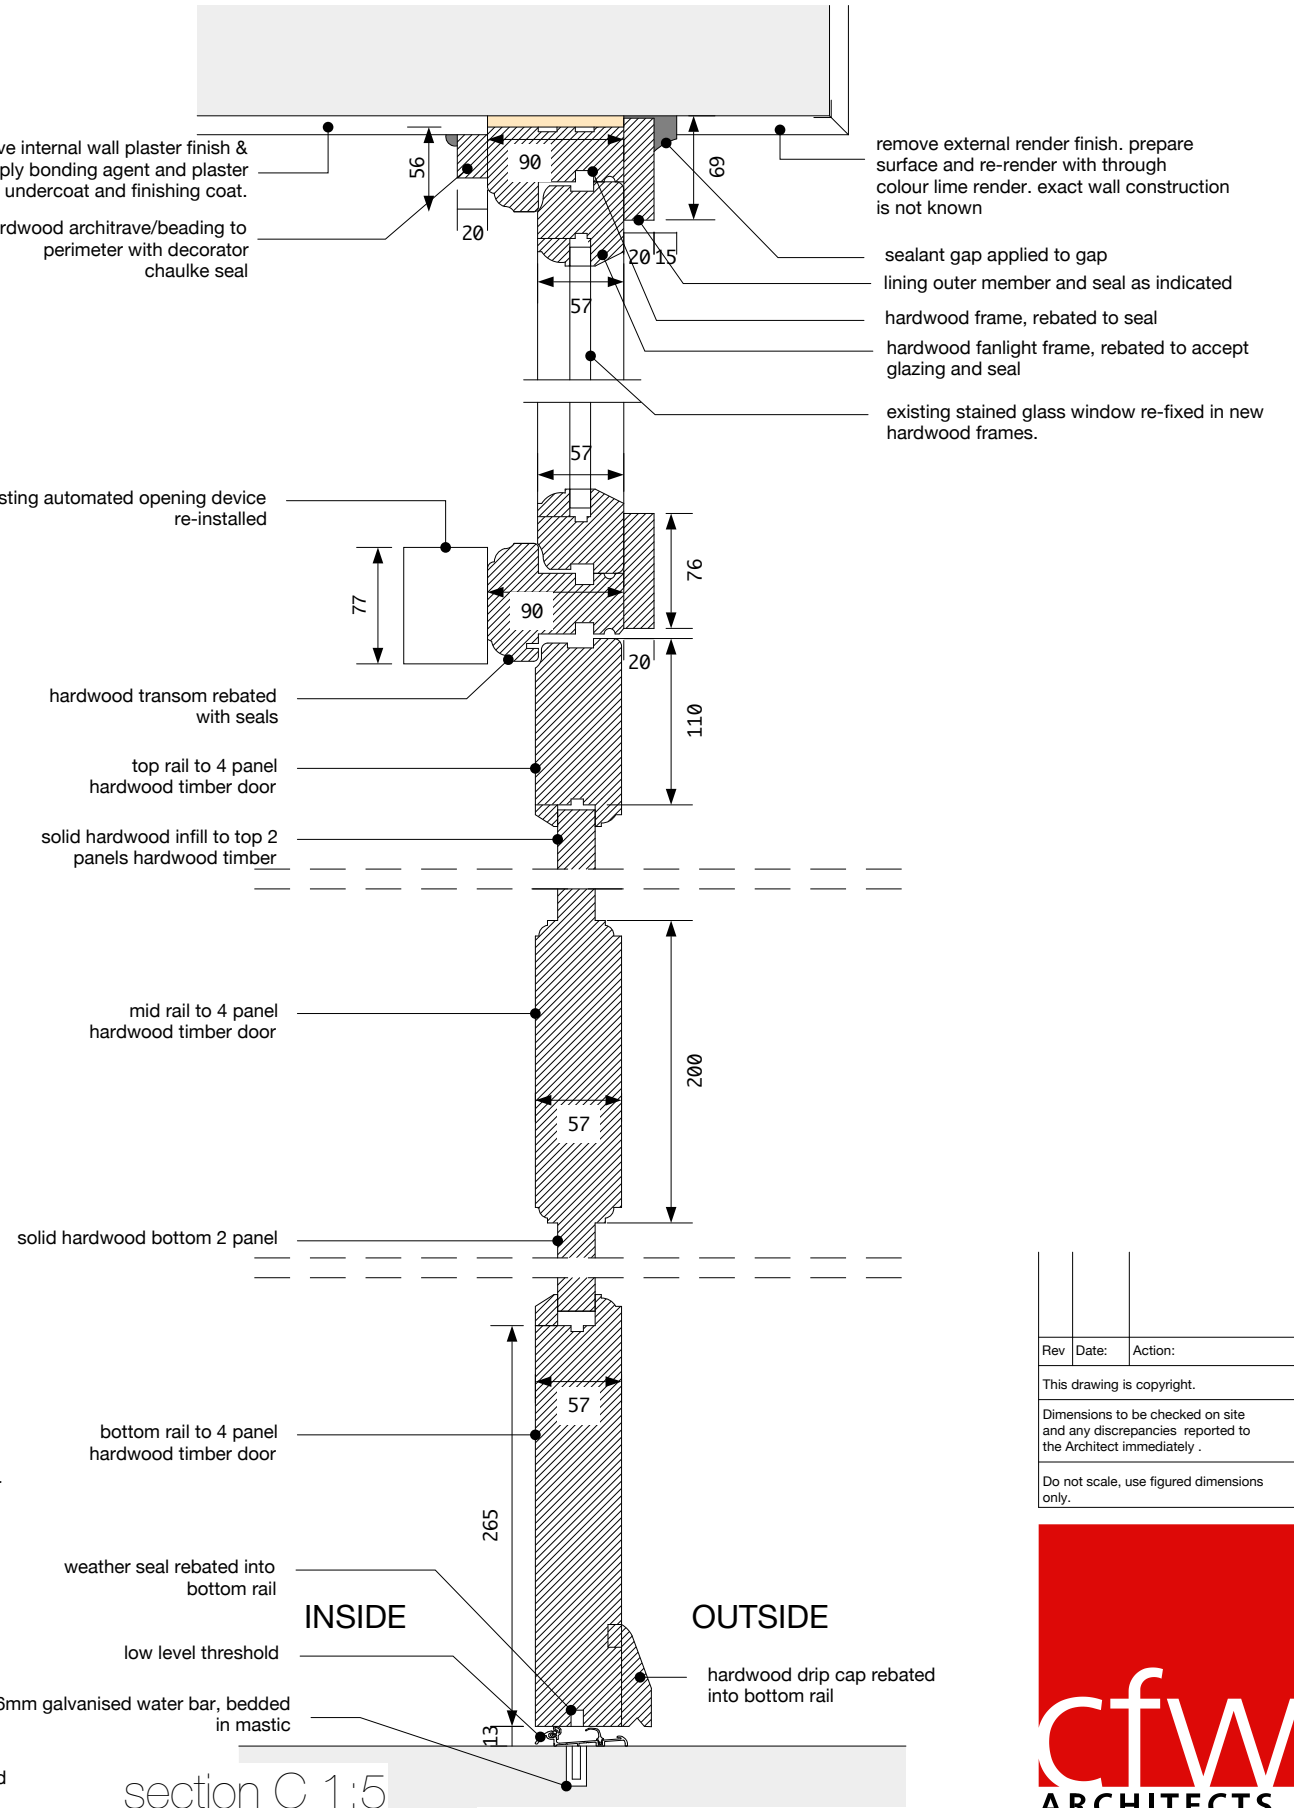


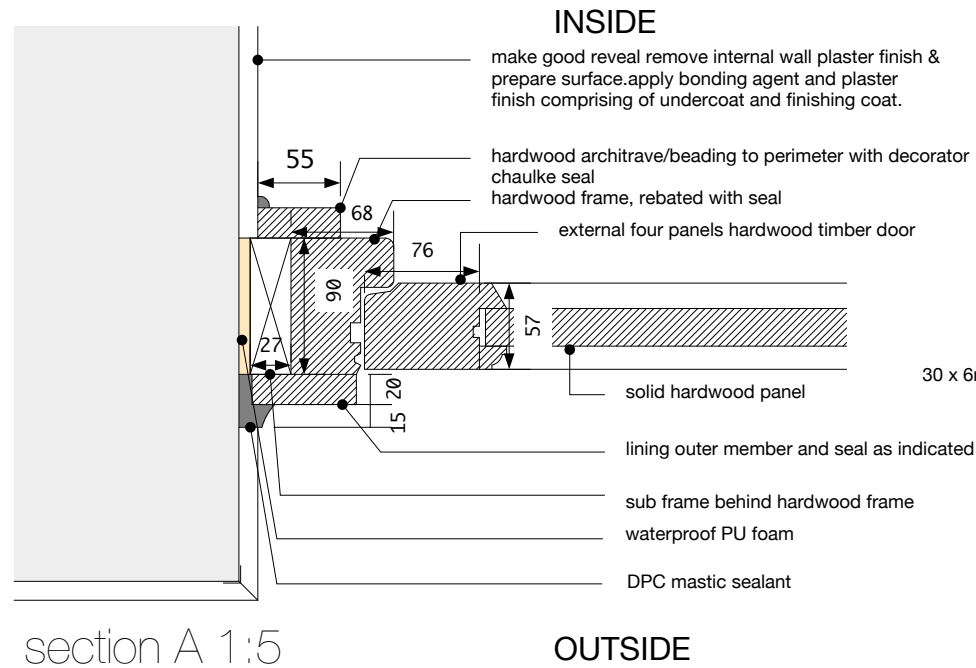

Notes:

door assembly specification

1. hardwood door frame with existing stained single glazed fan light above. stained glass to be carefully removed from existing frames and re-fixed into new frames. hardwood solid with four panelled door and to incorporate a fully weather stripped aluminium low level access threshold (max 15mm high)
2. all door and ironmongery to meet requirement to Part M, N and Q of Approved Document
3. all door furniture to be antique or heritage type - client's choice
4. re-used automatic assisted door opening device
 - 3 no. ball race bras butt hinges
 - 1 no. pair locking lever handles
 - 1 no. fingers guards
5. glass type
 - G1: existing stained glsss window re-fixed in new hardwood frames. missing or broken panes and lead comes repaired prior to installation. non-opening type

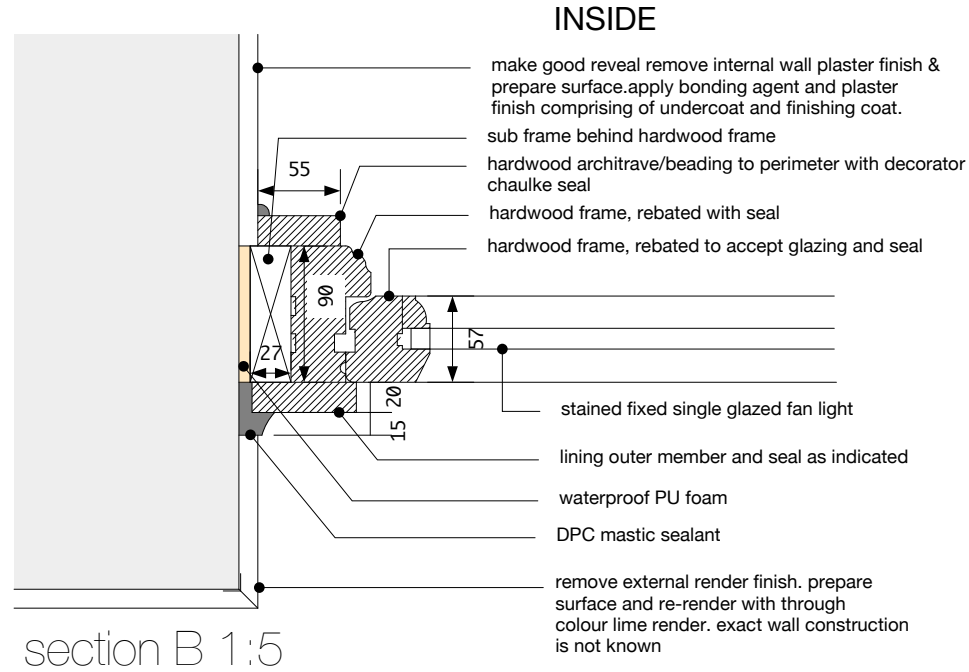

Treharris Library

external door side entrance

1:5 @ A3

0.1m 0.2m

Rev	Date	Action
		This drawing is copyright.
		Dimensions to be checked on site and any discrepancies reported to the Architect immediately.
		Do not scale, use figured dimensions only.

cfw ARCHITECTS	
Merthyr Tydfil CBC	
Treharris Library	
external door side entrance	
as shown @ A3	
2217 - 015	-
6 north road, cardiff. cf10 3du 029 2034 0491 www.cfw-architects.co.uk	