


Notes:

——— Red Line Boundary:
11745m²

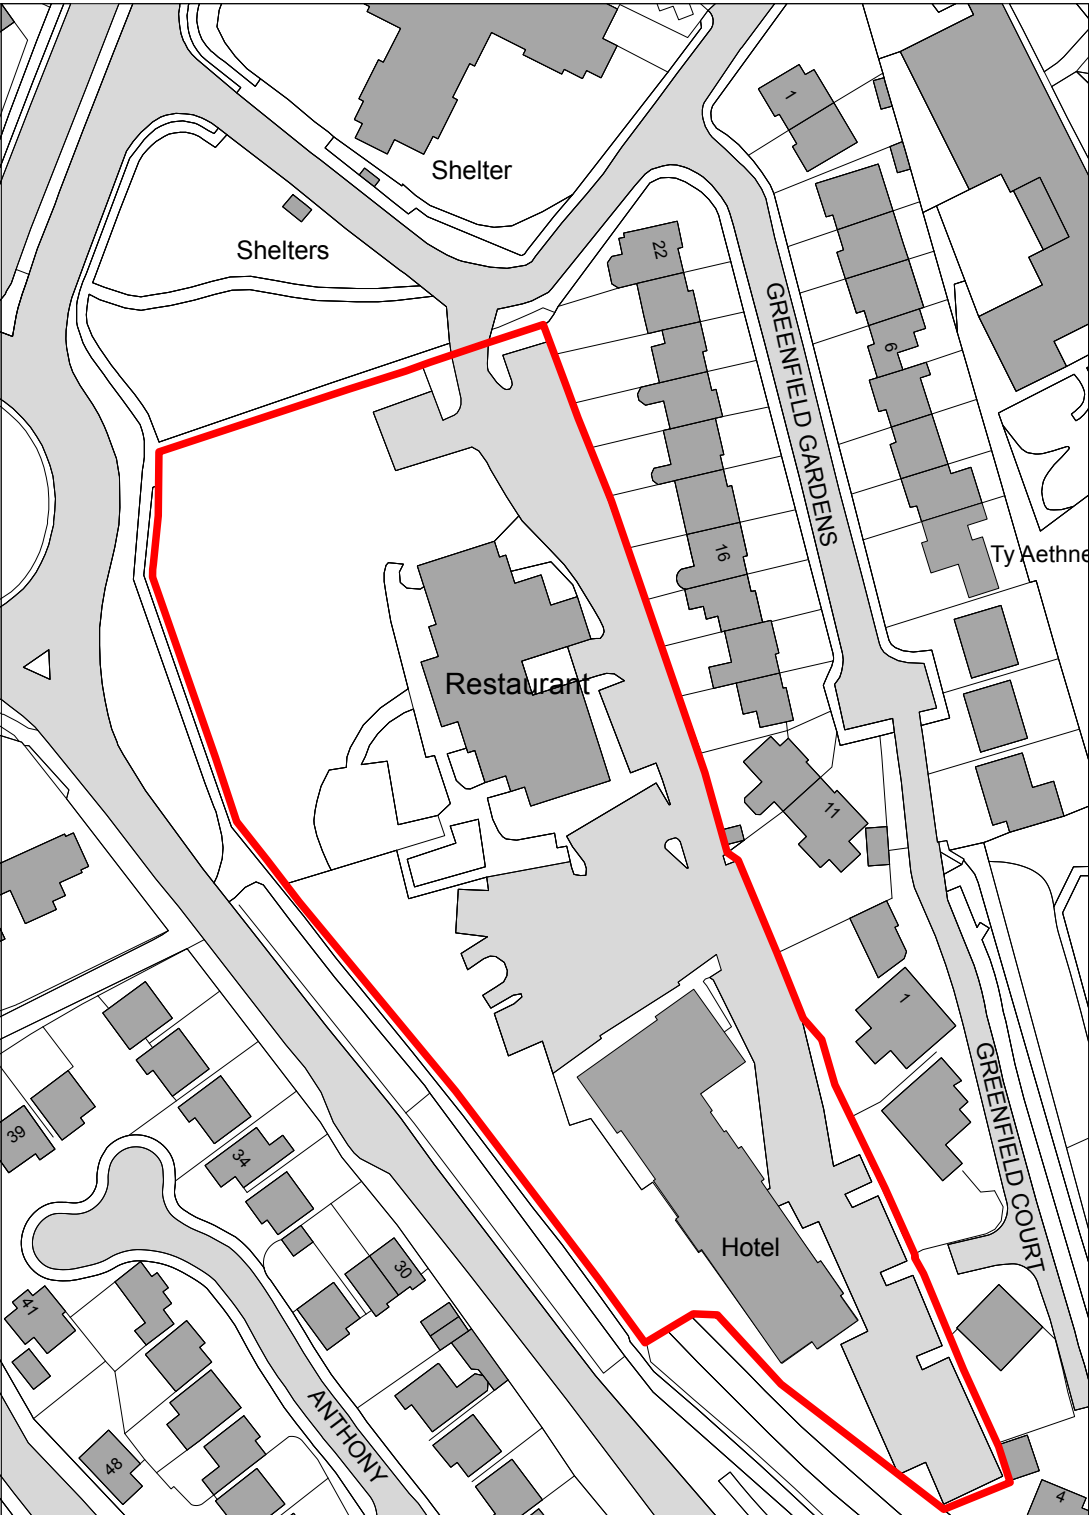

Ordnance Survey, (c) Crown Copyright 2024. All rights reserved. Licence number 100022432

A	17/08/26	Colour of planning boundary line updated.	IB	RW
Rev	Date	Description	By	Chk



**AXIOM
ARCHITECTS**

1 Brooklands Yard Southover High Street Lewes East Sussex BN7 1HU
Tel. 01273 479434 www.axiomarchitects.co.uk

Client
WHITBREAD GROUP PLC

Project
MERTHYR TYDFIL PREMIER INN
DUFFRYN ROAD, PENTREBACH
CF48 8BB

Drawing
LOCATION PLAN

Scale 1:1250	Date 16/05/24	Drawn CF	Checked PM
Drawing No. 6153-PL 001	Revision A		
Status PLANNING			

