




Rev.	Amendment	Date	Drawn	Ckd

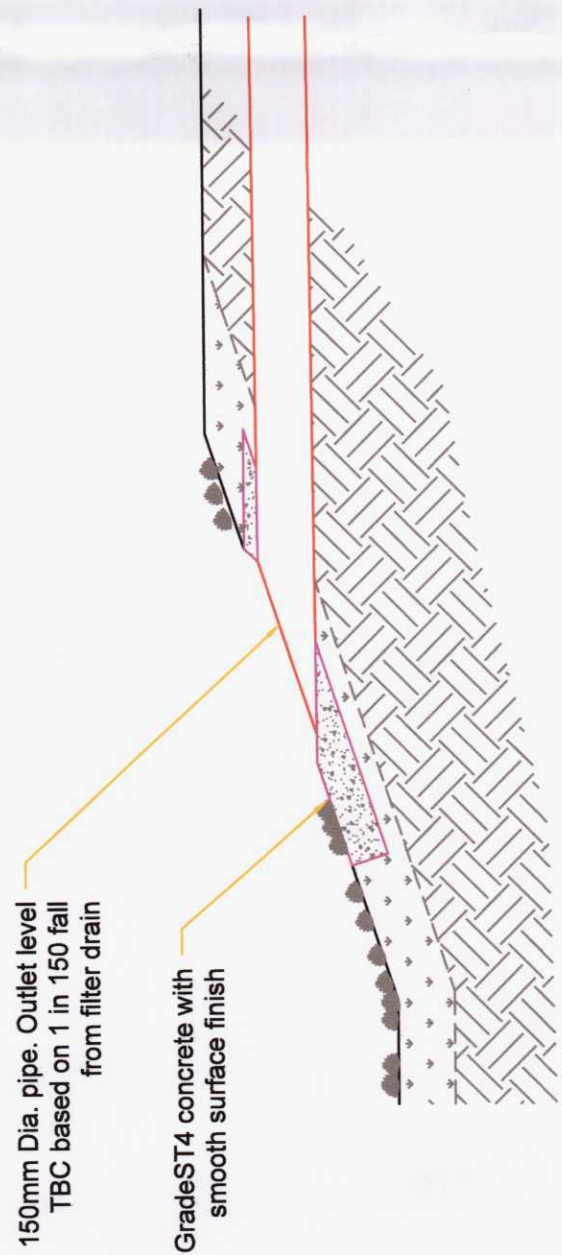


TYPICAL OUTLET DETAIL
SCALE: 1:20

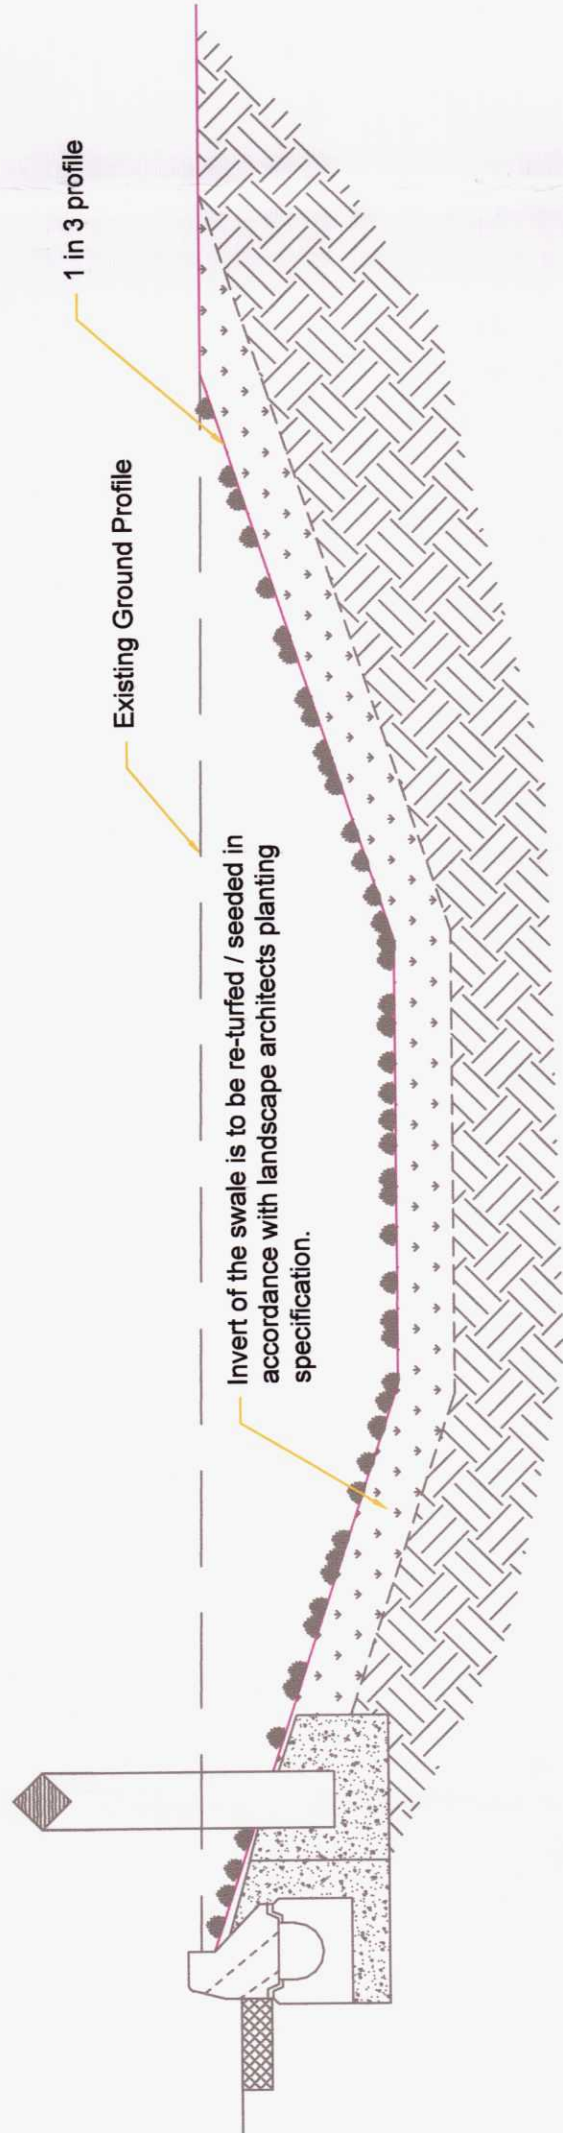


TYPICAL SWALE SECTION:
SCALE: 1:20

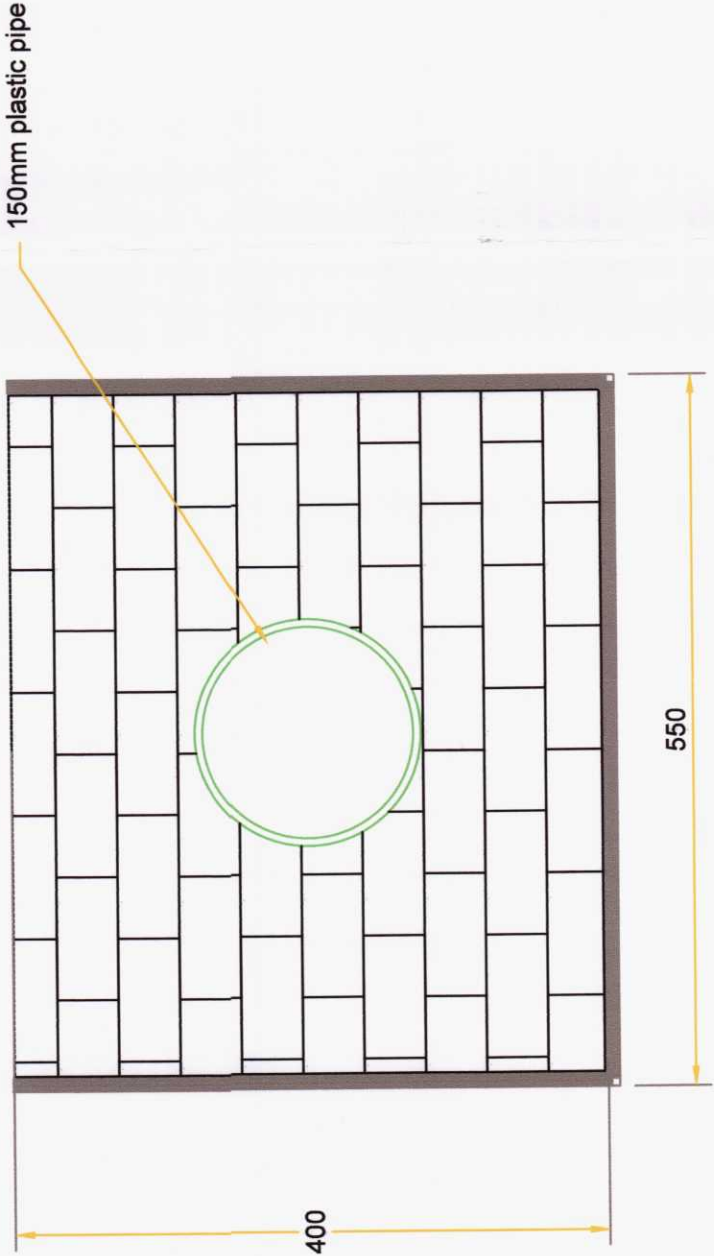


LAND DRAIN OUTFALL HEADWALL

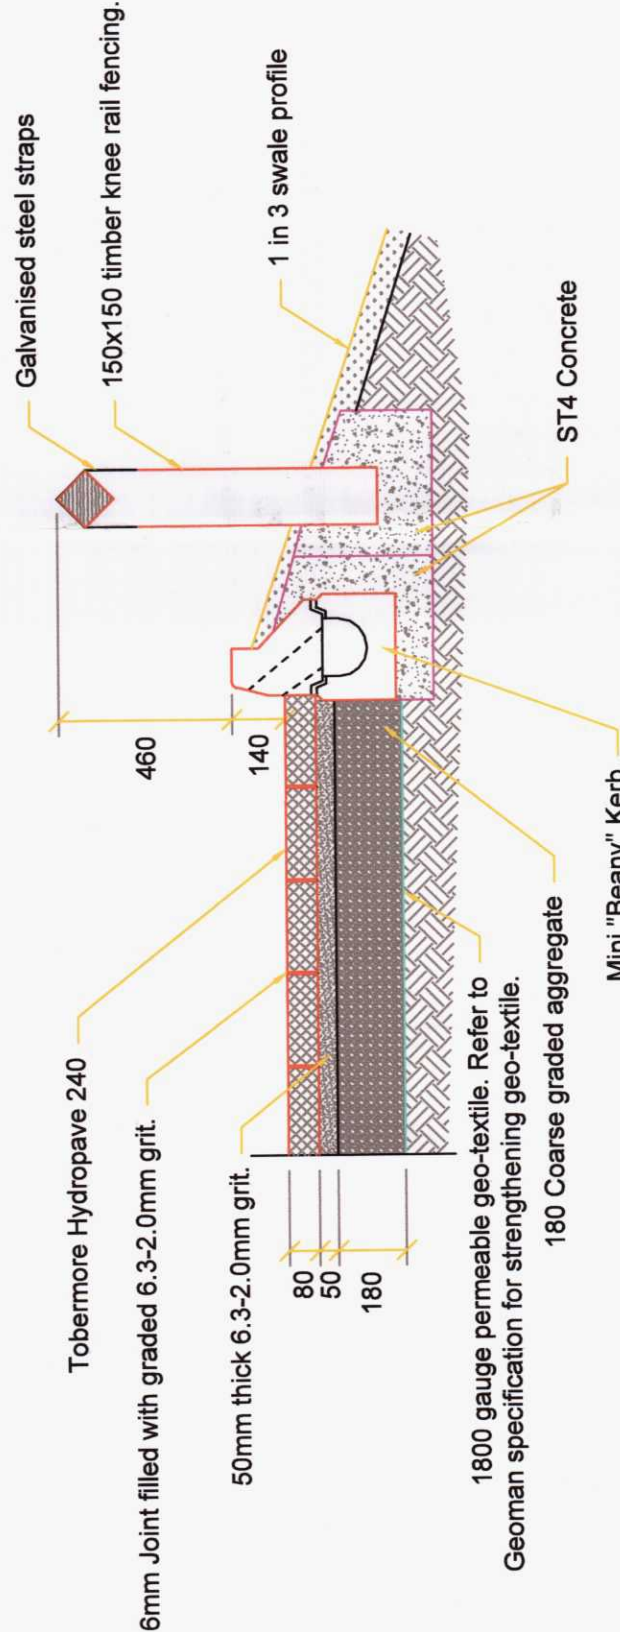


TYPICAL EDGE DETAIL TO SWALE:
SCALE: 1:20

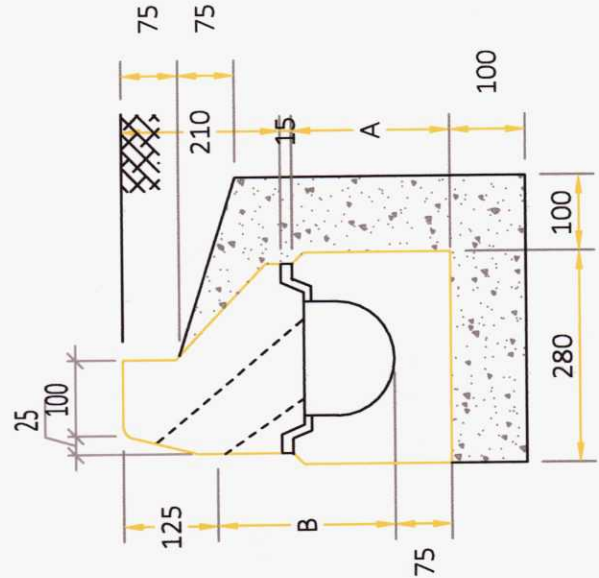

MINI BEANY KERB SECTION AND ELEVATION DETAIL:
SCALE: 1:10

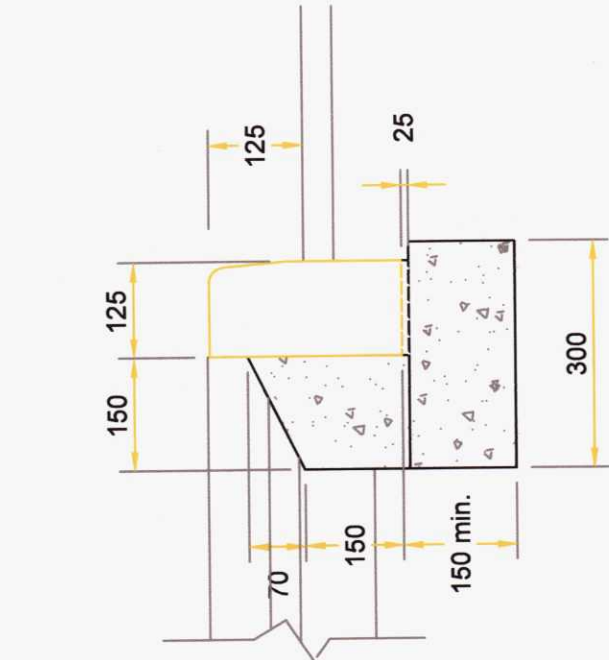

HALF BATTERED KERB TYPE HB2
SCALE: 1:10

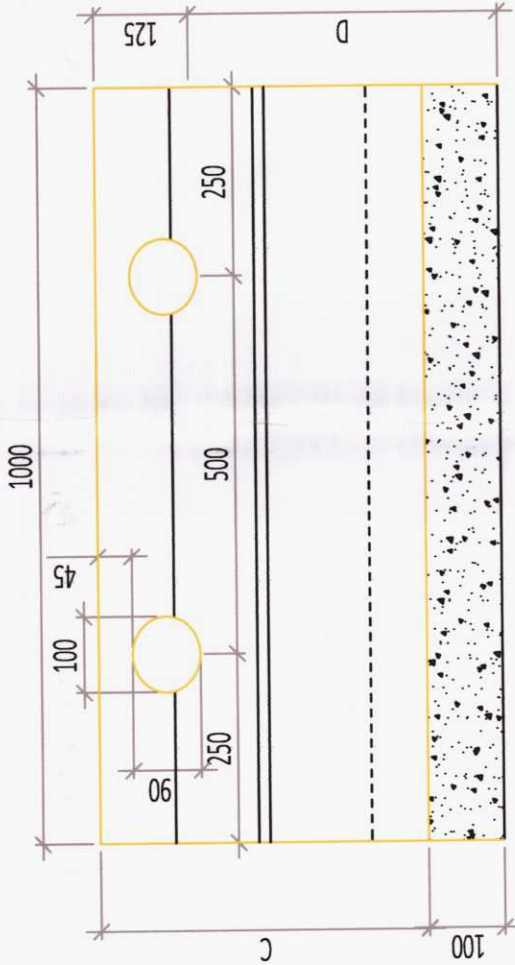

MINI BEANY KERB SECTION AND ELEVATION DETAIL:
SCALE: 1:10

MERTHYR TYDFIL
COUNTY BOROUGH COUNCIL
PERMISSION GRANTED SUBJECT TO CONDITIONS
18 FEB 2020
J. JONES
COUNCIL PLANNING
BAKEDWELL TPI
HEAD OF TOWN PLANNING

MTCB
AMENDED PLANS
5 FEB 2020
RECEIVED

20006

 Cynghor Bwrdeistref Sirol MERTHYR TYDFIL MERTHYR TYDFIL County Borough Council	MERTHYR TYDFIL COUNTY BOROUGH COUNCIL ENGINEERING DIVISION UNIT 5 TRIANGLE BUSINESS PARK PENTREBACH MERTHYR TYDFIL CF48 4TQ
PROJECT TITLE	ORBIT CENTRE CAR PARK
DRAWING TITLE	CONSTRUCTION DETAILS
DRAWN	APPROVED
CHECKED	DATE
PROJECT NO.	DRAWING NO.
REV.	REV.
OCCP-MER-76-XX-M2-C-000	