

Rev.	Amendment	Date	Drawn	Ckd

Key:

- Existing ground levels
- Proposed ground levels

200006
MTCBC
AMENDED PLANS
5 FEB 2020
RECEIVED

© Crown copyright and database rights 2016 Ordnance Survey 100025302 "You are not permitted to copy, sub-licence, distribute or sell any of this data to third parties in any form."

© Hawfraint y Goron a hawliau cronfa ddata 2016 Arolwg Ordhnans 100025302 "Ni chaniateir i chiwl gopio, lan-dwyddedu, dosbarthu neu werthu y data yma i unrhyw drydydd barti newn unrhyw fflur"



Purpose of Issue

D2 - Suitable for Tender

PROJECT TITLE

Orbit Centre
Overflow Car Park

DRAWING TITLE



Existing and Proposed
Cross Sections

Sheet 1

DRAWN	CHECKED	APPROVED	SCALE	DATE	REV.
CD	LD	CM	1:100	JAN '20	T02

PROJECT NO.	DATE	REV.	DATE	REV.
027/07/19	JAN '20	T02		

DRAWING NO.: OCCP-MER-76-XX-M2-C-0004

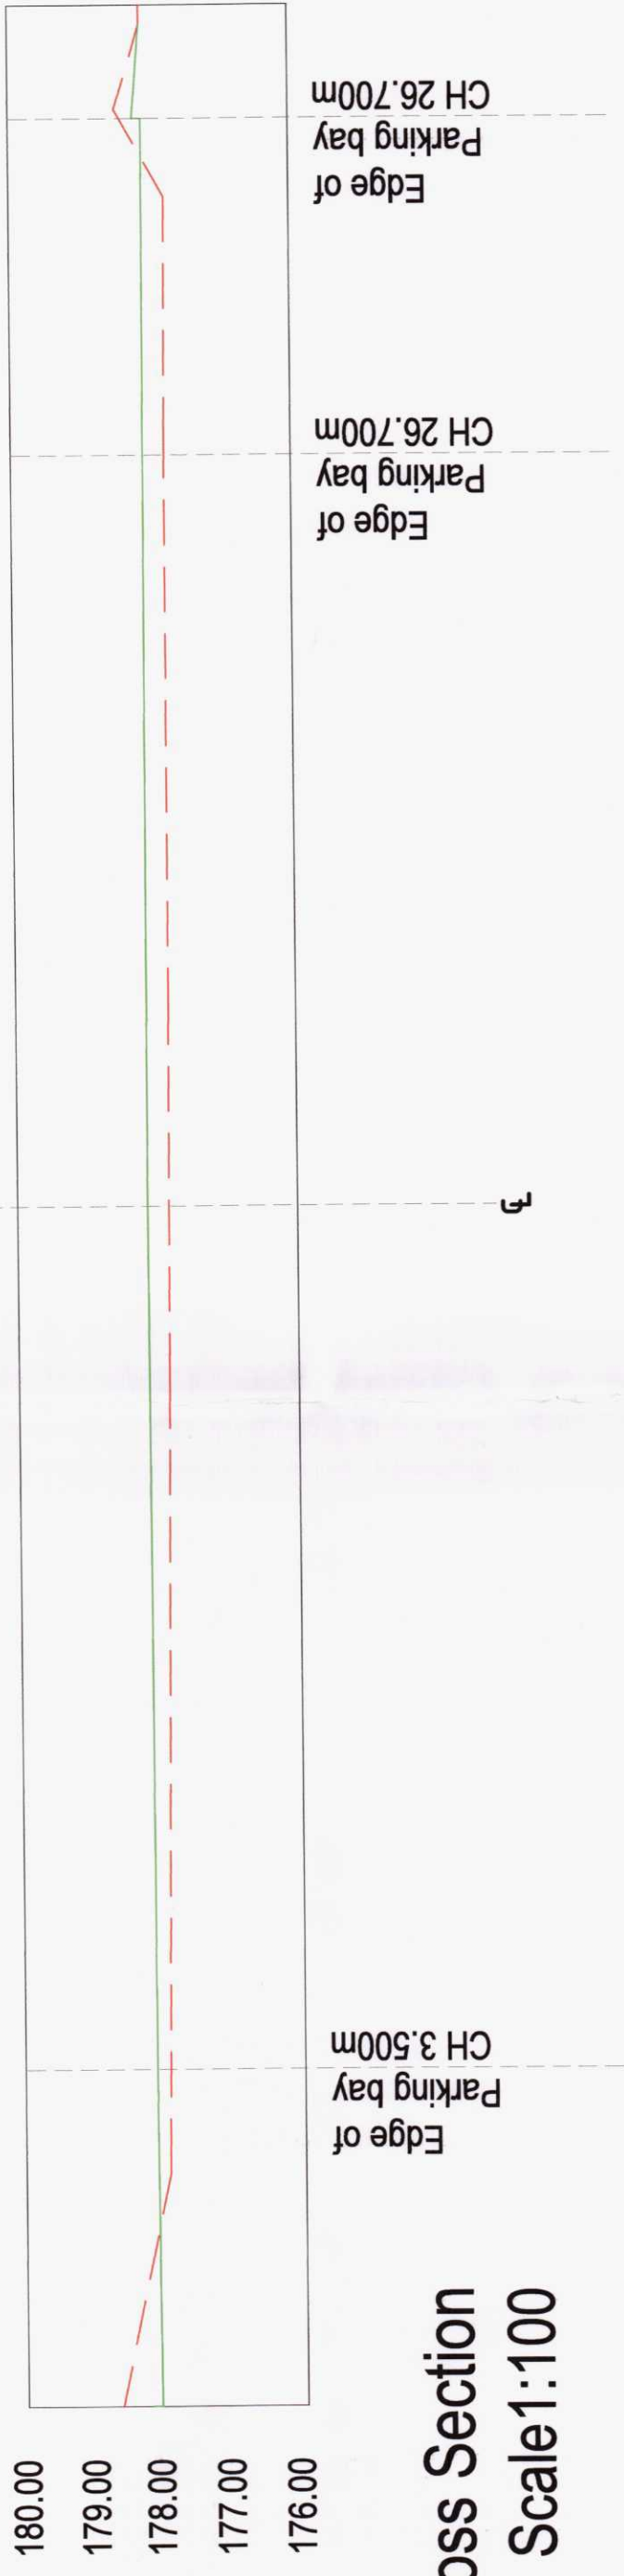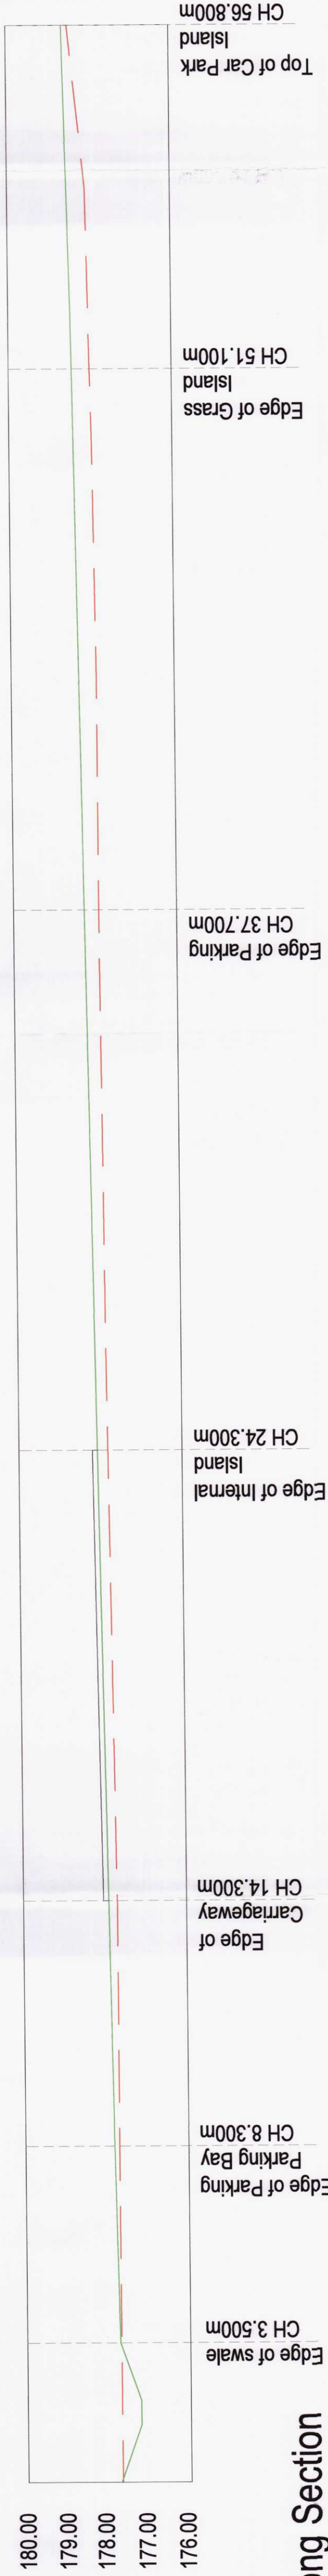

MERTHYR TYDFIL
COUNTY BOROUGH COUNCIL
Planning Department
Town & Country Planning Act 1990
PERMISSION GRANTED SUBJECT TO CONDITIONS
18 FEB 2020
J JONES
BA(Hons) BTP M.A.T.P.I.
HEAD OF TOWN PLANNING